



757

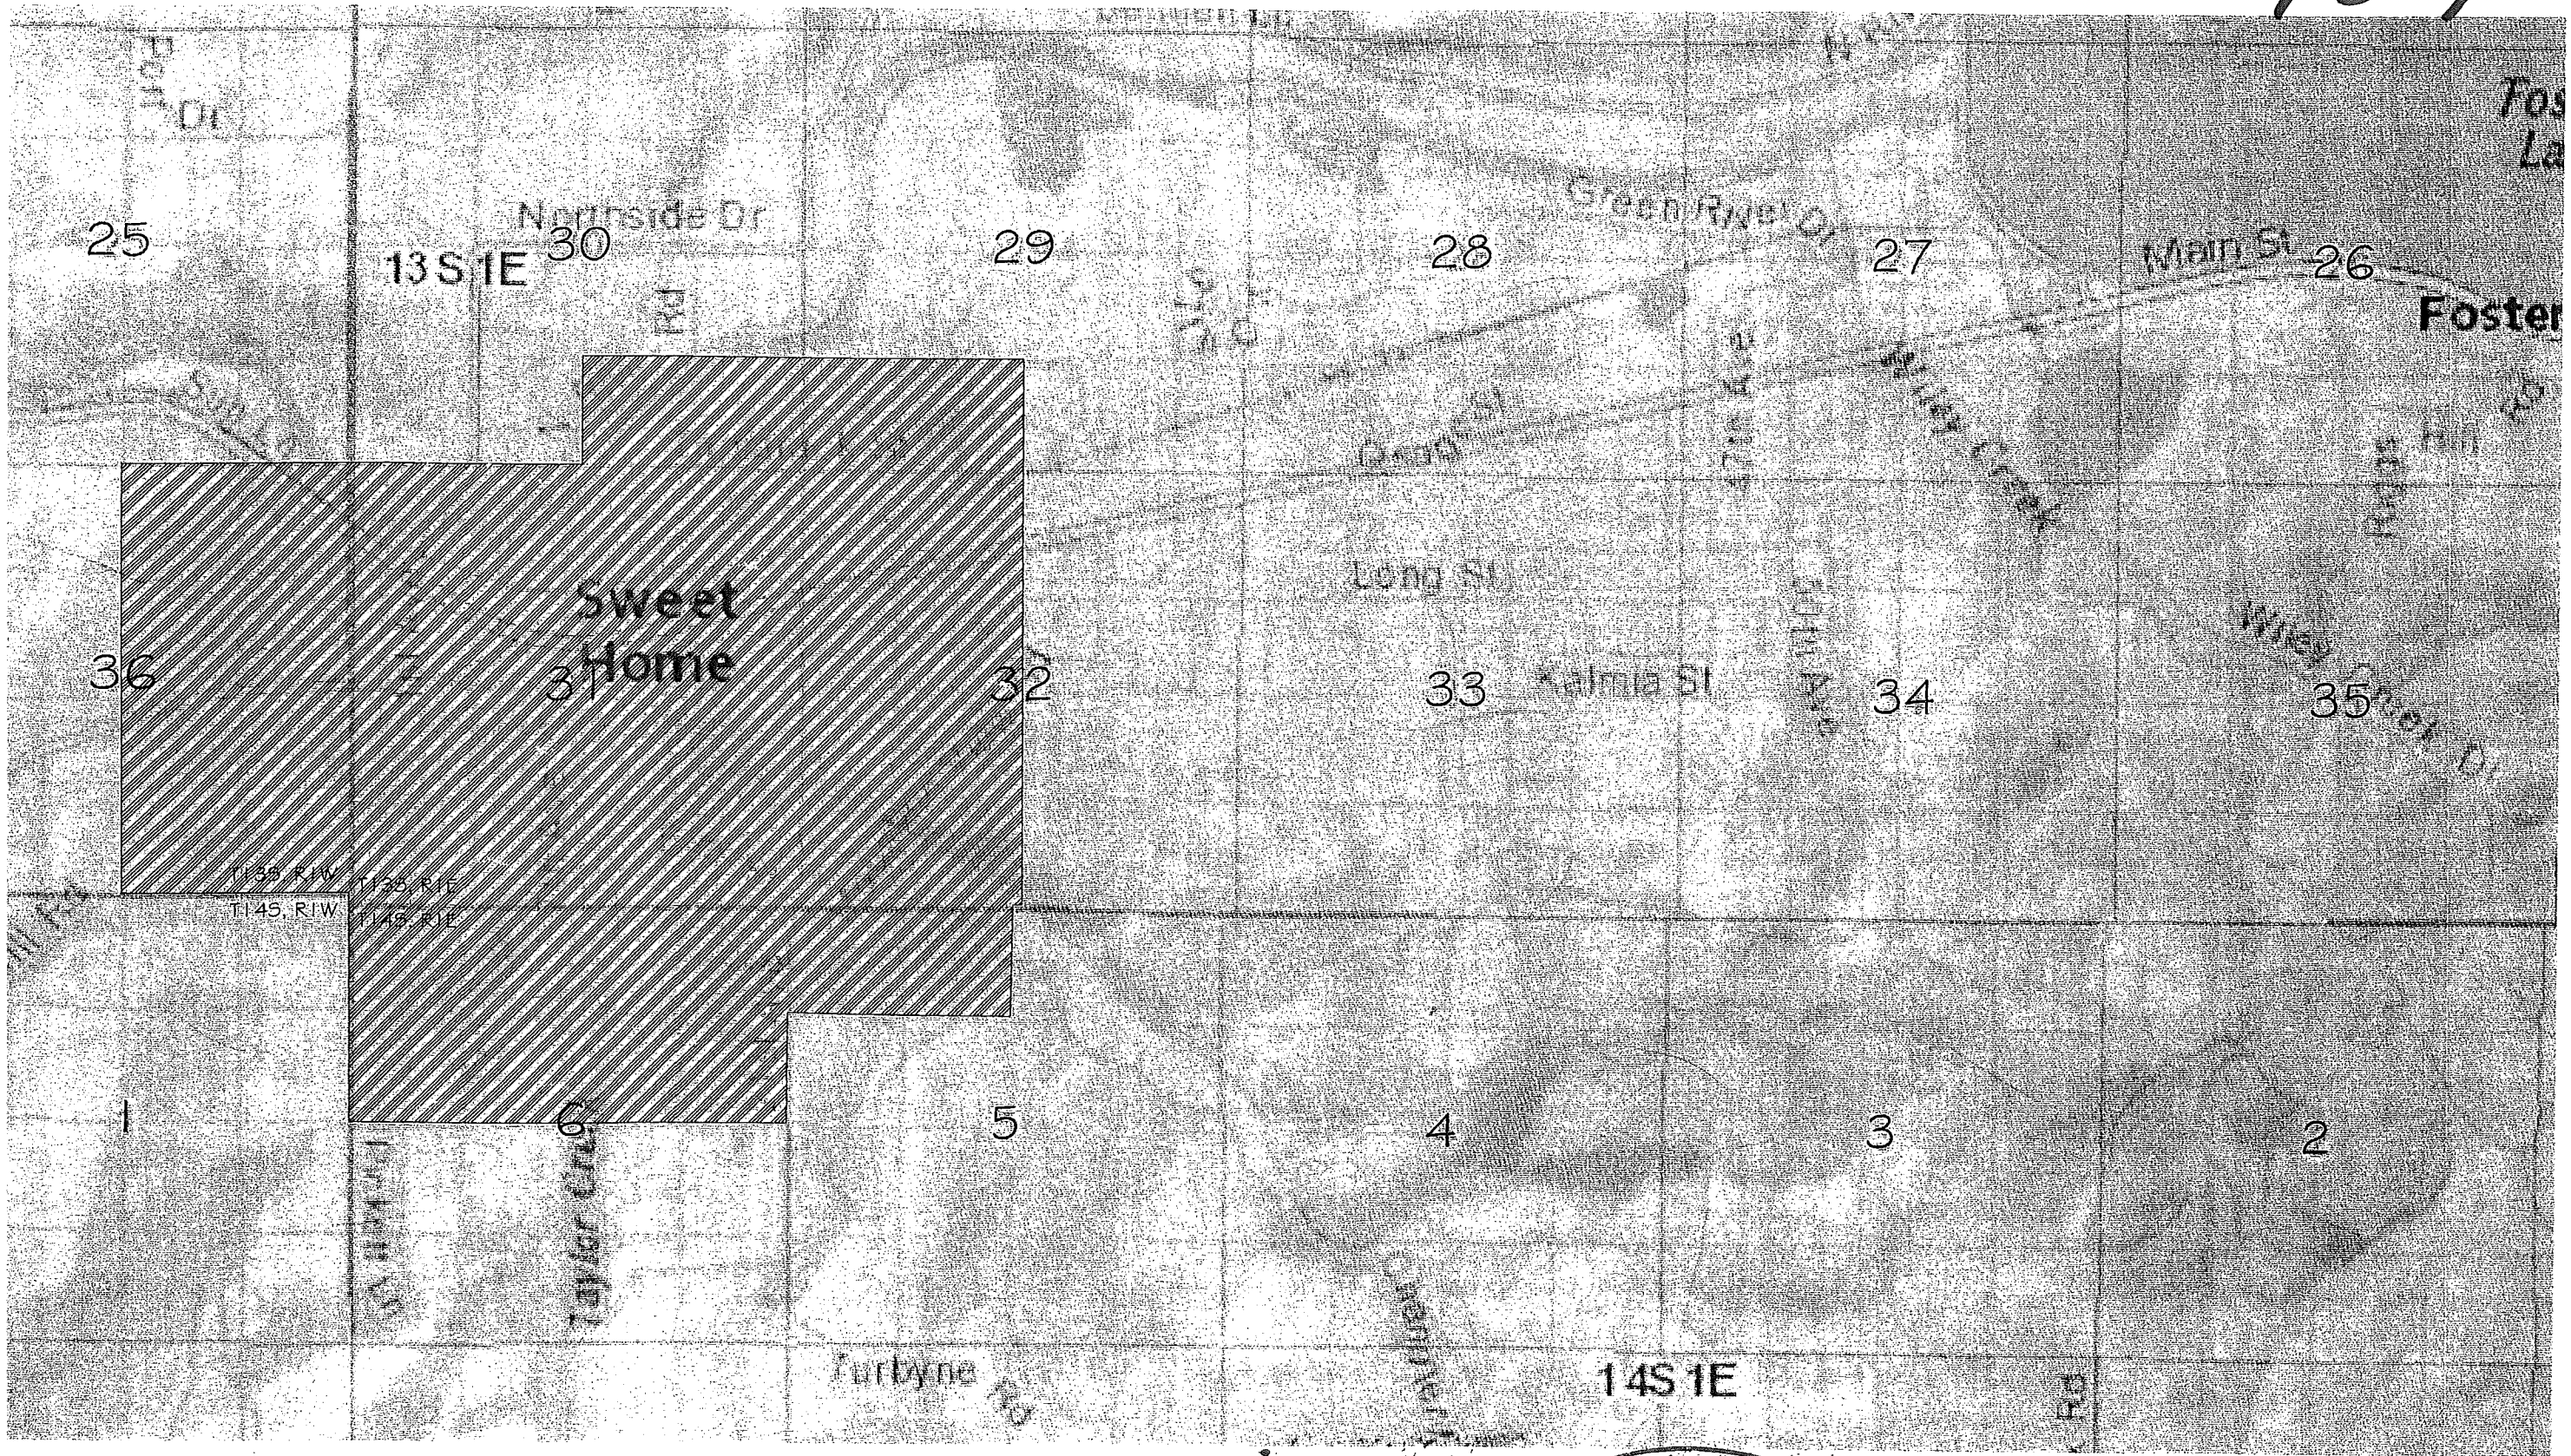

CITY OF SWEET HOME, OR  
PLACE OF USE MAP

APPLICATION: S-25810  
PERMIT NO.: S-20525  
TRANSFER: T-8663  
7 CFS

COBU MAP # 757

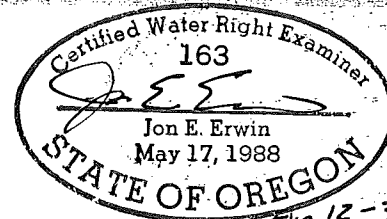

0 1,000 2,000  
SCALE: 1" = 2,000'



VERIFY SCALE  
BAR IS ONE (1) INCH  
ON ORIGINAL DRAWING  
IF NOT ONE INCH ON THIS SHEET  
ADJUST THE SCALE ACCORDINGLY


| No. | REVISIONS | BY |
|-----|-----------|----|
| 1   |           |    |
| 2   |           |    |
| 3   |           |    |
| 4   |           |    |
| 5   |           |    |
| 6   |           |    |
| 7   |           |    |

ERWIN  
CONSULTING  
ENGINEERING

PLACE OF USE MAP  
CITY OF SWEET HOME, OREGON  
COVER SHEET


Date: JAN 2013  
Scale: AS NOTED  
Drawn: RHQ  
Job:  
Sheet: 1

CLAIM OF BENEFICIAL USE  
T13S, R1E, WM, SECTION 27/28

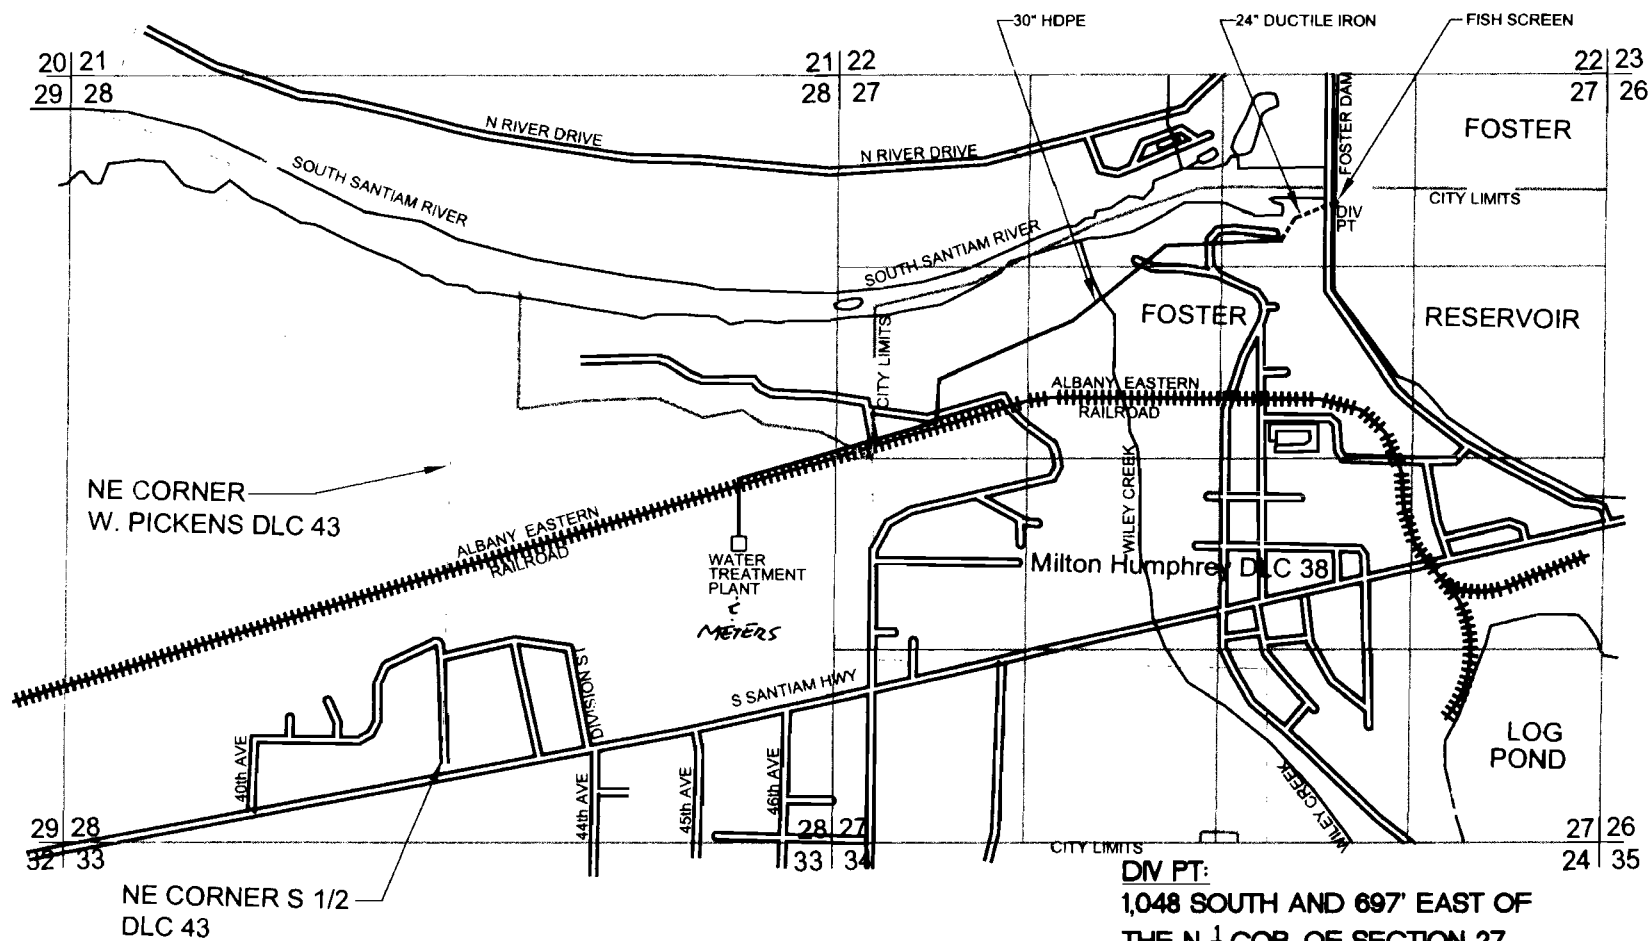

| TRANSFER NO. | APPLICATION NO. | PERMIT NO. | CERT. NO. |
|--------------|-----------------|------------|-----------|
| T8662        | 17422           | 13151      | 13741     |
| T8663        | S-25810         | 20525      |           |
| T8664        | S-57037         | S-49959    |           |

**NOTE:**  
MAP IS FOR THE PURPOSE OF IDENTIFYING THE LOCATION OF WATER RIGHTS AND HAS NO INTENT TO DIMENSION OR LOCATE PROPERTY OWNERSHIP LINES.

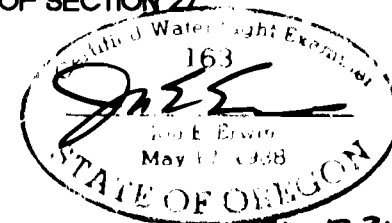

0 1320 2640  
SCALE: 1" = 1320'

FOSTER, OREGON  
T13S, R1E, Sections 27 + 28.  
W.M. LINN COUNTY

Date: 11/9/12  
Dwn By: JEE  
Scale: 1"=1320'

ERWIN CONSULTING  
ENGINEERING