



758

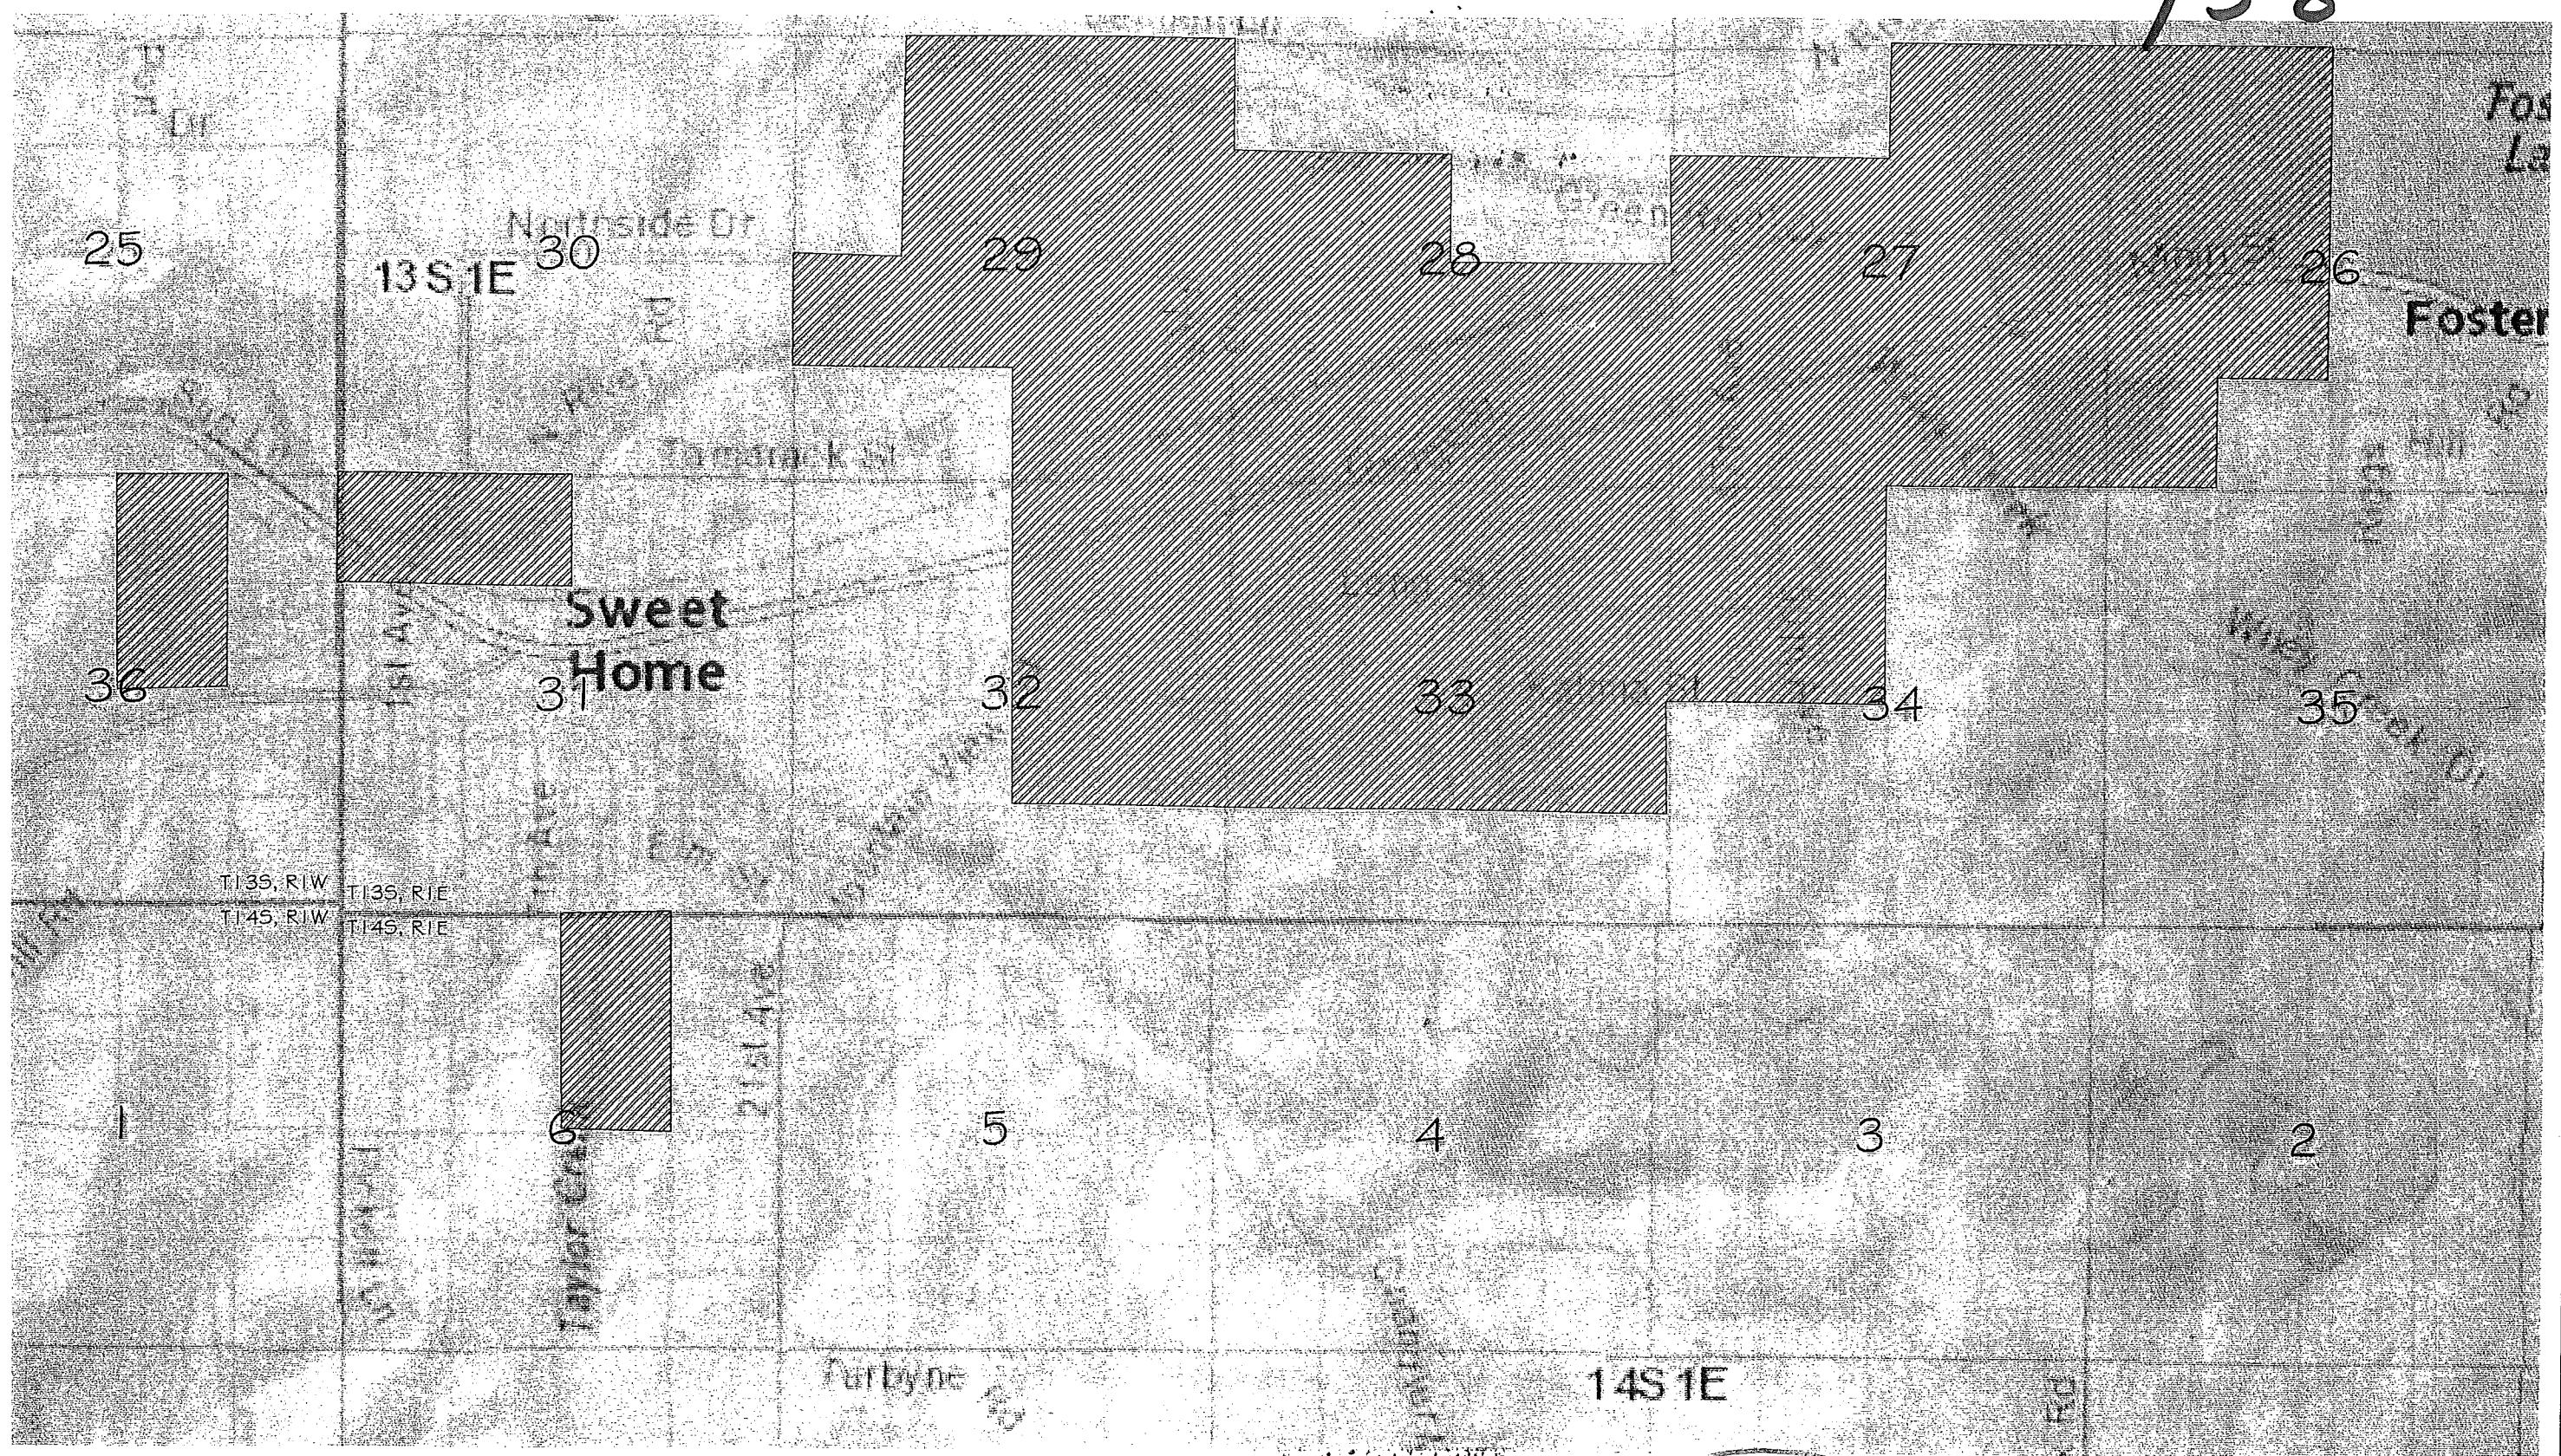

CITY OF SWEET HOME, OR
PLACE OF USE MAP

APPLICATION: S-57037
PERMIT NO.: S-49959
TRANSFER: T-8664
3.51 CFS

COBU MAP # 758

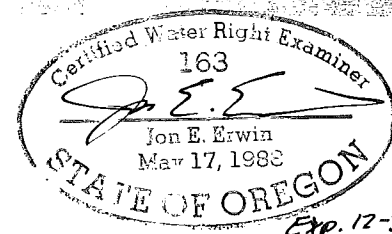

0 1,000 2,000
SCALE: 1" = 2,000'



VERIFY SCALE
BAR IS ONE (1) INCH
ON ORIGINAL DRAWING
IF NOT ONE INCH ON THIS SHEET
ADJUST THE SCALE ACCORDINGLY


No.	REVISIONS	BY
1		
2		
3		
4		
5		
6		
7		

ERWIN
CONSULTING
ENGINEERING

PLACE OF USE MAP
CITY OF SWEET HOME, OREGON
COVER SHEET

Date: JAN 2013
Scale: AS NOTED
Drawn: RHQ
Job:
Sheet: 1

CLAIM OF BENEFICIAL USE
T13S, R1E, WM, SECTION 27/28

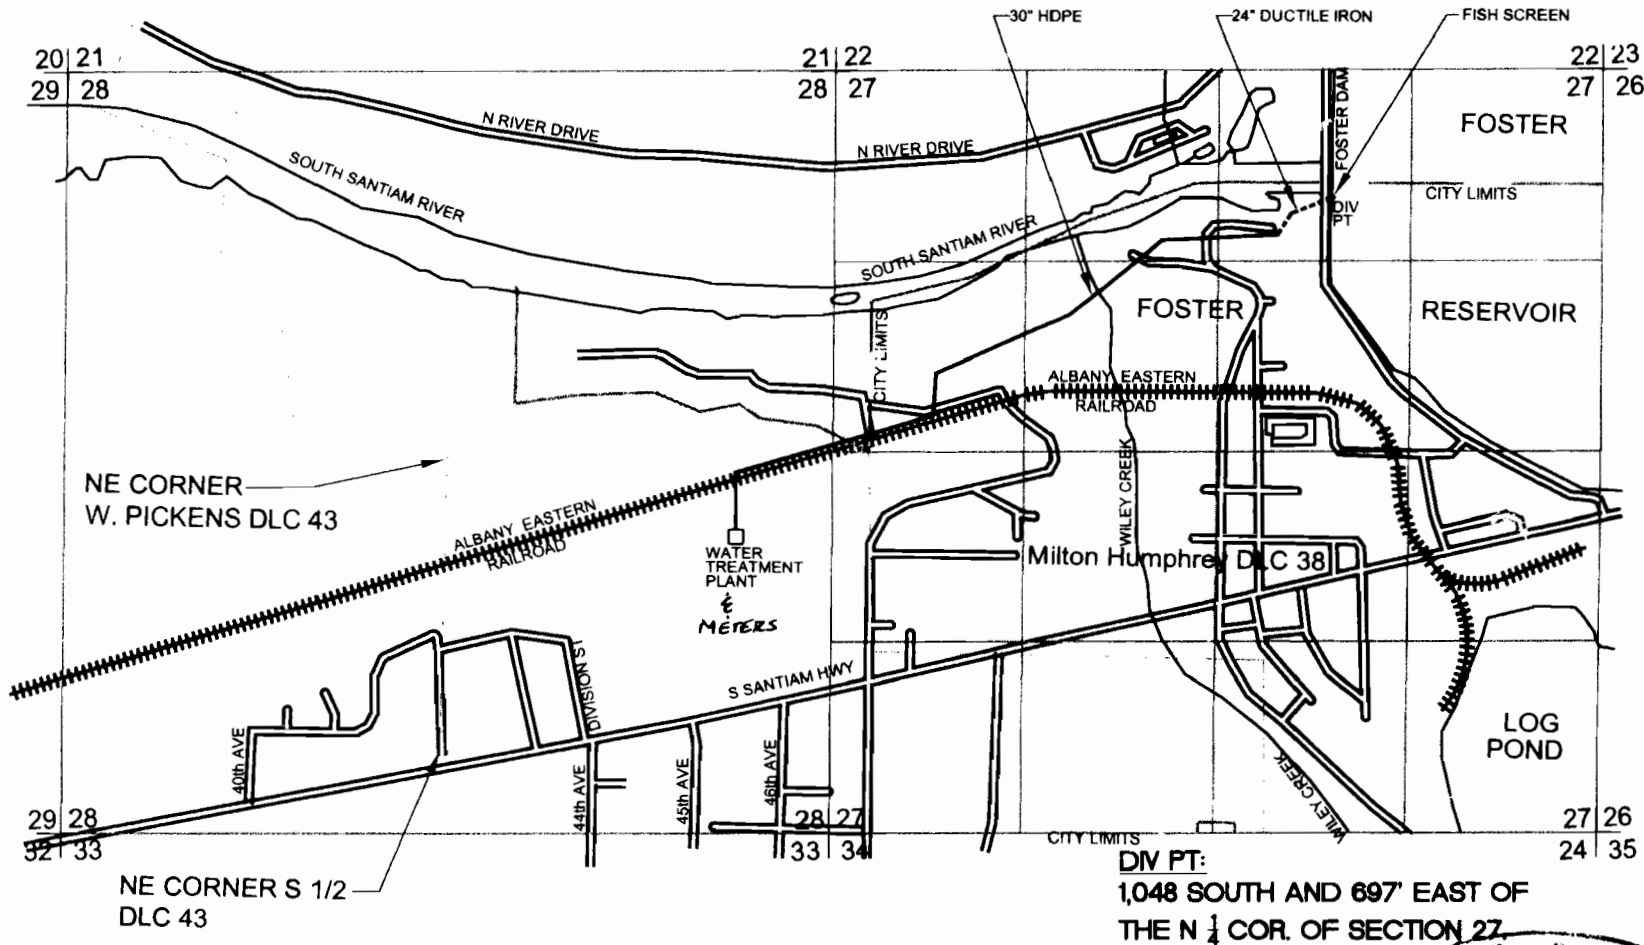

TRANSFER NO.	APPLICATION NO.	PERMIT NO.	CERT. NO.
T8662	17422	13151	13741
T8663	S-25810	20525	
T8664	S-57037	S-49959	

NOTE:
MAP IS FOR THE PURPOSE OF IDENTIFYING THE LOCATION OF WATER RIGHTS AND HAS NO INTENT TO DIMENSION OR LOCATE PROPERTY OWNERSHIP LINES.



0 1320 2640

SCALE: 1" = 1320'

FOSTER, OREGON
T13S, R1E, Sections 27 + 28.
W.M. LINN COUNTY

Date: 11/9/12
Dwn By: JEE
Scale: 1"=1320'

ERWIN CONSULTING
ENGINEERING