


2 1/2" BRASS
1/4 SEC.
CORNER



LANE CO.
SURVEY
1978

1321.22

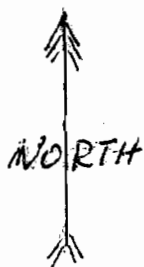

TRX LOT 601


T R - S - TL
21S - 3W 6 601

SCALE 1" = 400'

2647.43'

2899.94'

1/4 - 1/4 SECTION LINE

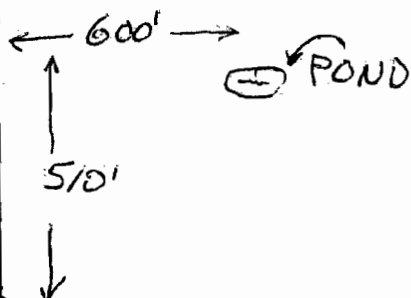

2 1/2" BRASS
SECTION
CORNER



LANE CO.
SURVEY
1978

635.44'

407.22'

298.8'

431.6'

370.65'

422.40'

1068.67'

60'

KENADY LANE

RECEIVED

MAY 14 2010

WATER RESOURCES DEPT
SELEM. DIVISION

VINCENT J. FOX
31255 KENADY LN.
COTTAGE GROVE, OR.

541-942-8700

RECEIVED


OCT 06 2010

WATER RESOURCES DEPT
SELEM. DIVISION

R-87612

REVISIONS:
11/20/2008 - LCAT155 - CONVERT MAP TO QM
7/8/2009 - LCAT174 - MAP CORR REQ 1789

FOR ASSESSMENT AND
TAXATION ONLY

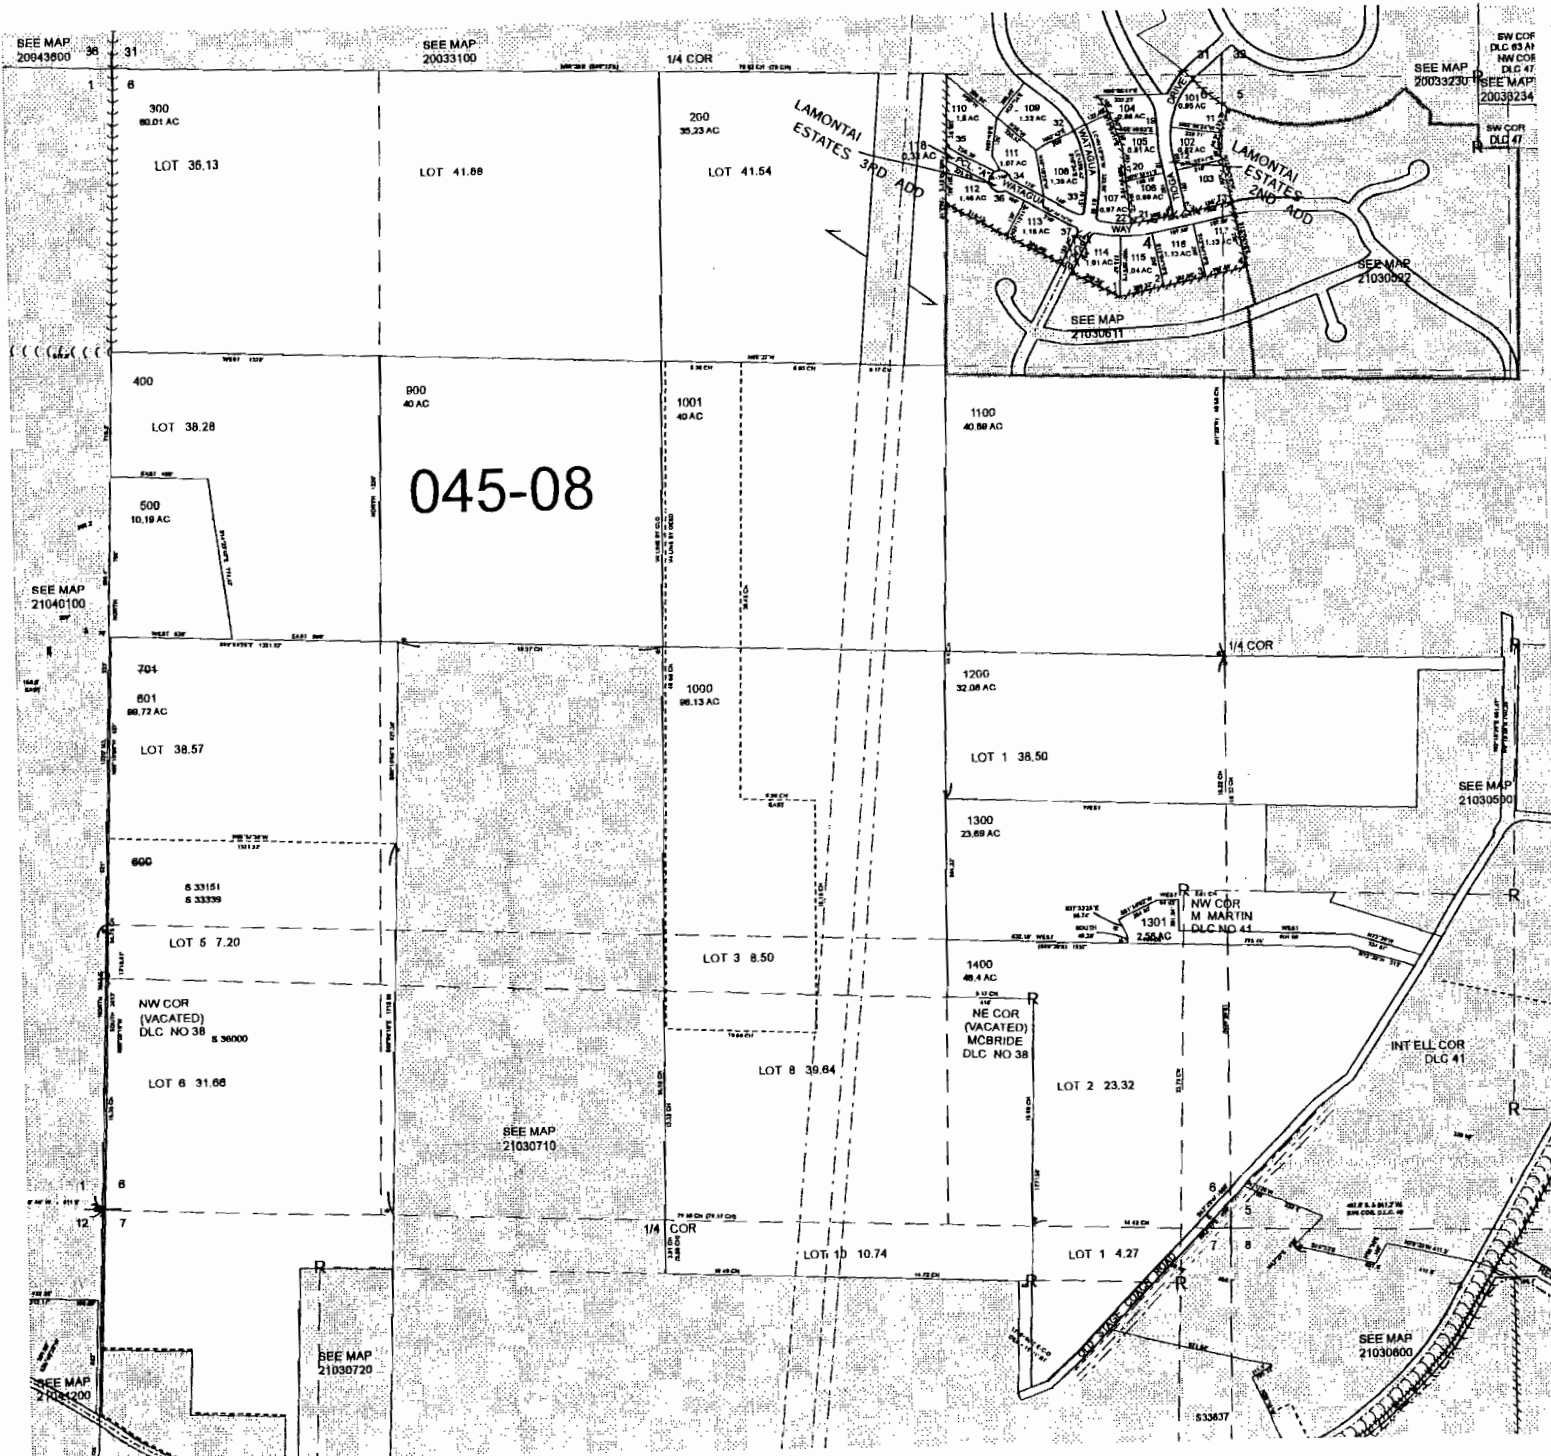

CANCELLED:
600
100
701

OCT 06 2010

21030600