


T.6S. R.2W. Section 28, W.M.

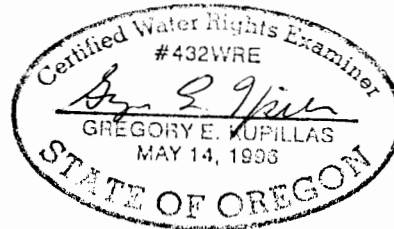


EXPIRATION DATE: 6/30/2015

RECEIVED

DEC 22 2014

WATER RESOURCES DEPT
SALEM, OREGON

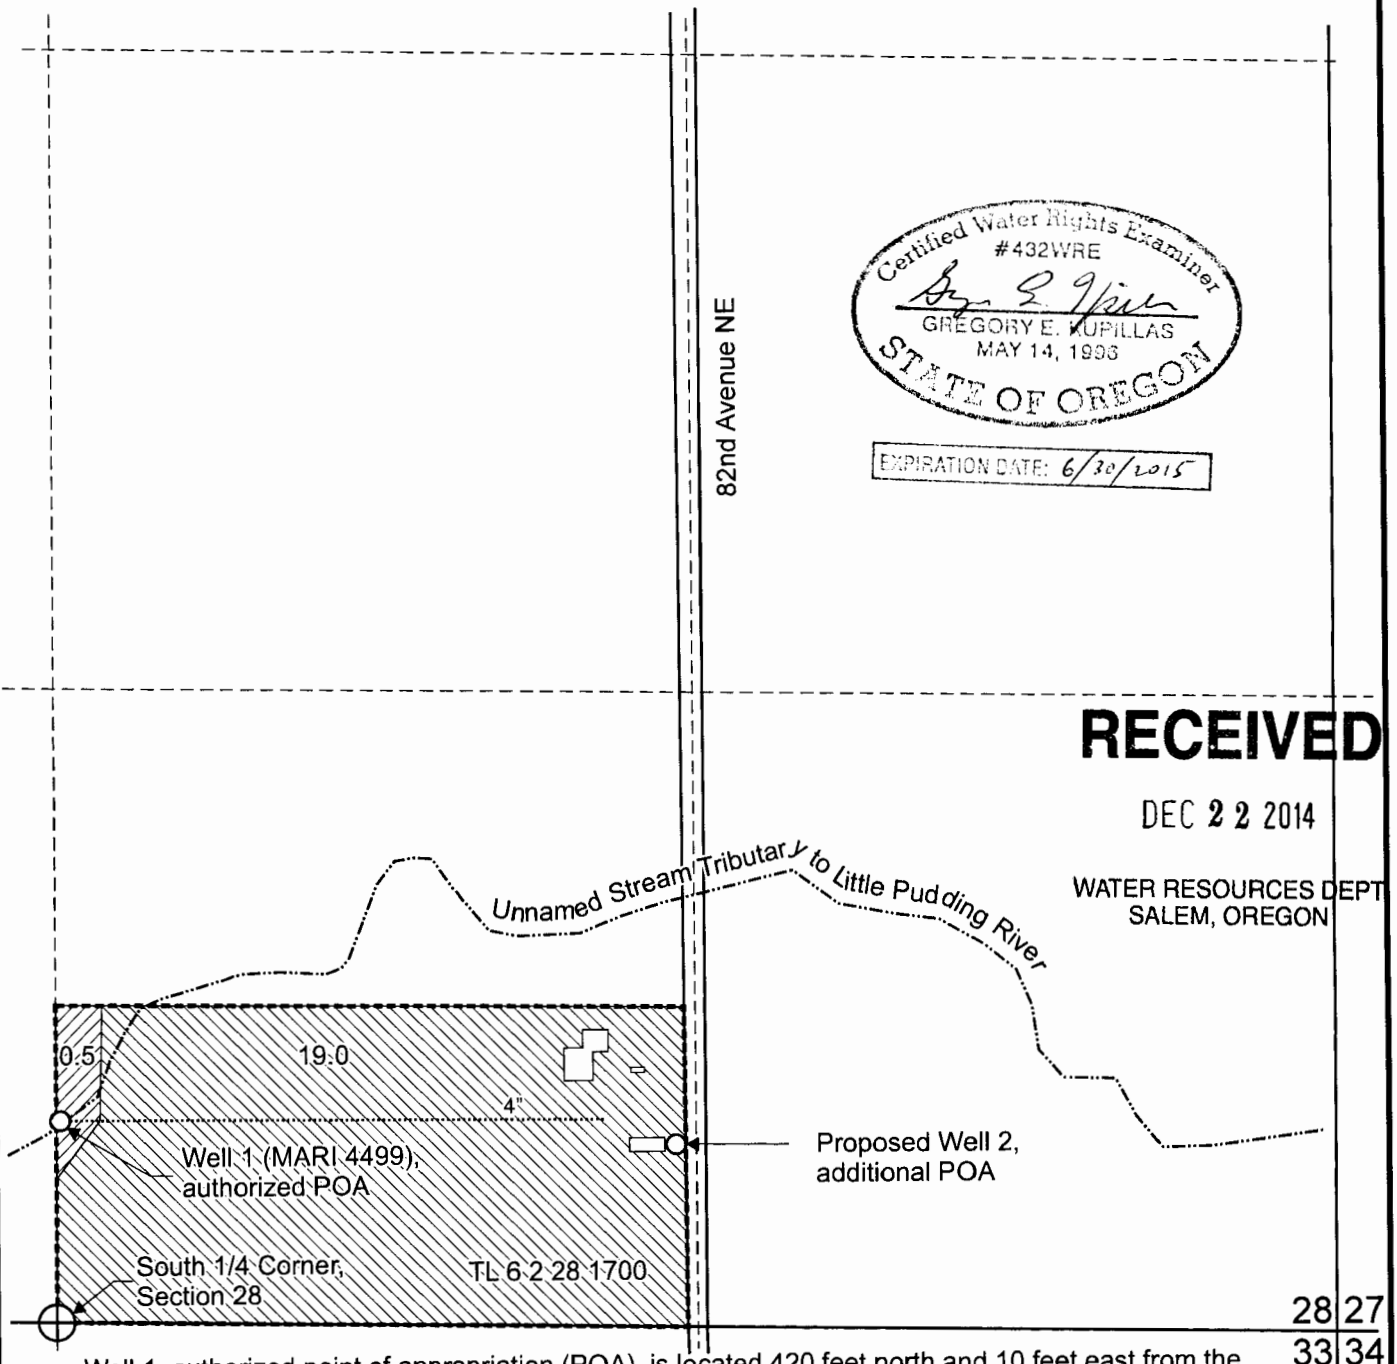

Well 1, authorized point of appropriation (POA), is located 420 feet north and 10 feet east from the South 1/4 Corner, Section 28.

Proposed Well 2, additional POA, is located 360 feet north and 1,295 feet east from the South 1/4 Corner, Section 28.


Area (19.0 Acres) under Certificate 30993 affected by this transfer.

Remaining right area (0.5 Acres) under Certificate 30993.

----- Tax lot boundary

..... 4-inch Mainline

Scale: 1" = 400'

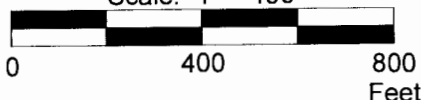

This map was prepared for the purpose of identifying the location of a water right only and is not intended to provide legal dimensions or location of property ownership lines.

Permanent Water Right Transfer Application Map

Application G-1319, Permit G-1174, Certificate 30993

Zeilinski Children Irrevocable Trust, Dolores V. Wells, Trustee

Pacific Hydro-Geology Inc.

2014 - bgp

T.6S. R.2W. Section 28, W.M.