
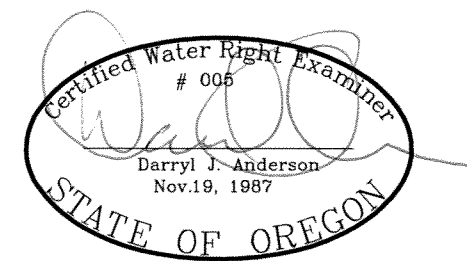


MAP TO ACCOMPANY
WATER RIGHT APPLICATION
FOR
ROARING SPRINGS RANCH, INC.

SECTION 5
TOWNSHIP 34 SOUTH RANGE 32 EAST
HARNEY COUNTY, OREGON

LEGEND

----- SECTION LINE
----- 1/4 SECTION LINE

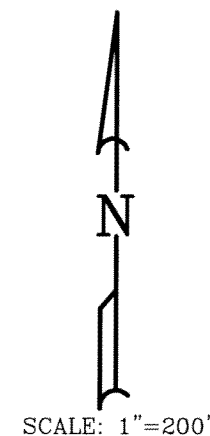

RENEWAL 12/31/15

RECEIVED BY OWRD


JUL 22 2014

SALEM, OR

APPLICATION NO. _____

PERMIT NO. _____

NOTE:
PREPARATION OF THIS MAP IS FOR IDENTIFYING PROPOSED
WATER RIGHTS ONLY. IT HAS NO INTENT TO PROVIDE
LOCATIONS OR DIMENSIONS OF PROPERTY BOUNDARIES.

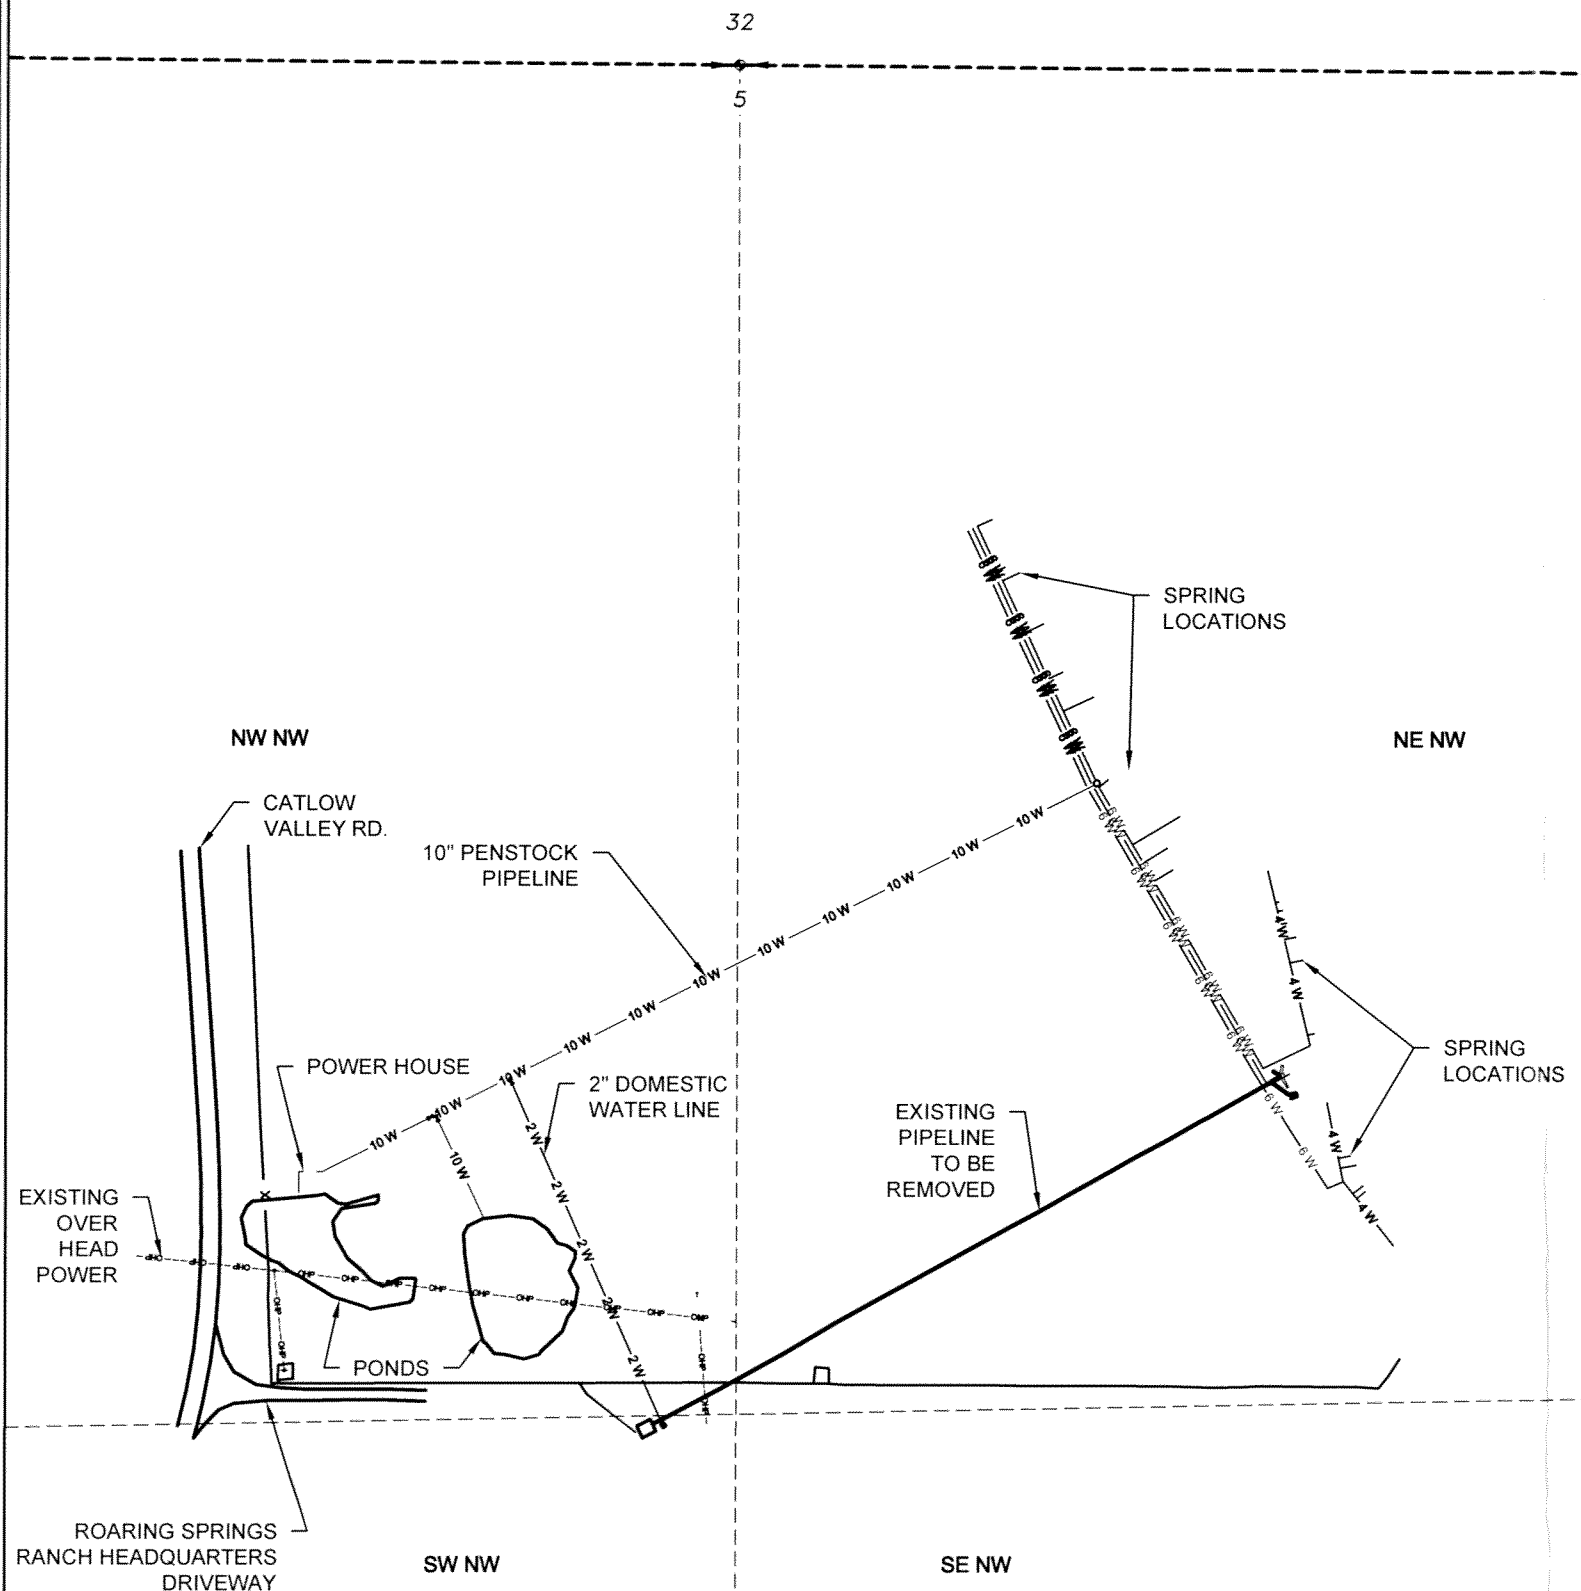

REVISION	BY

ANDERSON ENGINEERING
AND SURVEYING, INC.
P.O. BOX 28
LAKEVIEW, OREGON 97630
(541) 947-4407
FAX: 947-2321

FOR:
ROARING SPRINGS RANCH
31434 HWY 205
FRENCHGLEN, OR 97736

PROJECT MAP
HEADQUARTERS HYDRO POWER
FRENCHGLEN OREGON

DATE:	06/19/2014
SCALE:	1" = 200'
DWG. BY:	A.C.K.
JOB:	2013-111
FILE:	2013-111
SHEET:	1