

PROJECT NOTES:



All construction will be in accordance with NRCS standards and specifications.

No construction will begin until all local, state, and federal permits are obtained.


Construction limits will be clearly marked at the site.

All excess material will be removed from the site and disposed of in an approved upland site.

All disturbed areas will be re-vegetated with native plant species.

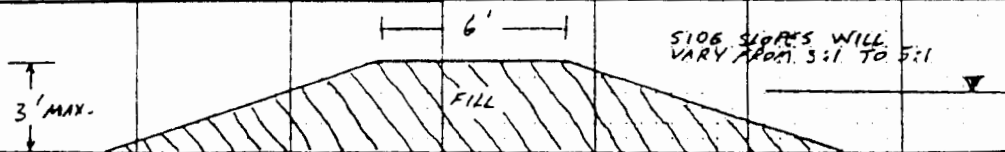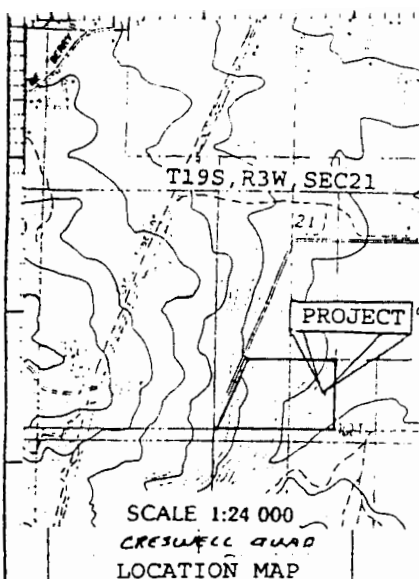


TYPICAL CROSS-SECTION
DIKE
1 INCH = 5 FEET

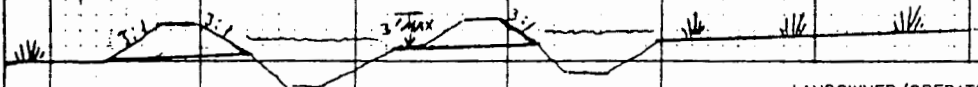

TYPICAL PROFILE
NOT TO SCALE

LANDOWNER/OPERATOR ACKNOWLEDGEMENT

I have reviewed the drawings and applicable specifications, and I understand the construction requirements. I understand that SCS makes no representation as to the existence or non-existence of utilities. I also understand that it is the responsibility of the excavator to comply with the provision of ORS 757.541 to 757.571 and that I or my contractor will be responsible for any damage resulting from disruption of service caused by construction activities.

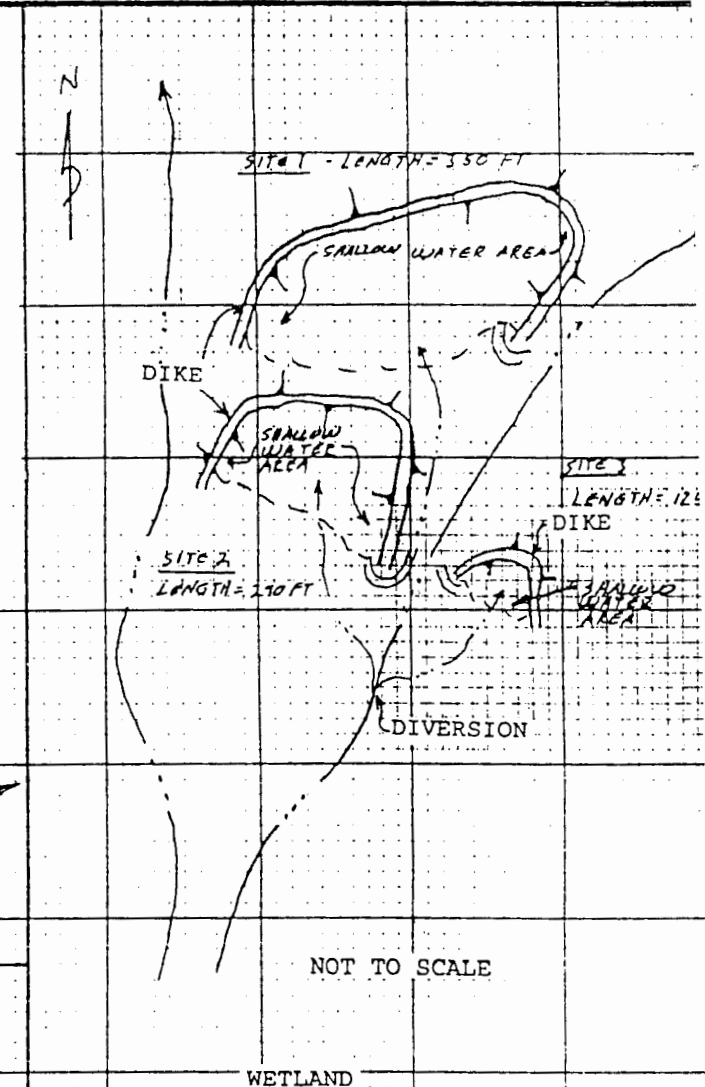

NOT TO SCALE

GARY GOLDEN
SHALLOW WATER AREAS FOR WILDLIFE

DESIGNED BY

R. Barney

CHECKED BY

DATE 1/98

APPROVED BY

DRAWING NO.

SHEET

RECEIVED BY OWI

NOV 20 2013

SALEM, OR

NOV 20 2013

SALEM, OR

42 in cottonwood

