


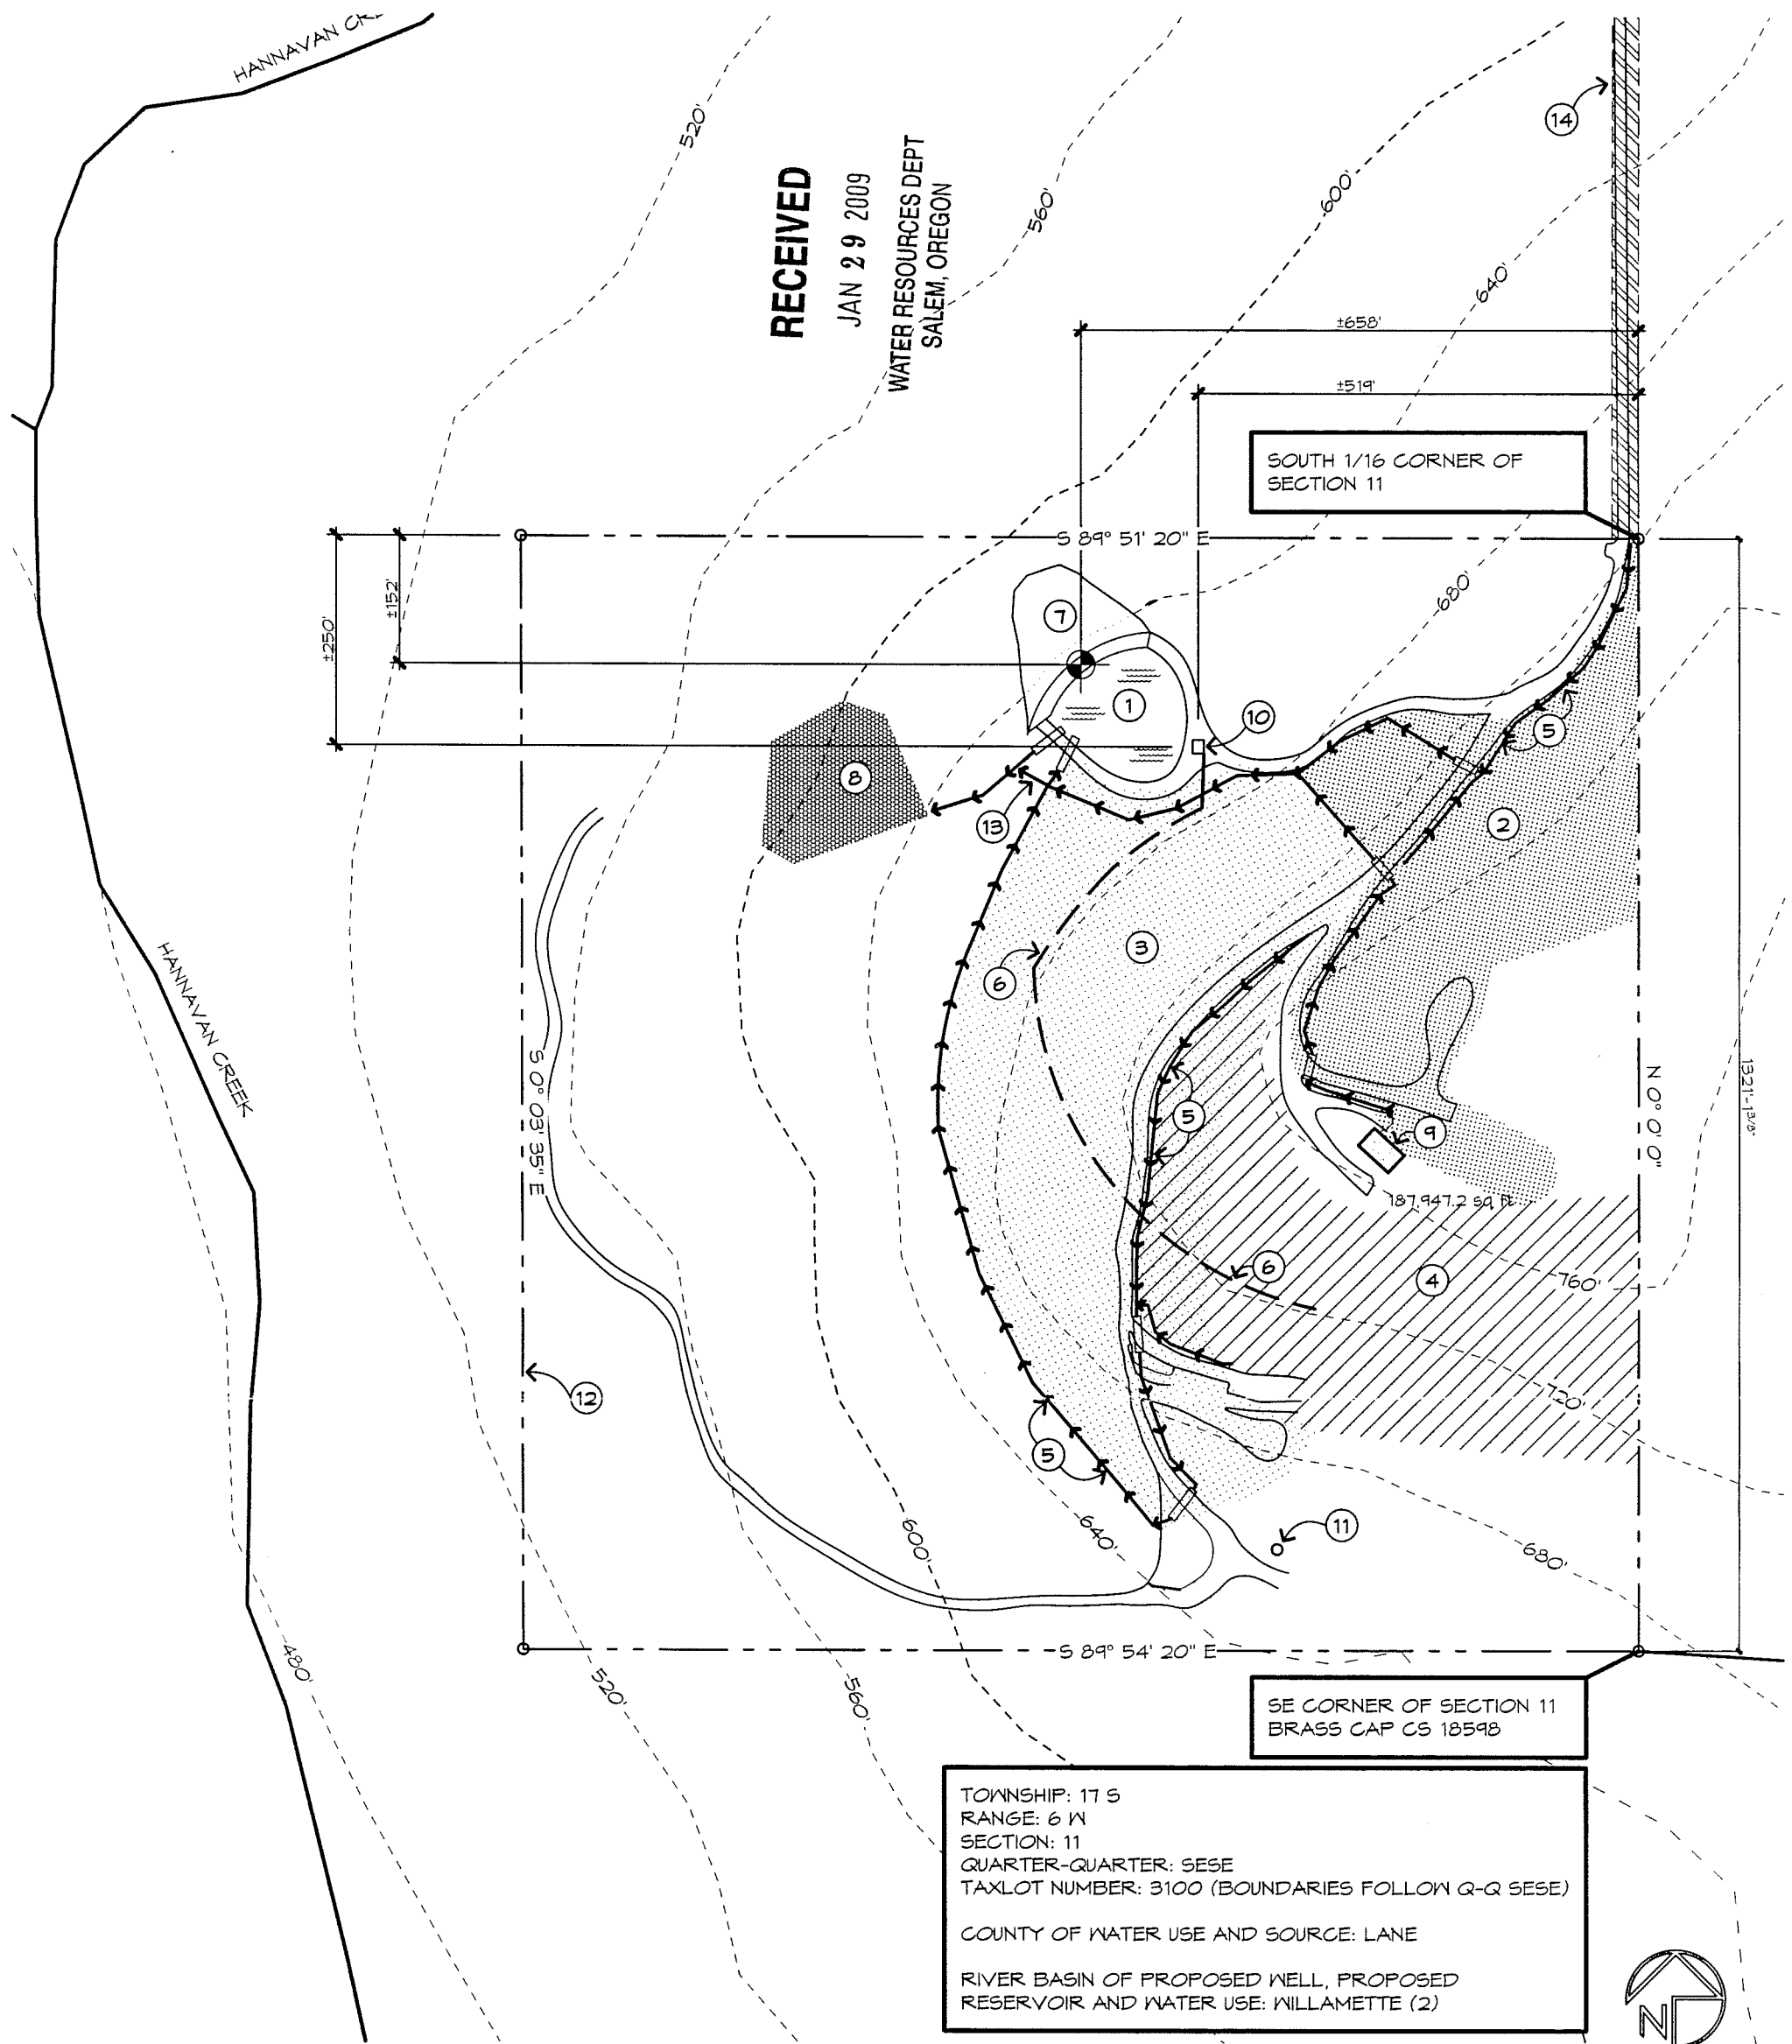

TOWNSHIP: 17 S
RANGE: 6 N
SECTION: 11
QUARTER-QUARTER: SESE
TAXLOT NUMBER: 3100 (BOUNDARIES FOLLOW Q-Q SESE)
COUNTY OF WATER USE AND SOURCE: LANE
RIVER BASIN OF PROPOSED WELL, PROPOSED
RESERVOIR AND WATER USE: WILLAMETTE (2)


LOCATION AND SOURCE MAP

1" = 200'

1

LOCATION AND SOURCE NOTES


- ① RESERVOIR: TO HOLD RUNOFF AND SUPPLEMENTED BY PROPOSED WELL
- ② DRAINAGE BASIN #1 - 3.5 ACRES (SOURCE OF RUNOFF)
- ③ DRAINAGE BASIN #2 - 6.5 ACRES (SOURCE OF RUNOFF)
- ④ PASTURE - 4.3 ACRES: STORED WATER WILL BE USED TO IRRIGATE
- ⑤ LINED DITCH TO CONVEY RUNOFF TO POND
- ⑥ PIPE TO CONVEY WATER FROM POND TO IRRIGATION SYSTEM IN PASTURE
- ⑦ EMBANKMENT DAM
- ⑧ EMERGENCY OVERFLOW DELTA
- ⑨ RESIDENCE
- ⑩ PROPOSED WELL IN PUMP HOUSE
- ⑪ EXISTING DOMESTIC WELL
- ⑫ BOUNDARY OF BOTH TAXLOT 3100 AND QUARTER-QUARTER SESE
- ⑬ RUNOFF BYPASS CHANNEL FOR EXCESS RUNOFF TO FLOW PAST POND IF REQUIRED
- ⑭ 30' ACCESS EASEMENT

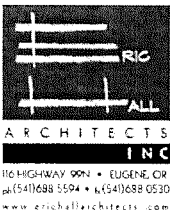

LONG HAUL TIMBER & CATTLE LLC
DEEP END POND

24610 TRILLIUM LANE, ELMIRA, OR 97437

Application	
PUBLISHED	Jan. 12, 2009
REVISED:	DATE:

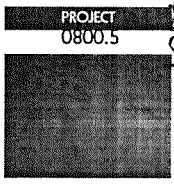

DRAWN: RC