TSID Micro-Hydroelectric Facility Location and Boundary

Situated in the SW 1/4 of Section 13 and SE 1/4 of Section 14, T15S, R10E, W.M., Deschutes County, Oregon

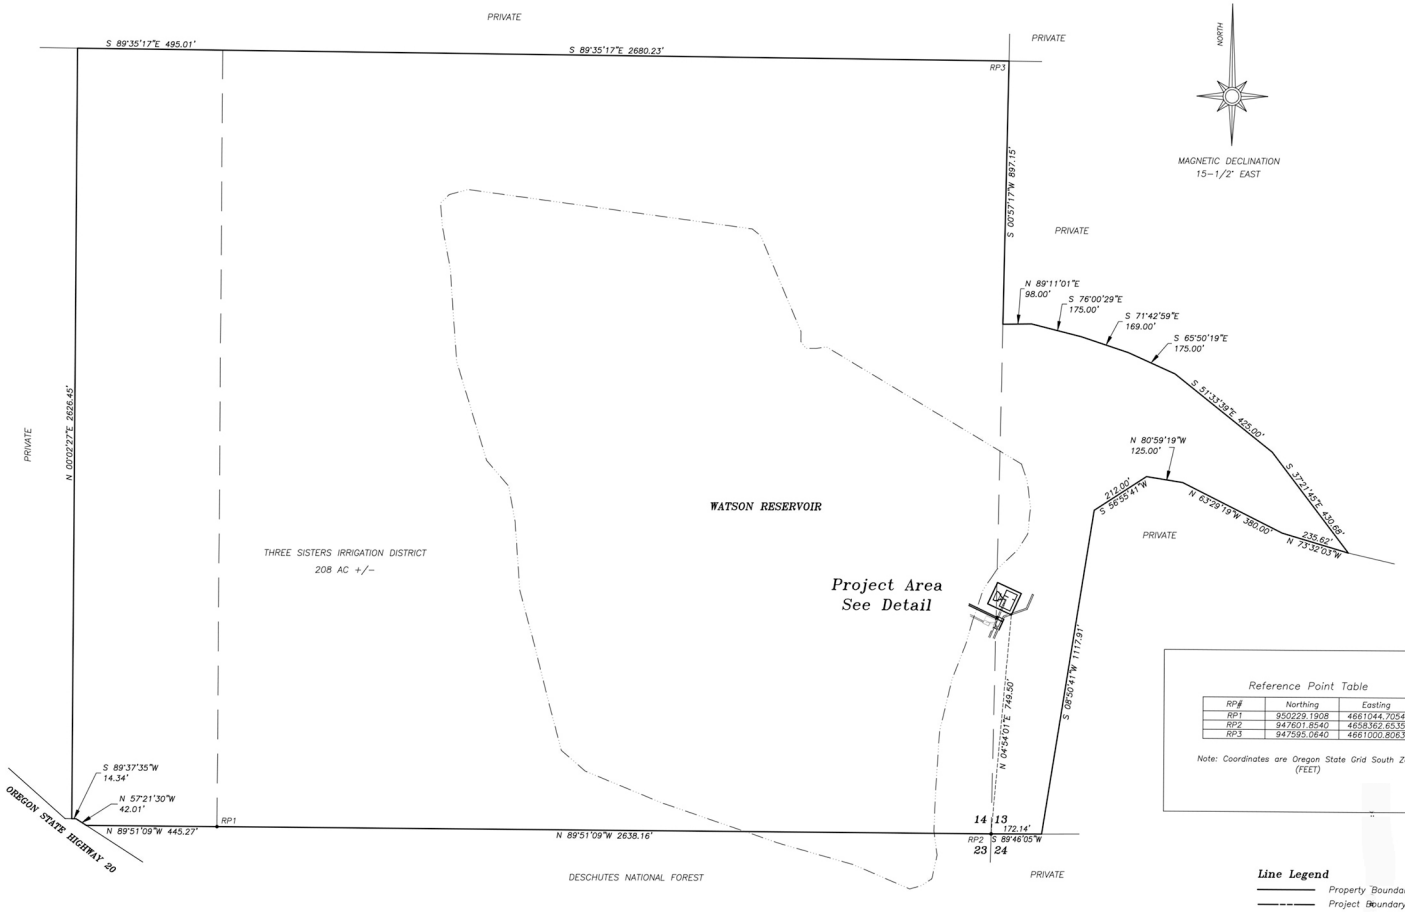

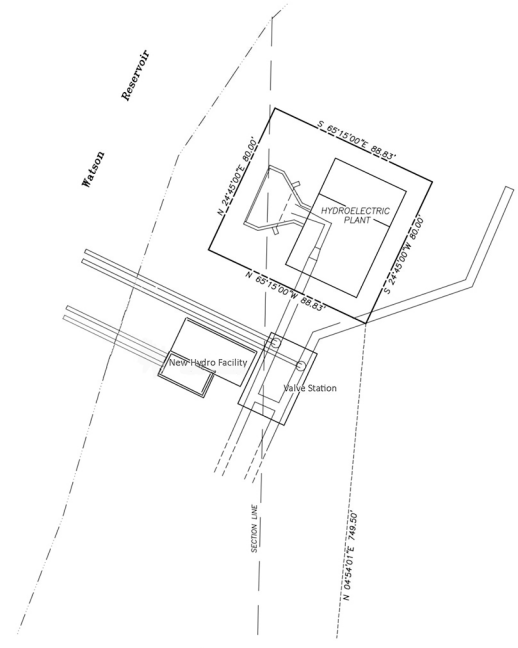

Project Area Detail
Scale 1"=30'

REGISTERED PROFESSIONAL LAND SURVEYOR

OREGON
JULY 17, 1981
FREDERICK A. AST, Jr.
1938

RENEWAL DATE 12/31/15

Reference Point Table

RP#	Northing	Easting
RP1	950229.1908	4661044.7054
RP2	947601.8540	4658362.65.35
RP3	947595.0640	4661000.8063

Note: Coordinates are Oregon State Grid South Zone (FEET)

Line Legend

- Property Boundary
- Project Boundary
- Aliquot Lines
- Approximate Reservoir
- Dimension Line

Exhibit G-2

Project 14364-6

WATSON RESERVOIR HYDROELECTRIC POWER GENERATION PROJECT

EXHIBIT "G"
PROJECT BOUNDARY

Date: April 12, 2012
Revised: January 9, 2015

Fred A. Ast, Jr. and Associates 157 Sisters Park Drive P.O. Box 751 Sisters, Oregon 97759 541-549-7851