
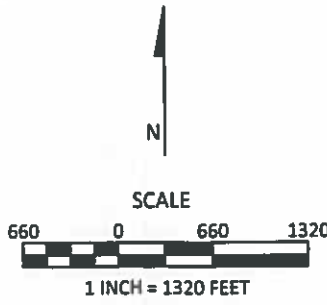
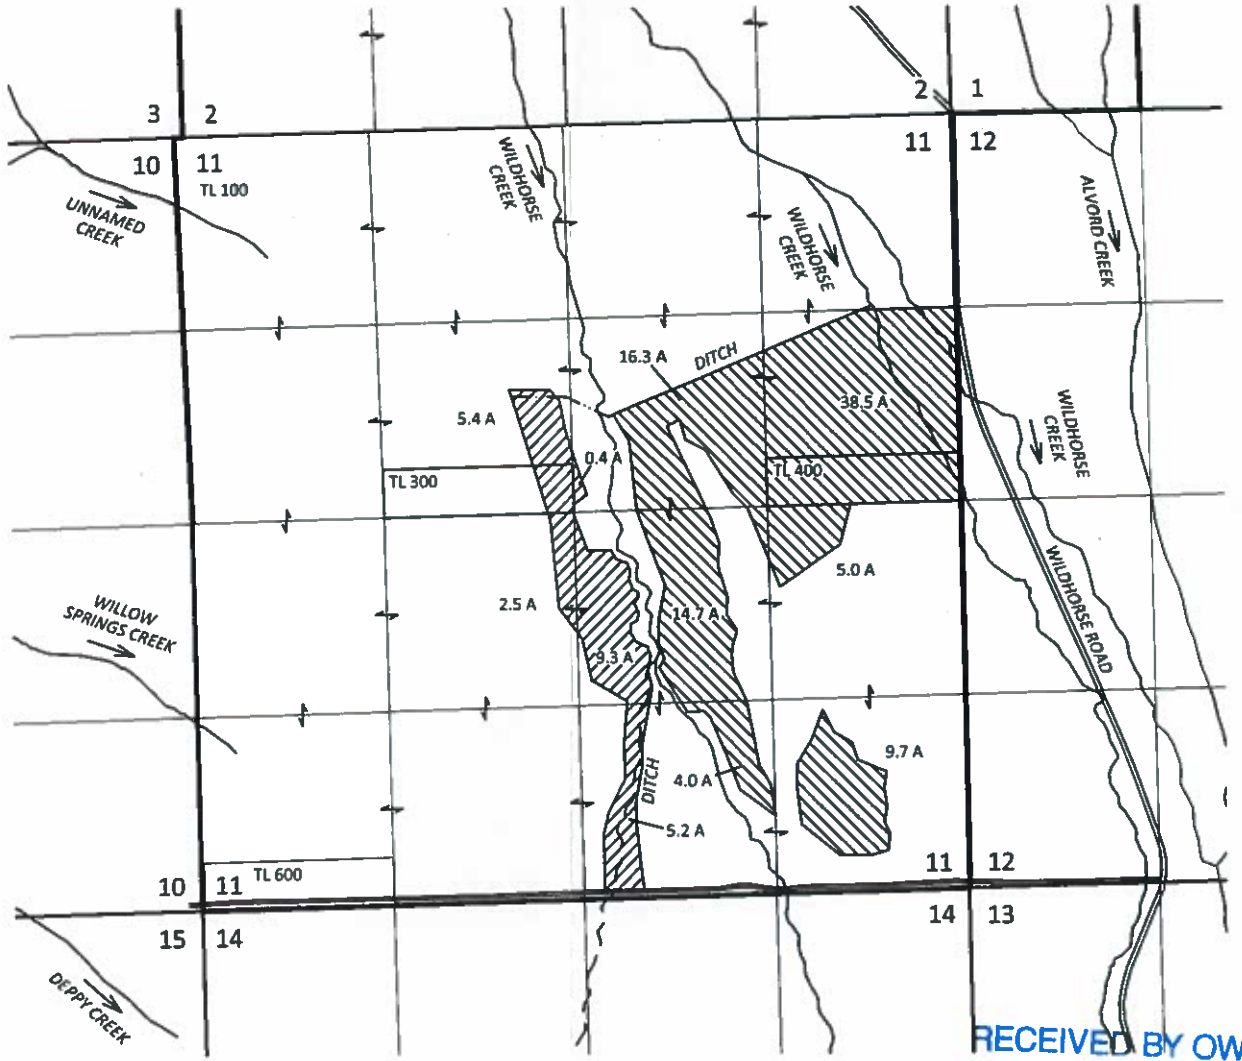


TRANSFER APPLICATION MAP Certificates 88588 & 88589 Section 34, T34S, R33E and Sections 1, 2 & 11, T35S, R33E, W.M., Harney County, Oregon

George Stroemple

FROM MAP

TO MAP

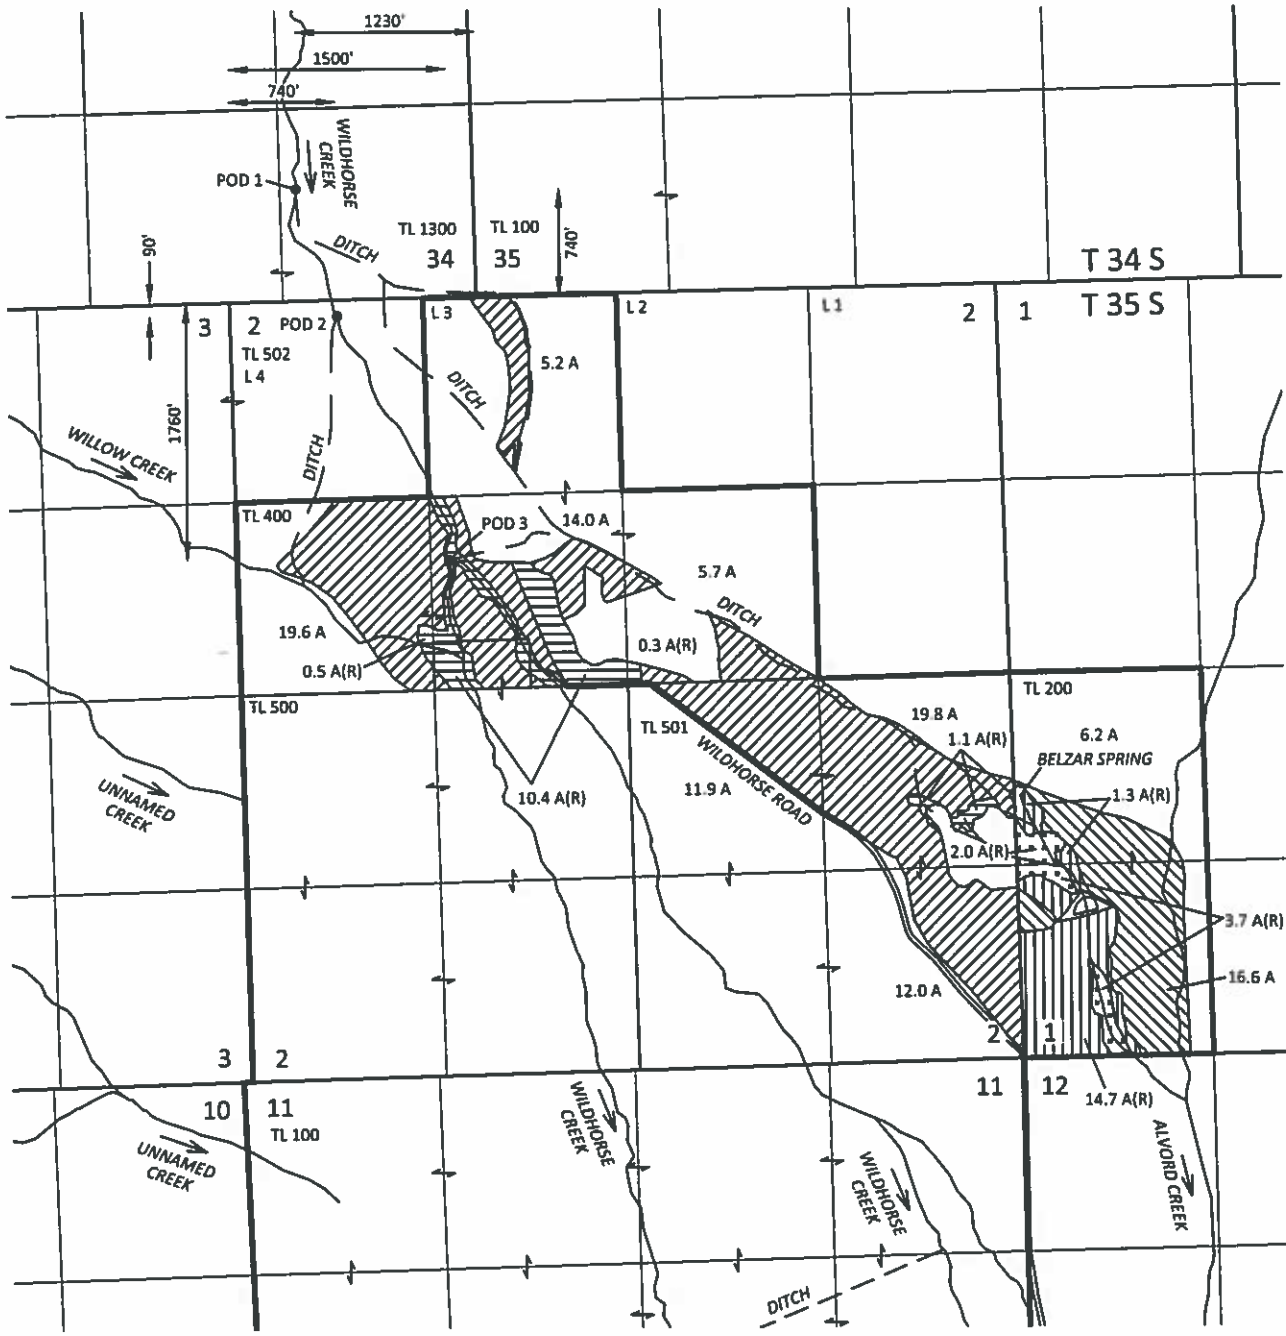

December 22, 2016

This map is not intended to provide legal dimensions or locations of property ownership lines

Figure 1

RECEIVED BY OWRD
 JAN 19 2017
 SALEM, OR

SKOOKUM
 WATER ASSOCIATES INC
 P.O. BOX 80174
 PORTLAND, OR 97280
 (503) 319-8926

DRAFT



EXPLANATION	
FROM LANDS	TO LANDS
CERTIFICATE 88588 (88.2 A) IRRIGATION PRIORITY: 6/27/1978	CERTIFICATE 88588 (88.2 A) IRRIGATION PRIORITY: 6/27/1978
CERTIFICATE 88589 (22.8 A) IRRIGATION PRIORITY: 6/27/1978	CERTIFICATE 88589 (22.8 A) IRRIGATION PRIORITY: 6/27/1978
POINT OF DIVERSION (POD)	POINT OF DIVERSION (POD)
PIPELINE (APPROX.)	PIPELINE (APPROX.)
DITCH	DITCH
REMAINING RIGHTS	
CERTIFICATE 88588 (12.3 A) IRRIGATION PRIORITY: 6/27/1978	
CERTIFICATE 88589 (16.0 A) IRRIGATION PRIORITY: 6/27/1978	
CERTIFICATE 88589 (5.7 A) SUPPLEMENTAL IRRIGATION PRIORITY: 6/27/1978	

1 12573

RECEIVED

WATER RESOURCES SECT
WATER, CURRENT

T.34 & 35 S., R. 33 E., W.M.

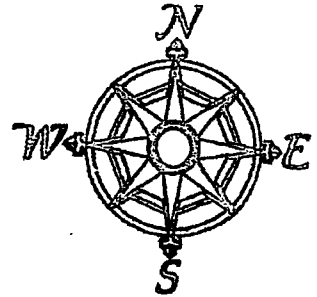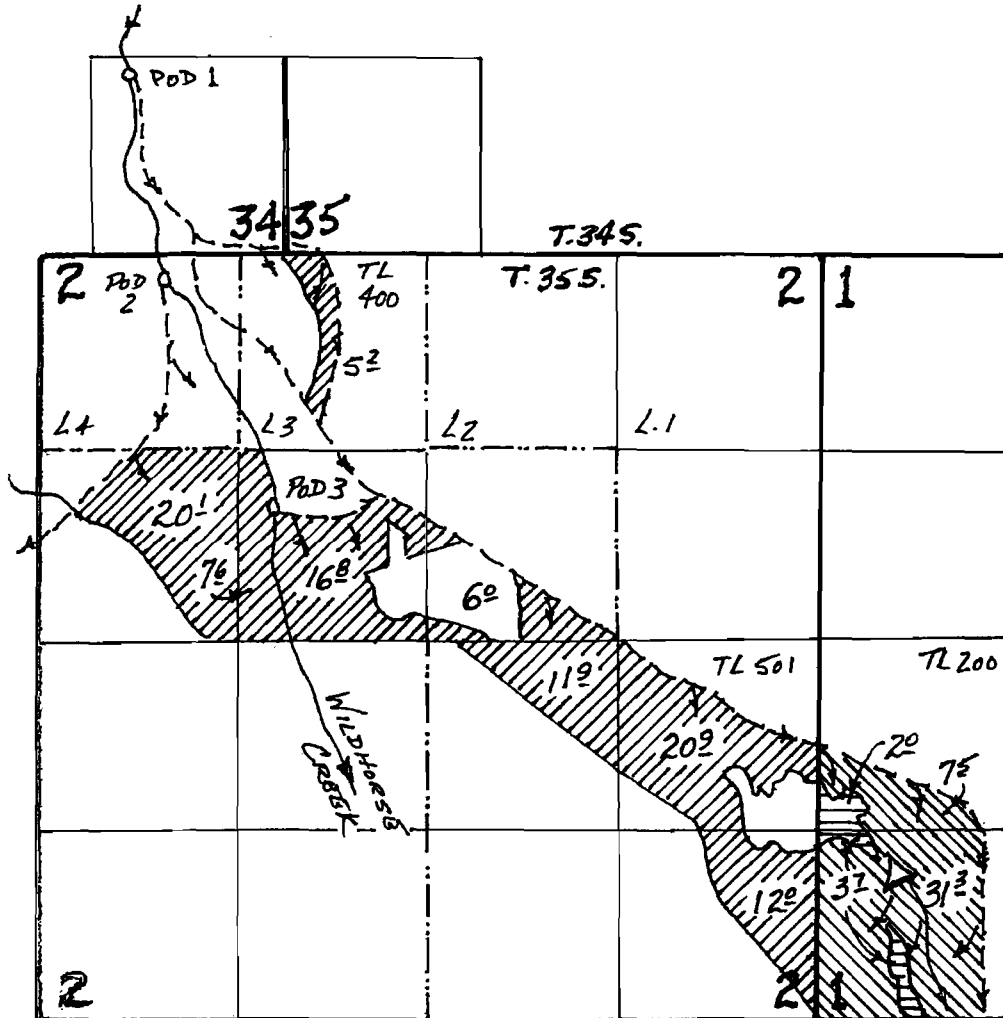

$$1'' = 1320'$$


Primary Supplemental

AMENDED 03/26/13

3
Ronald W. Schukon

all from the SE Corner Section **34**

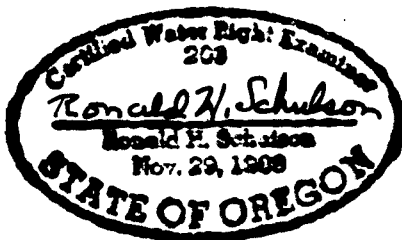

This map is for the purpose of identifying the location of water rights only, and is not intended to provide legal dimensions or locations of property lines.