


A 5500-0055 A

FILED
OCT 16 1990
COUNTY SURVEYOR
DOUGLAS COUNTY, ORE.

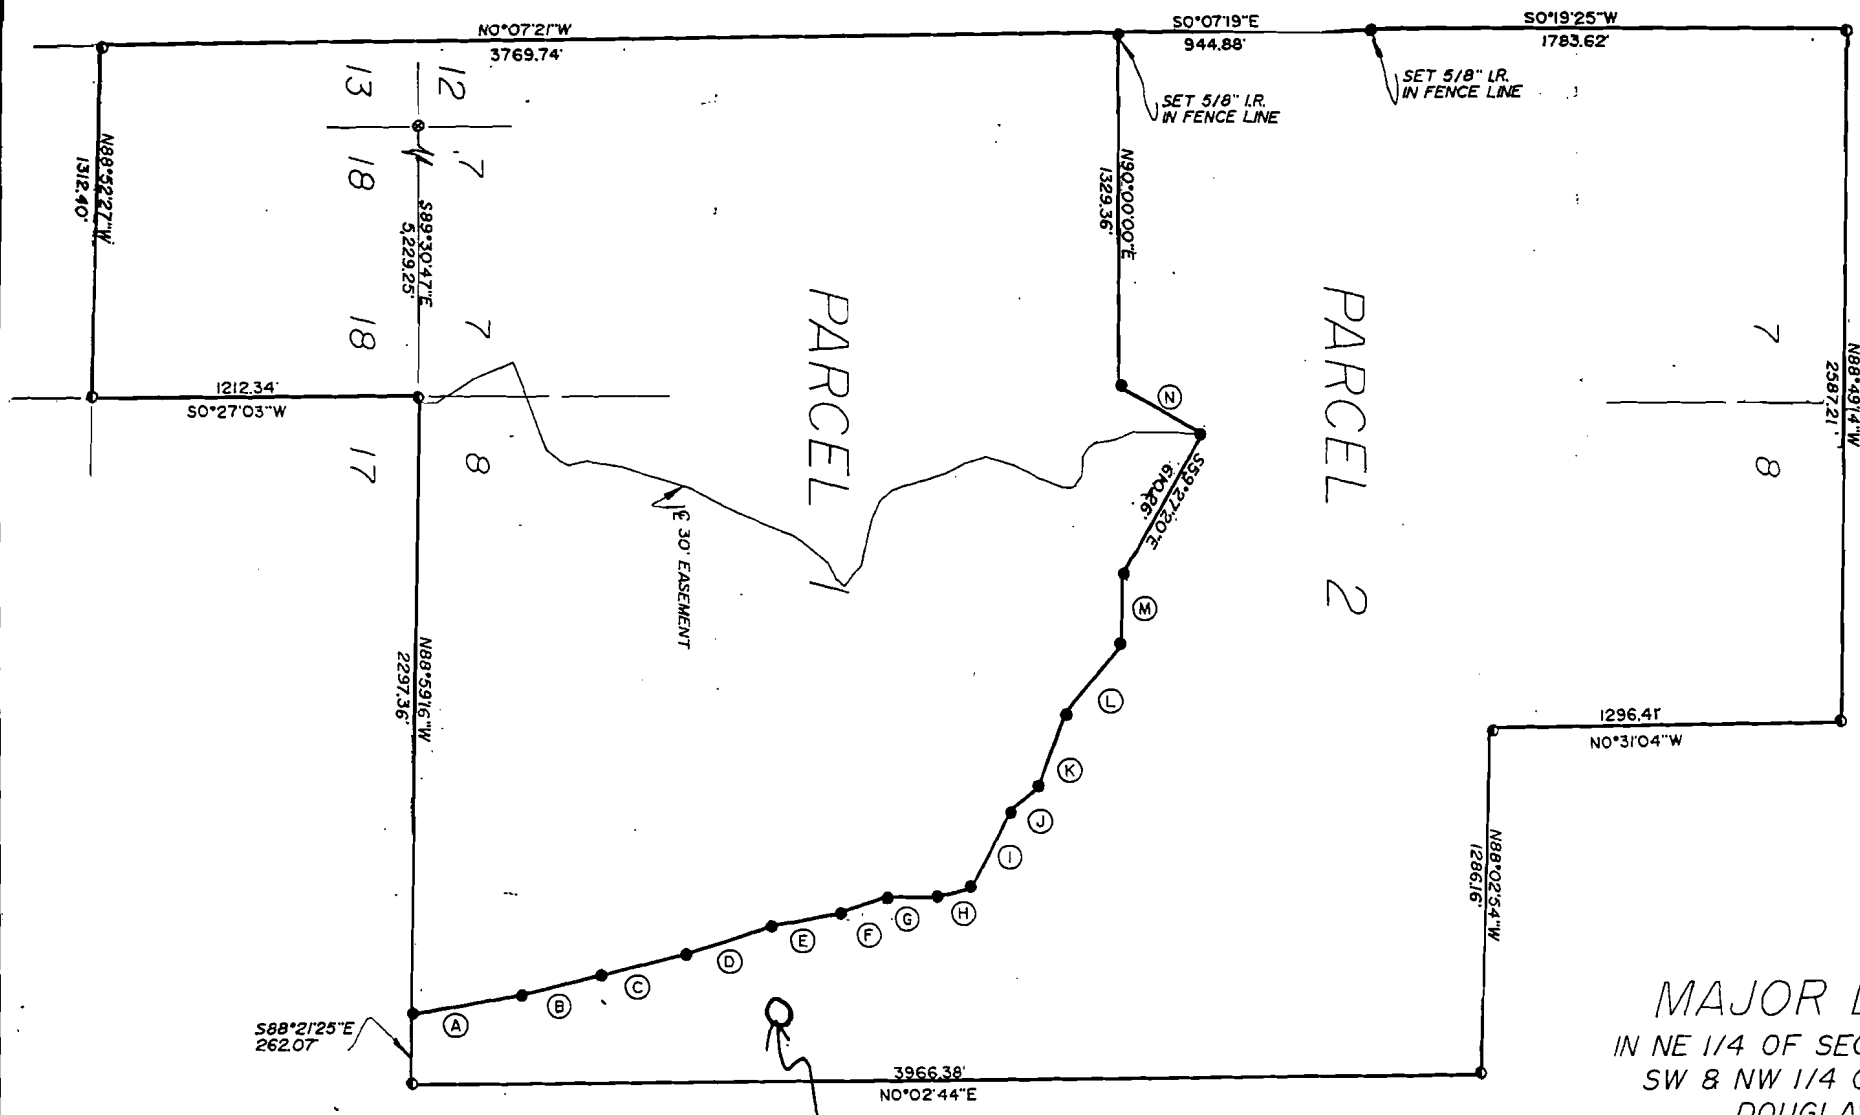

MAJOR LAND PARTITION
IN NE 1/4 OF SEC. 18, SE & NE 1/4 OF SEC. 7,
SW & NW 1/4 OF SEC. 8, T27S, R4W, W.M.
DOUGLAS COUNTY, OREGON.
TAX LOT 306

- | | |
|----------------------------|----------------------------|
| (A) S9°51'59"E
407.34' | (J) S38°27'23"E
137.22' |
| (B) S13°34'05"E
300.97' | (K) S69°27'01"E
292.40' |
| (C) S13°28'37"E
337.01' | (L) S50°47'13"E
332.51' |
| (D) S17°15'33"E
321.55' | (M) N90°00'00"E
255.27' |
| (E) S12°11'57"E
253.32' | (N) N28°31'06"E
352.97' |
| (F) S18°13'37"E
184.40' | |
| (G) S2°16'23"W
183.02' | |
| (H) S12°46'01"E
121.81' | |
| (I) S62°15'53"E
323.15' | |

SCALE 1"=400'
AUG. 1990

SURVEYED FOR:
ROGER HELLIWELL
843 SE KANE
ROSEBURG, OR. 97470
(503) 672-0017

SURVEYED BY:
DONALD A. BENTZ INC.
1205 SE COURT
ROSEBURG, OR. 97470
(503) 673-0166

REGISTERED
OREGON
LAND SURVEYOR
JULY 12 1990
DONALD A. BENTZ
839

- LEGEND:
- SET 5/8" x 30" LR. W/CAP
MARKED
"BENTZ SUR. INC."
 - TIED FENCE CORNER
 - ⊙ FD. SECTION CORNER (DO. CO. BRASS CAP)

Application No. R-84245
Permit No. R-12850

SHEET 1 OF 3

COUNTY SURVEYORS FILE DATA
DO NOT REMOVE FROM OFFICE

RECEIVED

AUG 23 1999

WATER RESOURCES DEPT.
SALEM, OREGON

