



ArcGIS Web Map

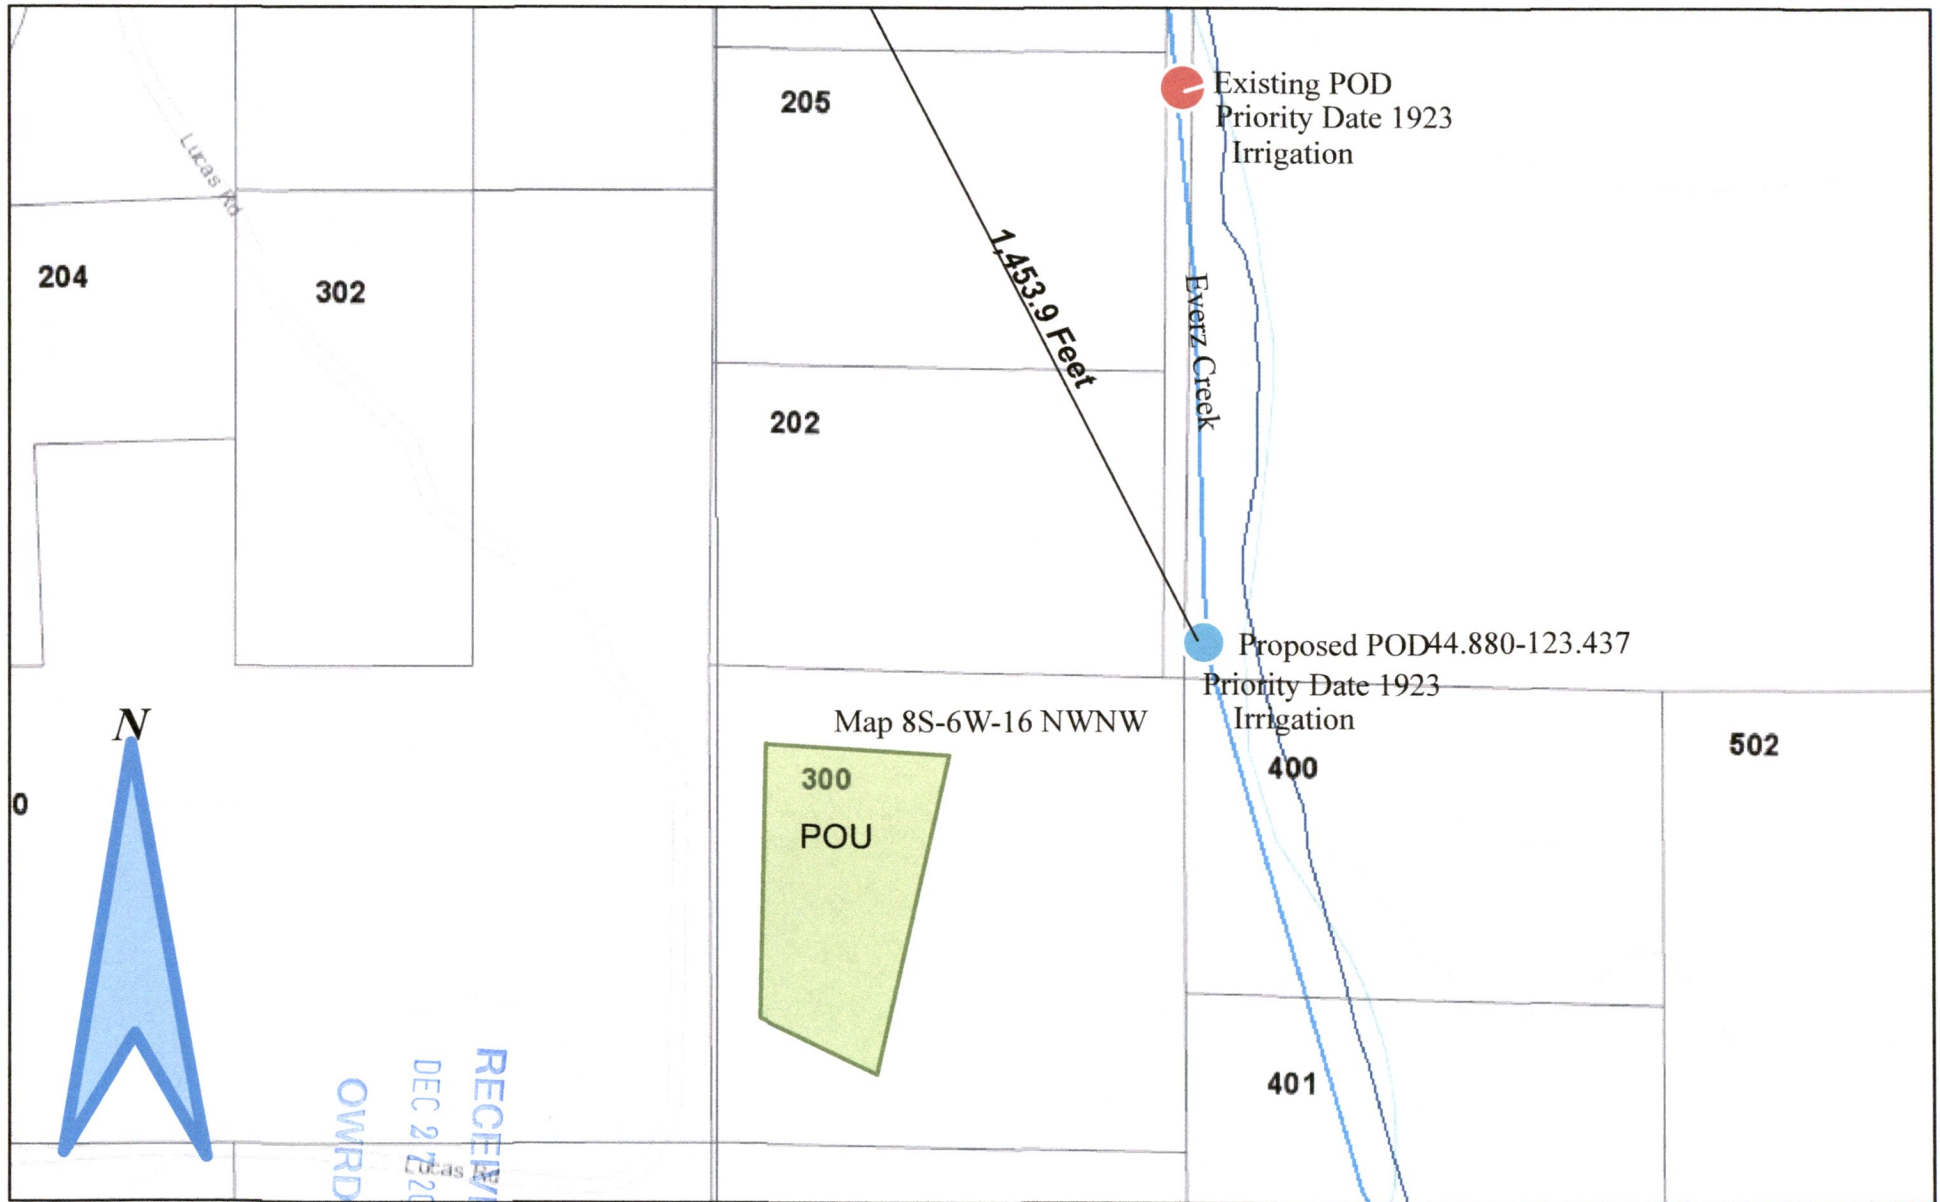

12/16/2019, 9:03:56 PM



- | | | | |
|-------------------------|------------|-----------------------|------------------|
| Urban Growth Boundaries | 2000 Scale | 100 Scale | Township / Range |
| City Limits | 400 Scale | Section | Rivers |
| Taxlots | 200 Scale | Township / Range Anno | Water (Lines) |

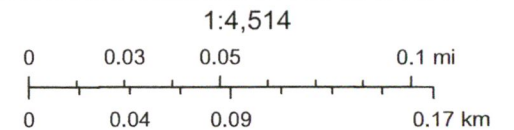

Sources: Esri, HERE, Garmin, Intermap, increment P Corp., GEBCO, USGS,

Polk County GIS

Bureau of Land Management, State of Oregon, State of Oregon DOT, State of Oregon GEO, Esri Canada, Esri, HERE, Garmin, INCREMENT P, USGS, EPA, USDA | Oregon Statewide Imagery Program (OSIP) - Oregon Imagery Framework Implementation Team |

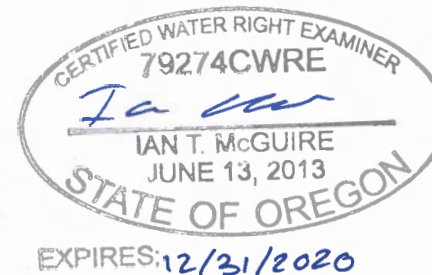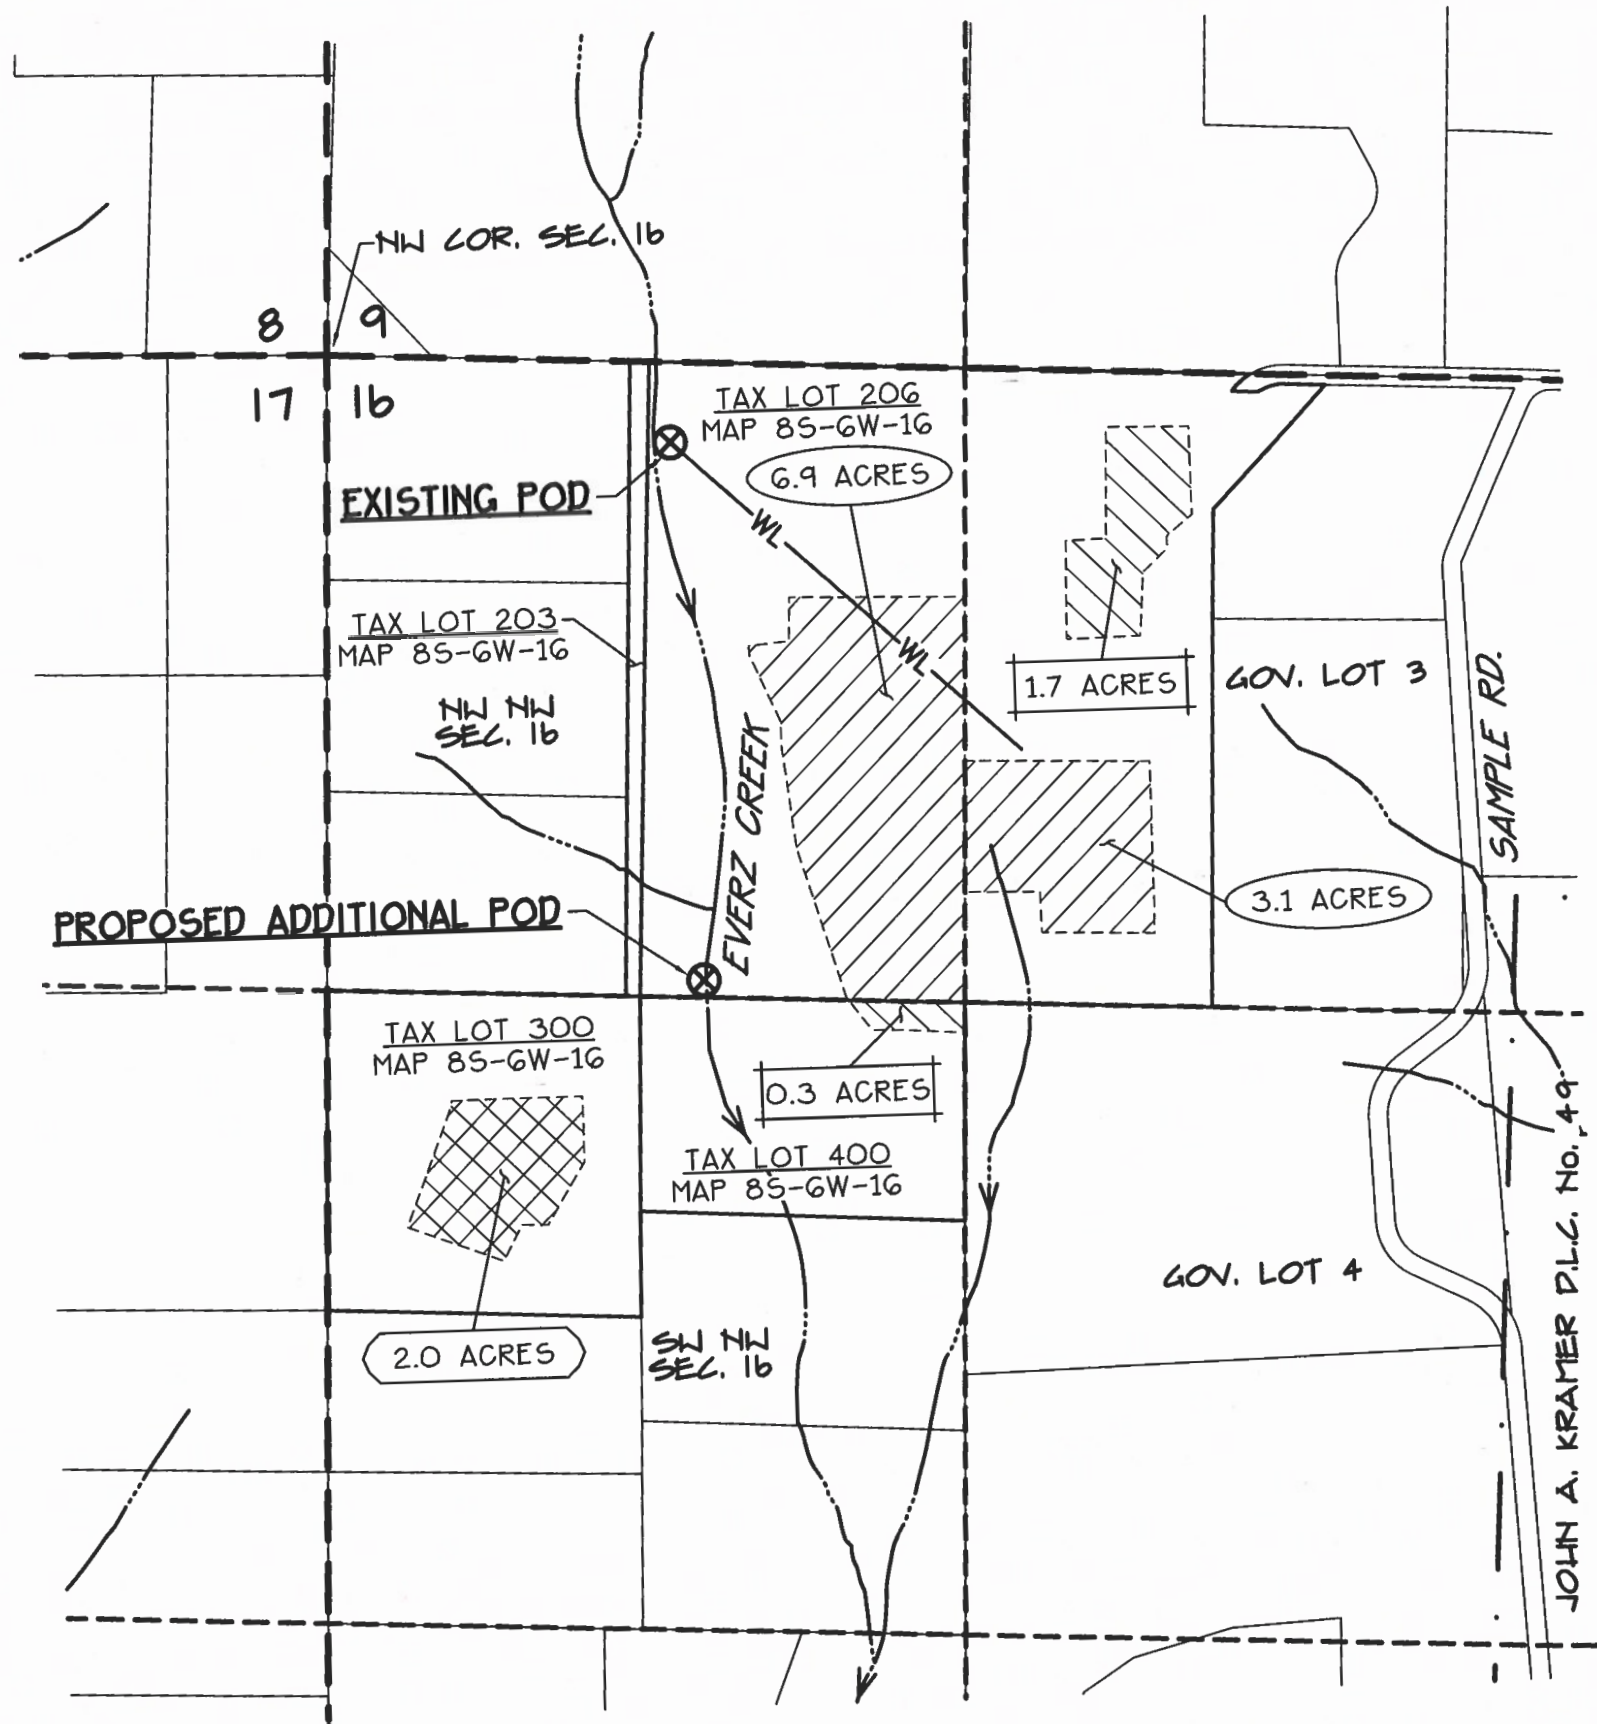

WATER RIGHT TRANSFER MAP

FOR

WILLIAM MOSES

LOCATED IN

NW 1/4 SEC. 16, T. 8 S., R. 6 W., W.M.

POLK COUNTY, OREGON


MAY 15, 2018

CERTIFICATE 12309

RECEIVED

FEB 07 2020

OWRD

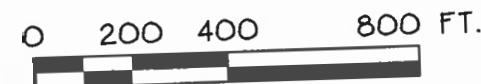

SCALE: 1" = 400'

LEGEND:

- POINT OF DIVERSION (POD)
- EXISTING WATER PIPELINE
- AMOUNT OF ACREAGE IRRIGATED PER QUARTER-QUARTER SECTION AND DONATION LAND CLAIM, TO REMAIN IN PLACE
- "FROM" LANDS
AMOUNT OF ACREAGE IRRIGATED PER QUARTER-QUARTER SECTION AND DONATION LAND CLAIM, TO BE TRANSFERRED
- "TO" LANDS
AMOUNT OF ACREAGE IRRIGATED PER QUARTER-QUARTER SECTION AND DONATION LAND CLAIM, TO RECEIVE TRANSFER
- AREA IRRIGATED UNDER CERT. 12309 THAT IS TO REMAIN IN PLACE.
10.0 ACRES
- AREA IRRIGATED UNDER CERT. 12309 THAT IS TO BE TRANSFERRED
2.0 ACRES
- AREA THAT IS TO RECEIVE THE TRANSFER AND BE IRRIGATED BY THE PROPOSED ADDITIONAL POD.
2.0 ACRES

POINT OF DIVERSIONS

EXISTING POD

719' EAST AND 204' SOUTH OF THE NORTHWEST CORNER OF SECTION 16

PROPOSED ADDITIONAL POD

740' EAST AND 1330' SOUTH OF THE NORTHWEST CORNER OF SECTION 16

NOTE:

THIS MAP IS NOT INTENDED TO PROVIDE LEGAL DIMENSIONS OR LOCATION OF PROPERTY OWNERSHIP. INFORMATION ON THIS MAP IS COMPILED FROM 2018 POLK COUNTY GIS DATA, AERIAL PHOTOGRAPHY, AND RECORD WATER RIGHTS INFORMATION.

K&D

K & D ENGINEERING, Inc.

276 N.W. Hickory Street P.O. Box 725
Albany, Oregon 97321
(541) 928-2583

Date: 5/15/2019

Time: 15:31

Scale: 1"=1(P5)

File: dwg\2018\18-43\18-43-xfer.dwg (lan)

SHEET 1 OF 1



RECEIVED

DEC 27 2019

OWRD

Google Earth 2018

File info



Date taken

July	11	2019
11	36	AM

Size

6.8 MB

Dimensions

3968 x 2976

Shot

1/500 sec. f/2.6 4.49mm

ISO

100

Device

FC1102

Folder path

C:\Users\Viola Ridge\Pictures

Source

This PC

Location

Oregon



RECEIVED
FEB 27 2019
WRD