


OFFICE: (503) 253-3984
RESIDENCE: (503) 622-4219

PAUL M. SANDERS
MAIL ADDRESS
6936 N. E. HALSEY STREET
PORTLAND, OREGON 97213

MINIKAHDA HYDROPOWER PROJECT
Clackamas County, Oregon

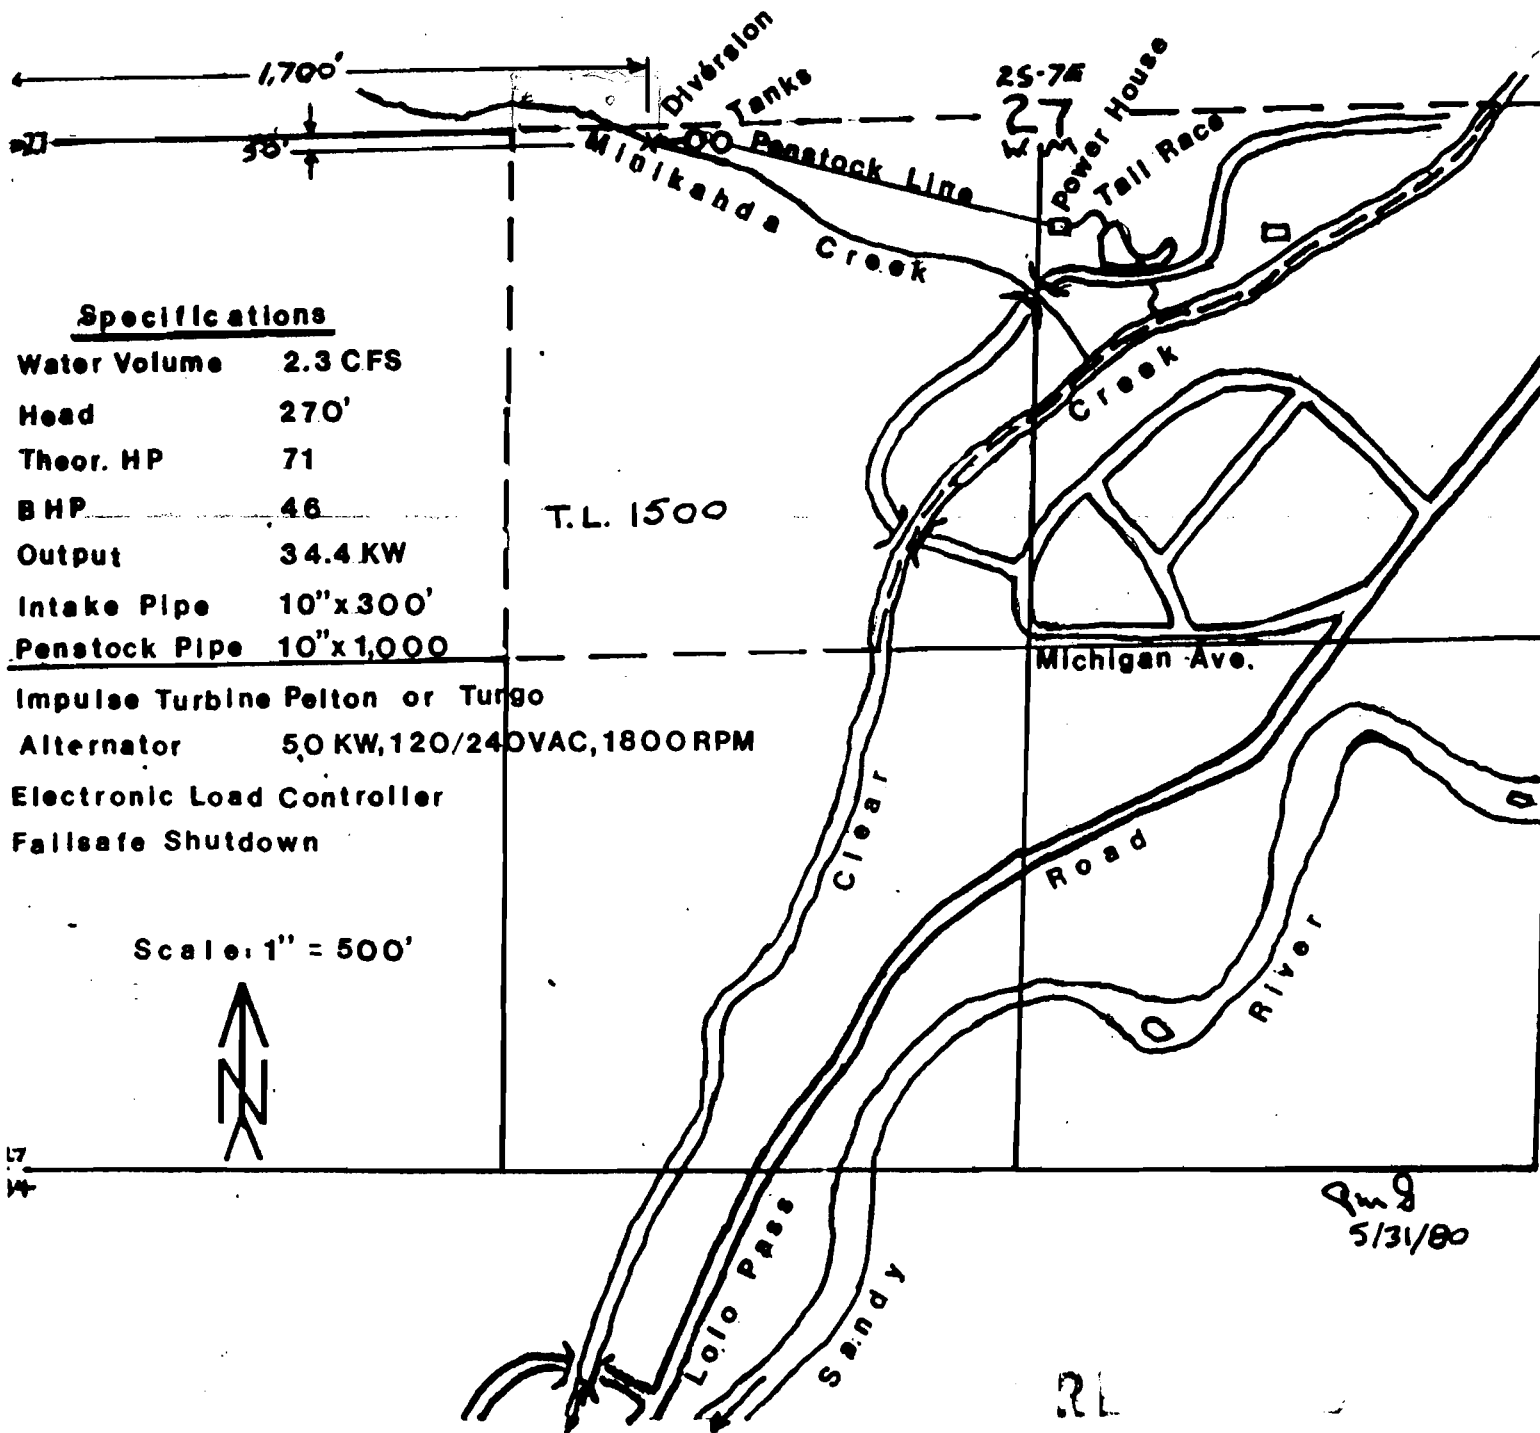

RL
JUN 5 1980
WATER RESOURCES DEPT.
CLACKAMAS COUNTY