


SEC. 11 T.14S., R.30E., W.M.

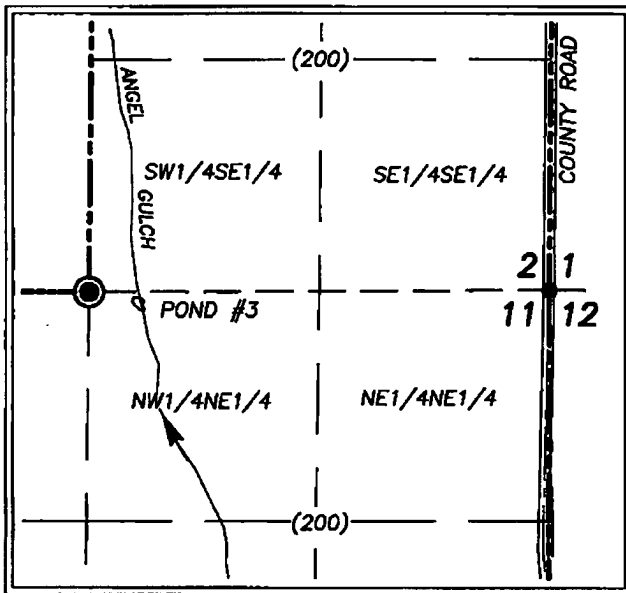

POND #3 Dam is 30 ft. South & 280 ft. East of the N1/4 Sec. 11



SCALE: 1" = 1000'

DEC 17 2018

OWRD

APPLICATION MAP
for
Permit to Store Water
(Alternate Process)

RECEIVED BY OWF

In Name Of
RICHARD PAGE

AUG 28 2017

SALEM, OR

Prepared By:
Michael C. Springer, PLS, CWRE
Benchmark Land Surveying
217 N. Canyon Blvd.
John Day, Oregon
(541) 575-1251
benchmarkls.com

Survey Conducted July 17, 2017

JAN 11 2019

OWRD
RECEIVED

DEC 17 2018

OWRD


----- Tax Lot Line

() Tax Lot No.


● Found brass cap at S1/4 Cor.
Section 2, T.14S., R.30E., W.M.

DISCLAIMER: THIS MAP IS NOT INTENDED TO PROVIDE LEGAL
DIMENSIONS OR LOCATIONS OF PROPERTY BOUNDARY LINES.

R-88451

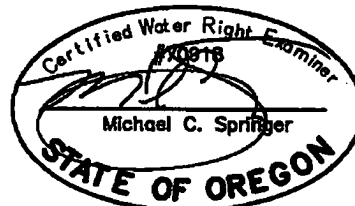

Expires 6/30/2018

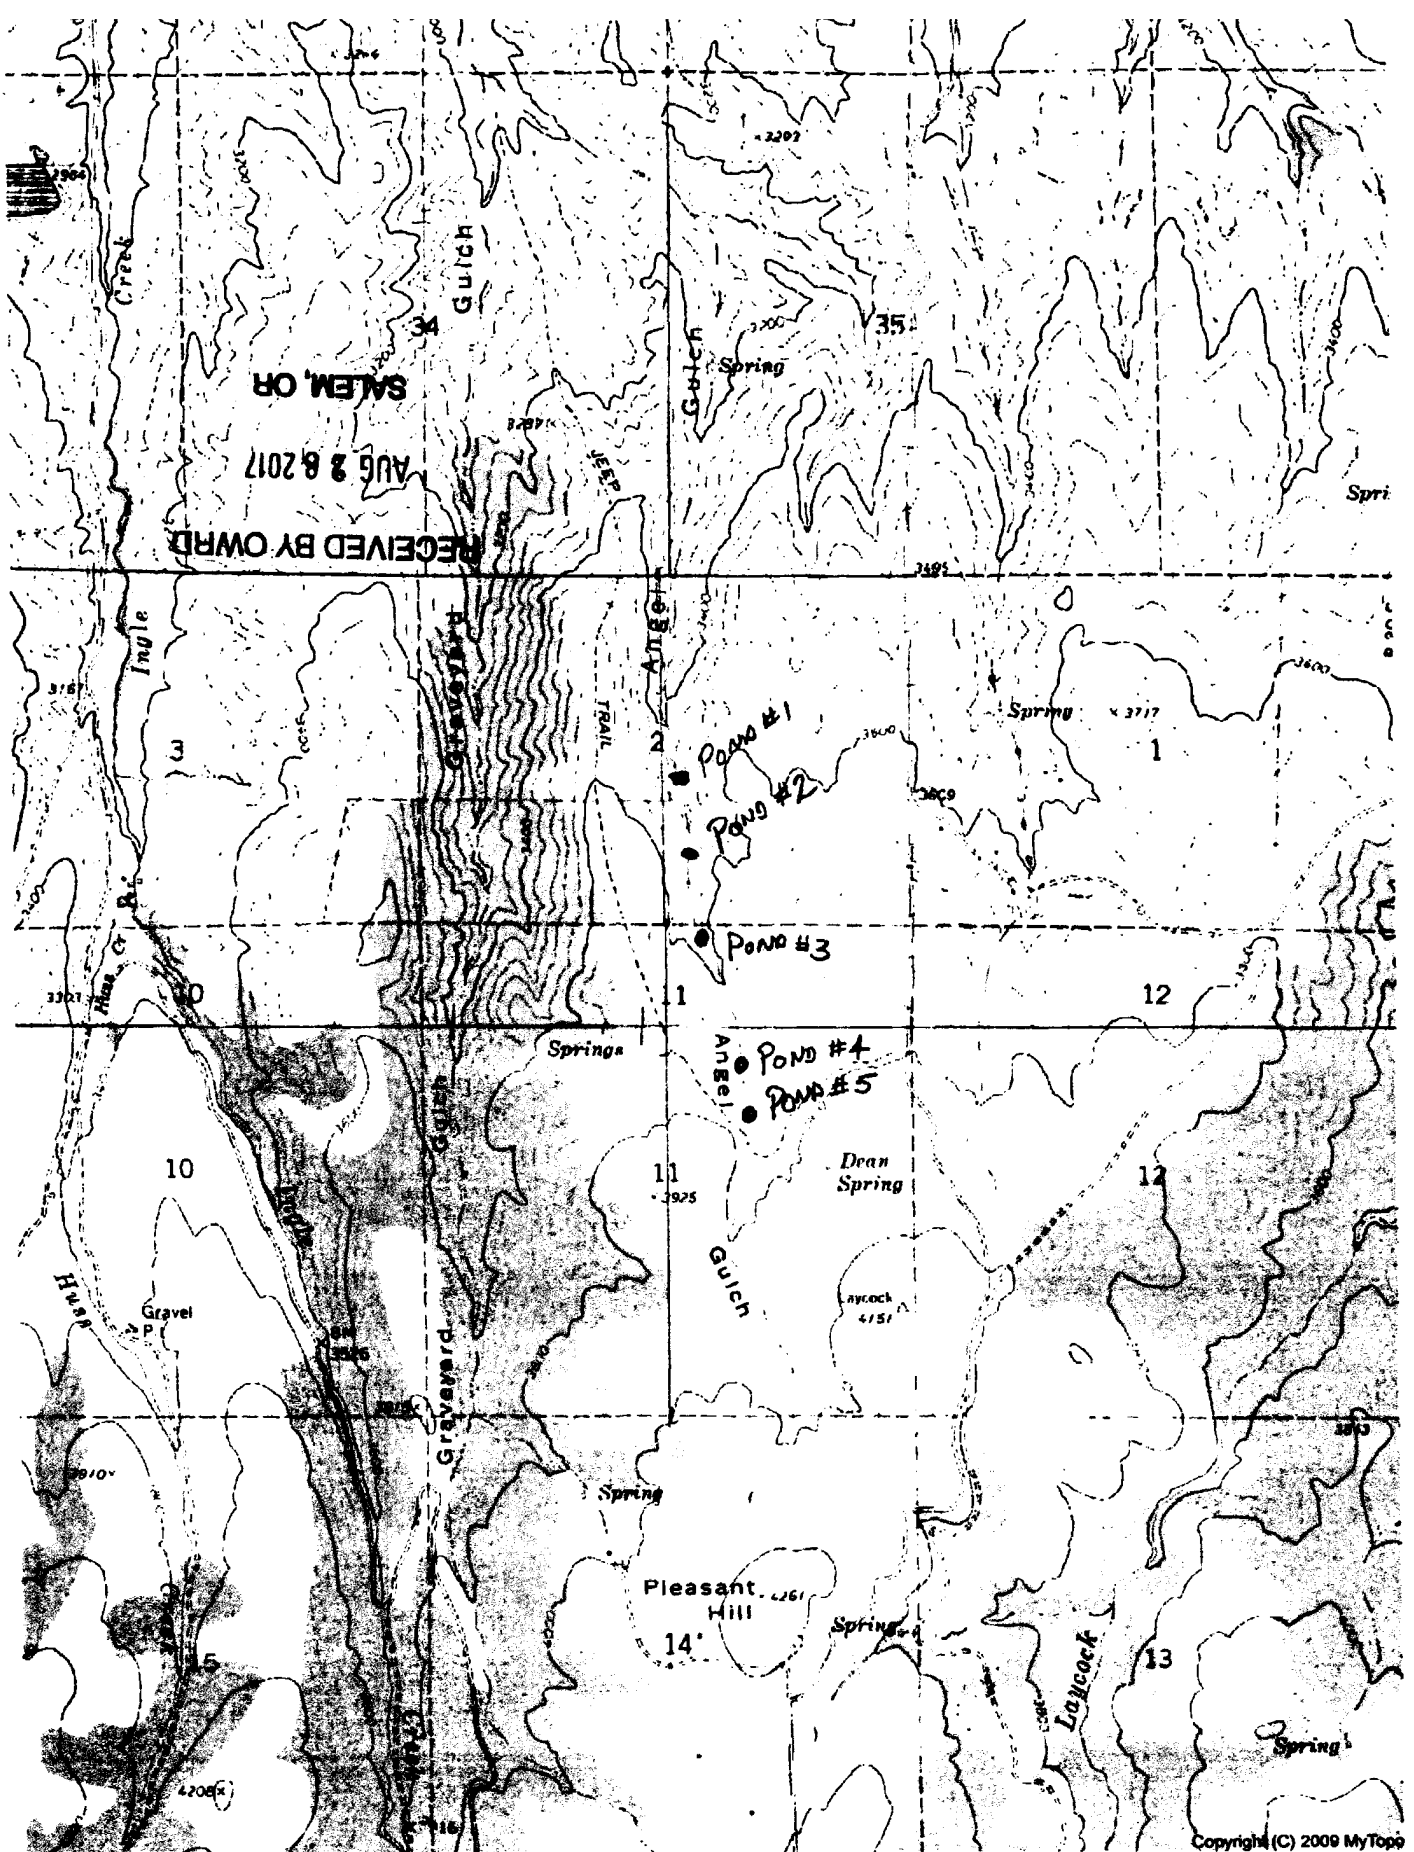

RECEIVED

JAN 11 2019

OWRD

RECEIVED

DEC 17 2018

OWRD