


RECEIVED

DEC 17 2018

OWRD

SEC. 11, T.14S., R.30E., W.M.

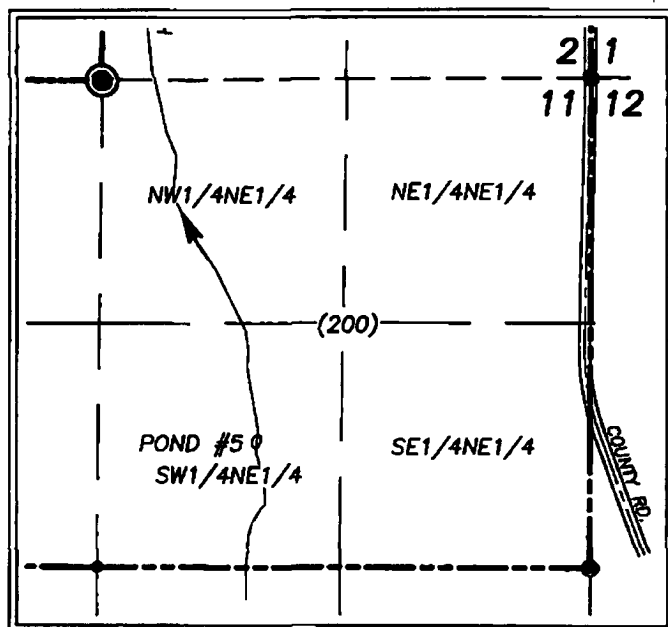

POND #5 Dam is 1930 ft. South & 840 ft. East of the N1/4 Sec. 11



SCALE: 1" = 1000'

RECEIVED BY OWRD

AUG 28 2017

APPLICATION MAP
for
Permit to Store Water
(Alternate Process)

SALEM, OR

In Name Of
RICHARD PAGE

Prepared By:
Michael C. Springer, PLS, CWRE
Benchmark Land Surveying
217 N. Canyon Blvd.
John Day, Oregon
(541) 575-1251
benchmarkls.com

Survey Conducted July 17, 2017

----- Tax Lot Line


() Tax Lot No.

● Found brass cap at S1/4 Cor.
Section 2, T.14S., R.30E., W.M.

RECEIVED

JAN 11 2019

OWRD

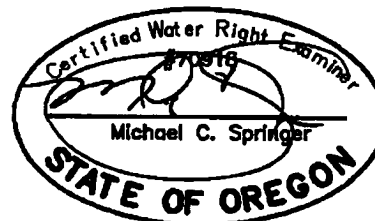

Expires 6/30/2018


DISCLAIMER: THIS MAP IS NOT INTENDED TO PROVIDE LEGAL
DIMENSIONS OR LOCATIONS OF PROPERTY BOUNDARY LINES.

R-88453

RECEIVED

DEC 17 2018

OWRD

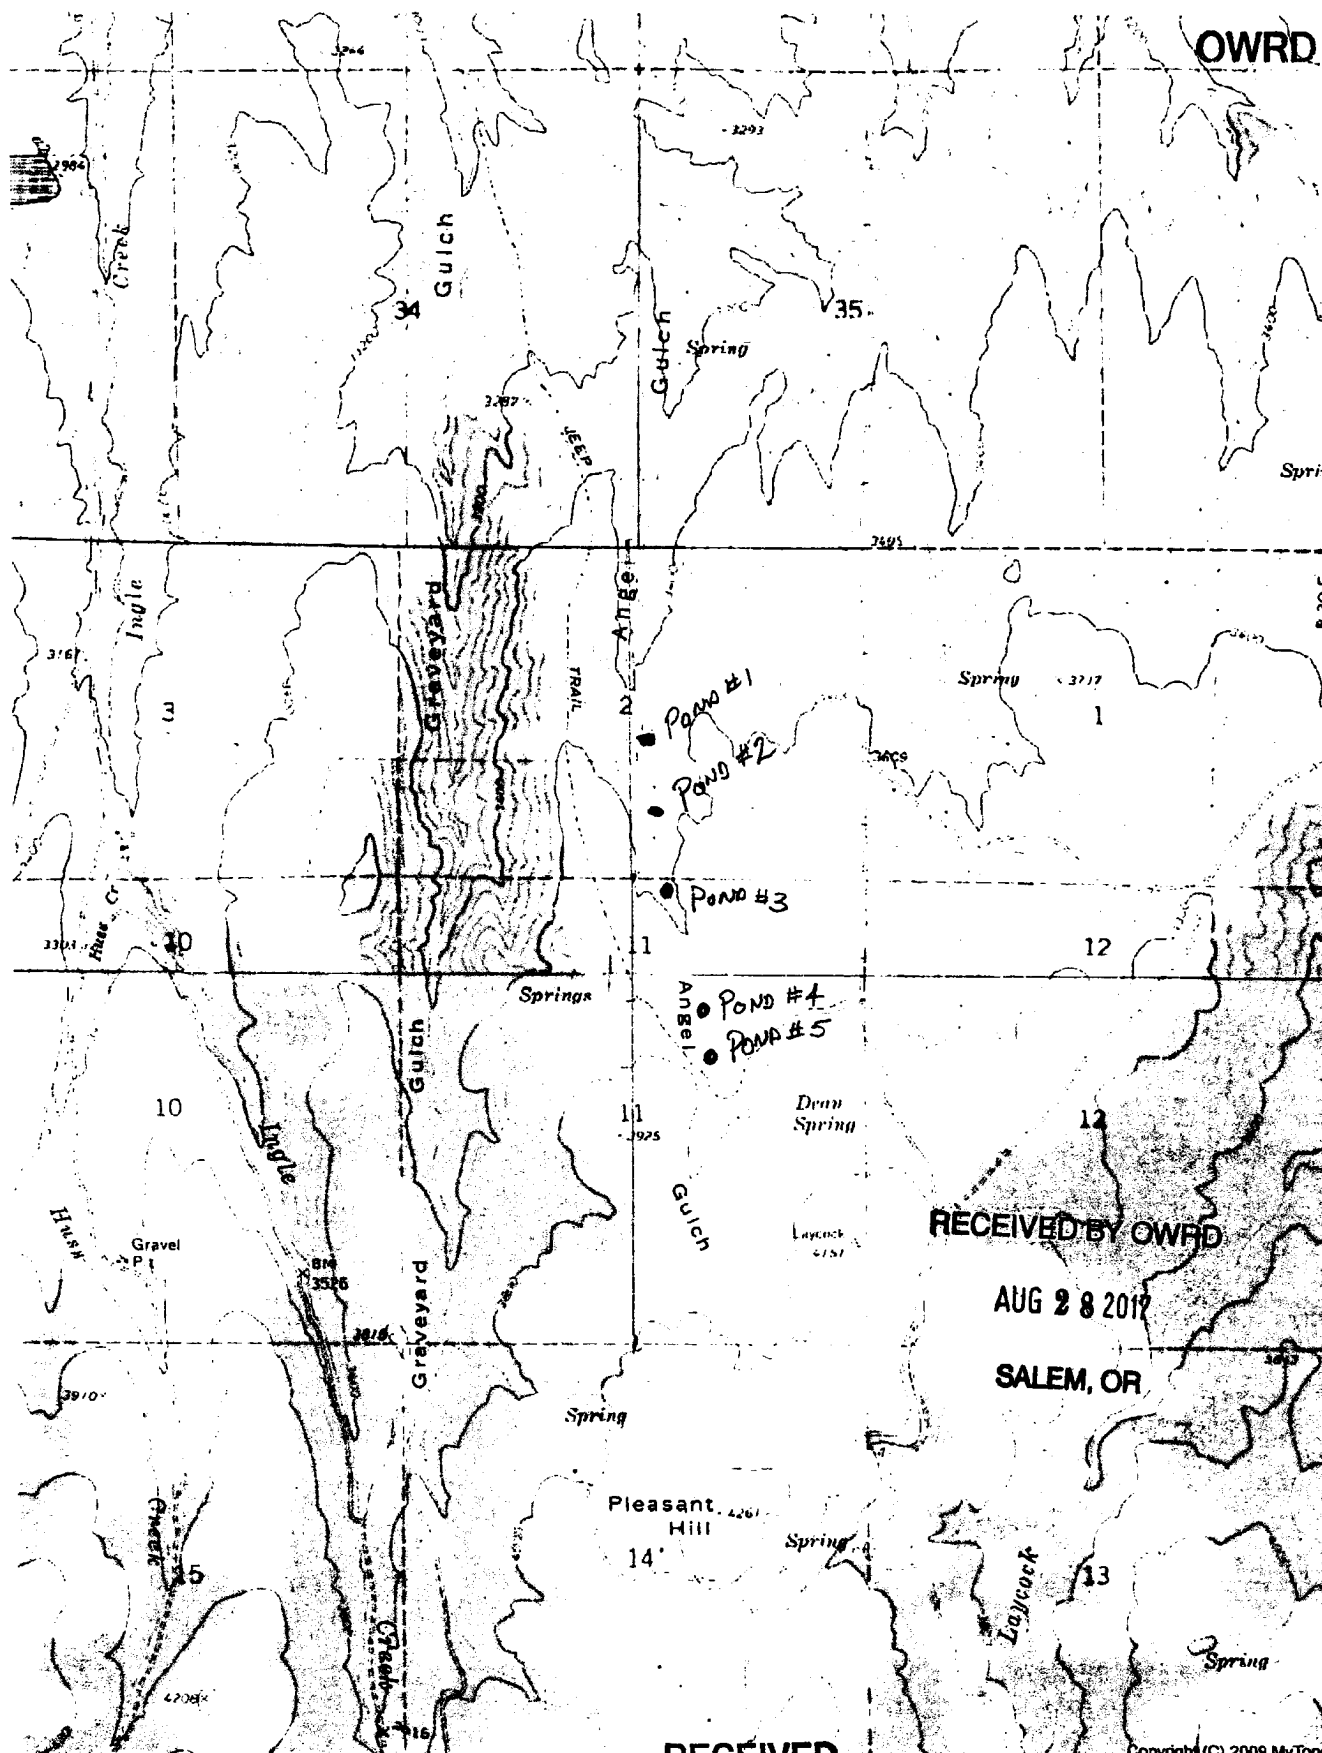

RECEIVED BY OWRD

AUG 28 2018

SALEM, OR

RECEIVED

JAN 11 2019

OWRD

Copyright (C) 2009 MyTopo

R-00453