


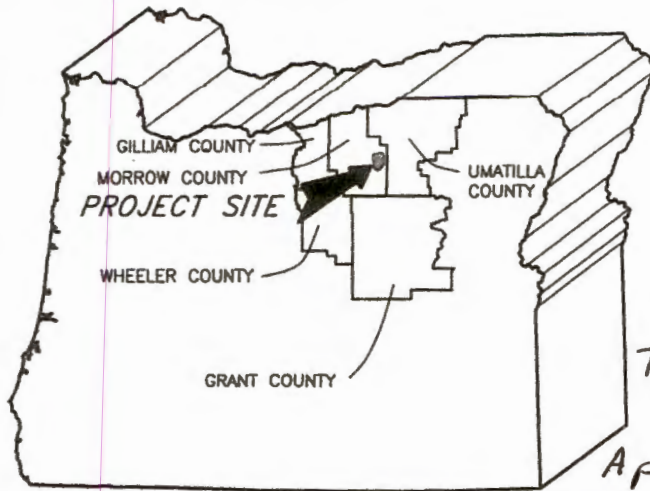

OREGON

Tax Lot 700
T3 R2 E W.M.
Section 13
Application No. R-86663
Permit No. R-14387


BUTTE
MOR
PLANS F
STOC
T3
HOO

BY U.S.
NATURAL

RECEIVED

FEB 15 2019

OWRD

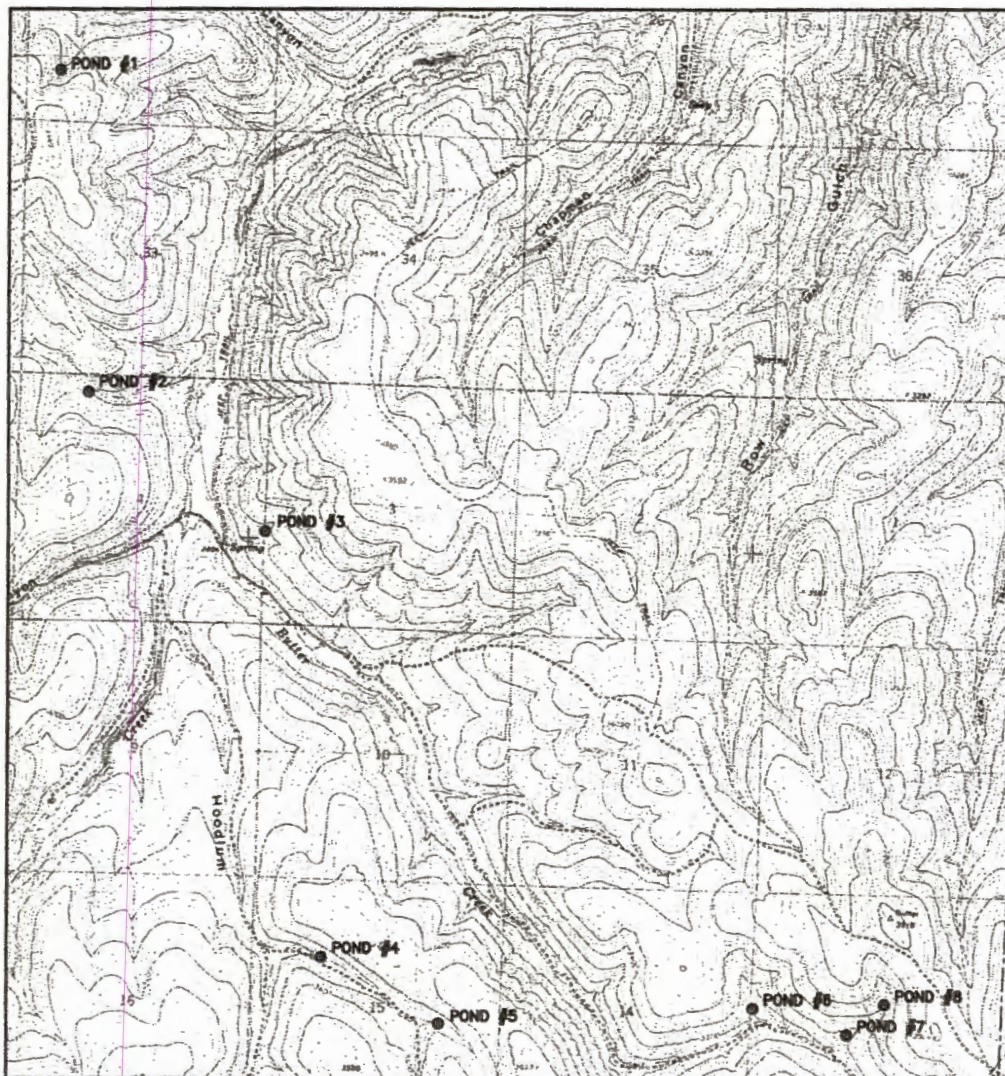

LOCATION MAP


INDEX OF DRAWINGS

SHT. NO.

TITLE



- 1.
- 2.
- 3.

TITLE SHEET
LOCATION MAP
DETAIL SHEET

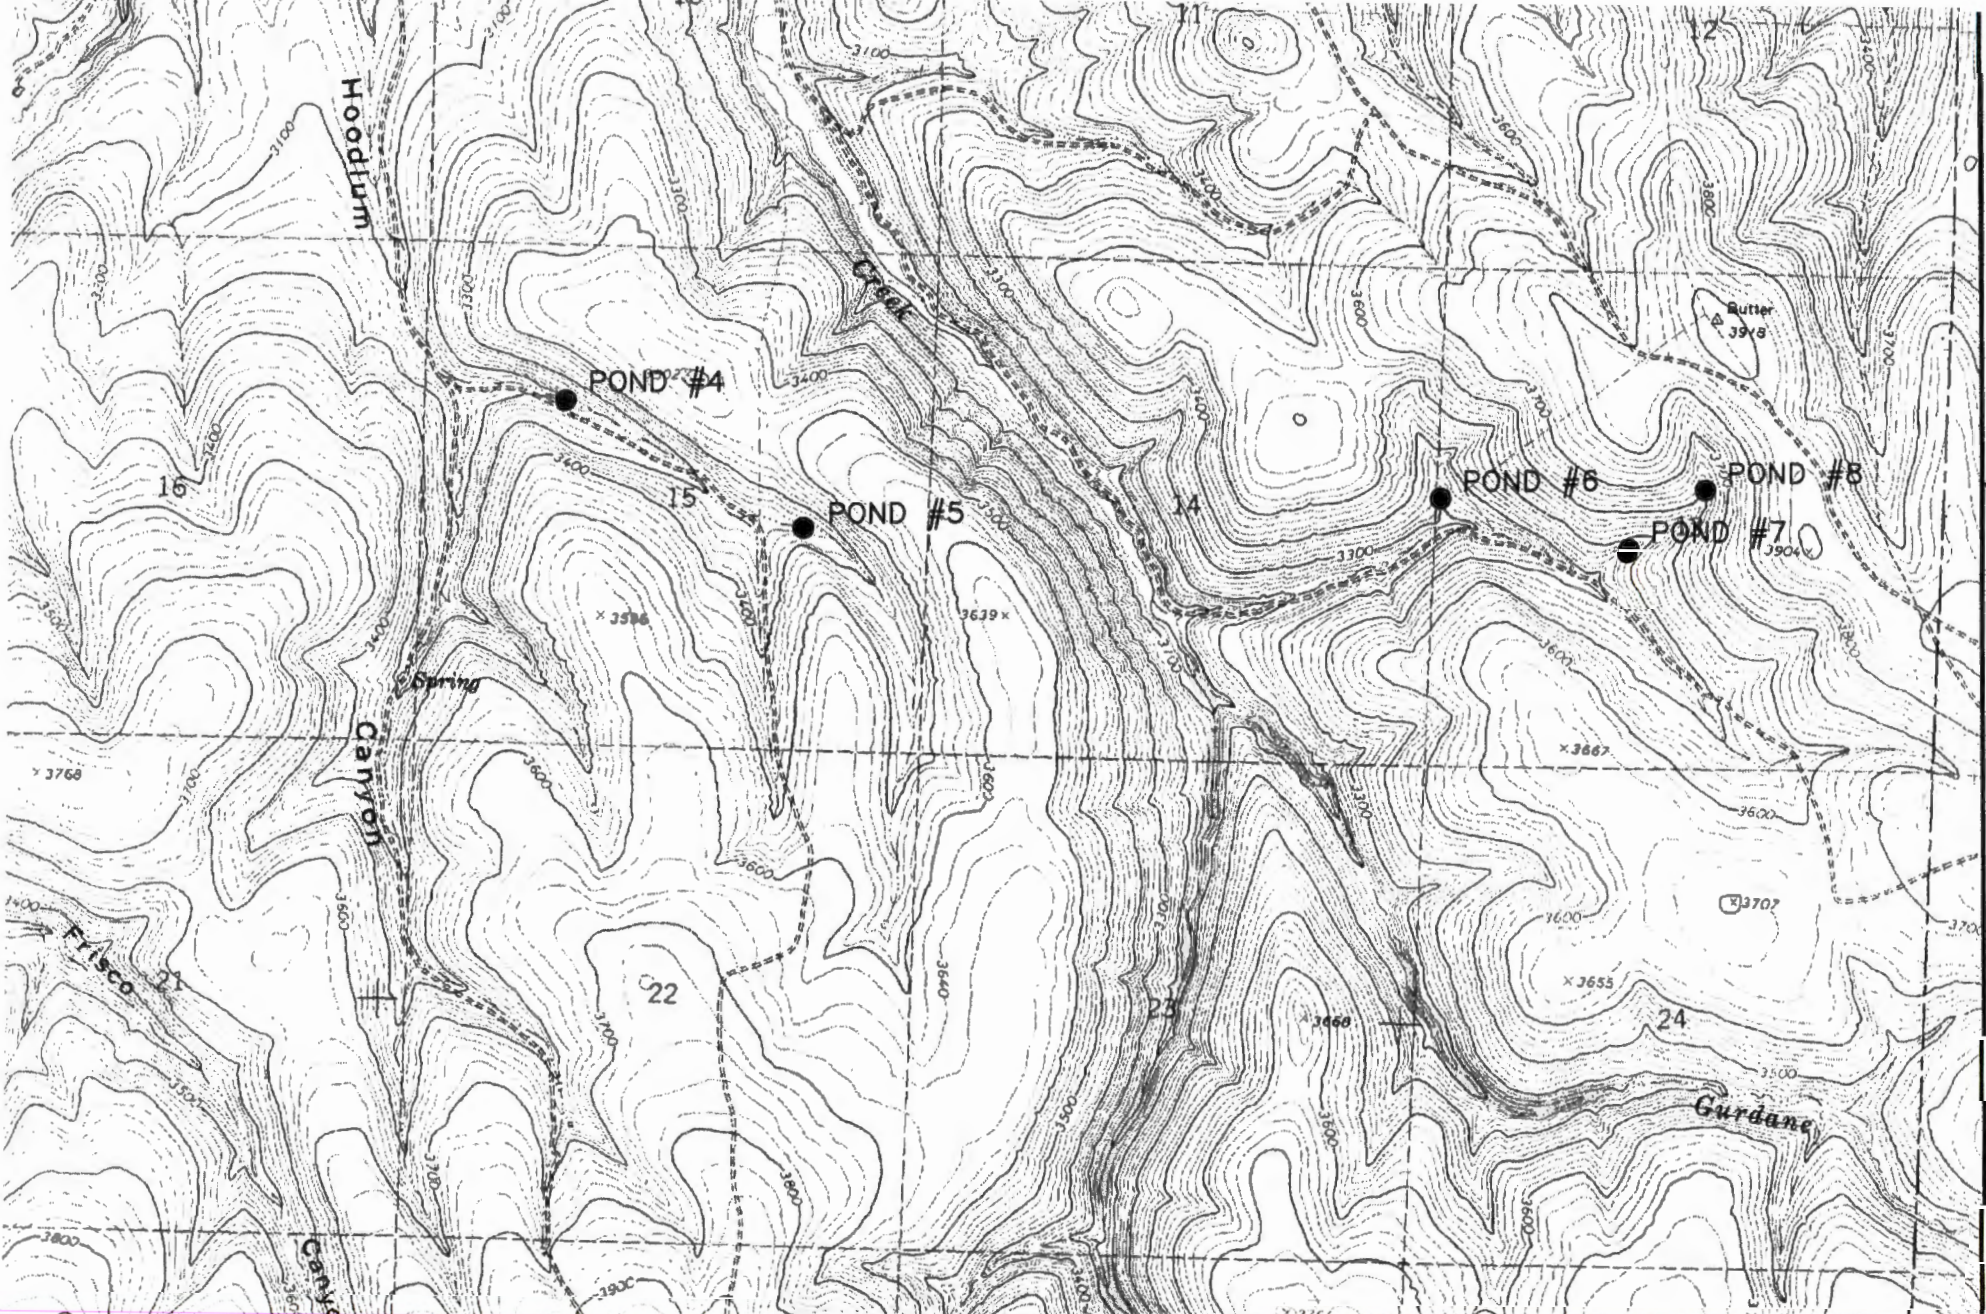


Sheet 2 of 3	Drawing No. OR-MORROW-06	File Name	 NRCS Natural Resources Conservation Service United States Department of Agriculture	LOCATION SHEET SUZY FRENCH MORROW SWCD STOCK WATER PONDS	RECEIVED FEB 15 2019 OWRD	Date 12/06
						Designed c harris
						Drawn
						Checked
						Approved
						Title

T3S R29E W.M. Section 13 Application No. R-86663 Permit No. R-14387

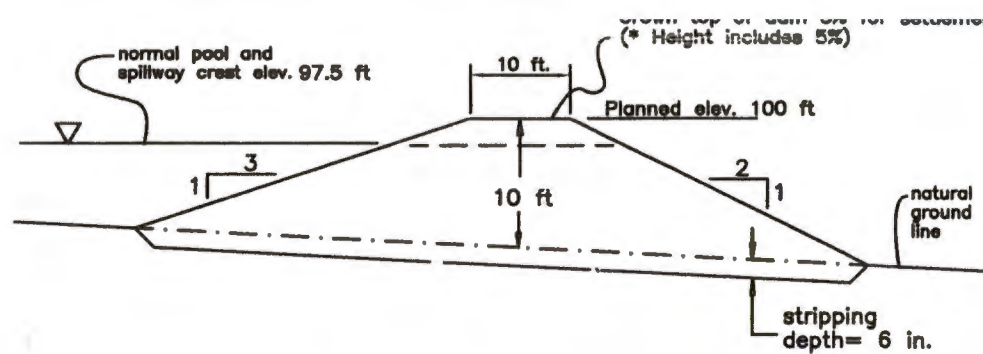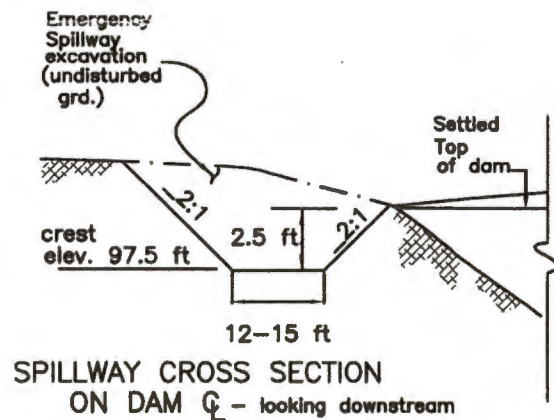

**MAXIMUM CROSS SECTION
OF DAM**

**RECEIVED
FEB 15 2019
OWRD**

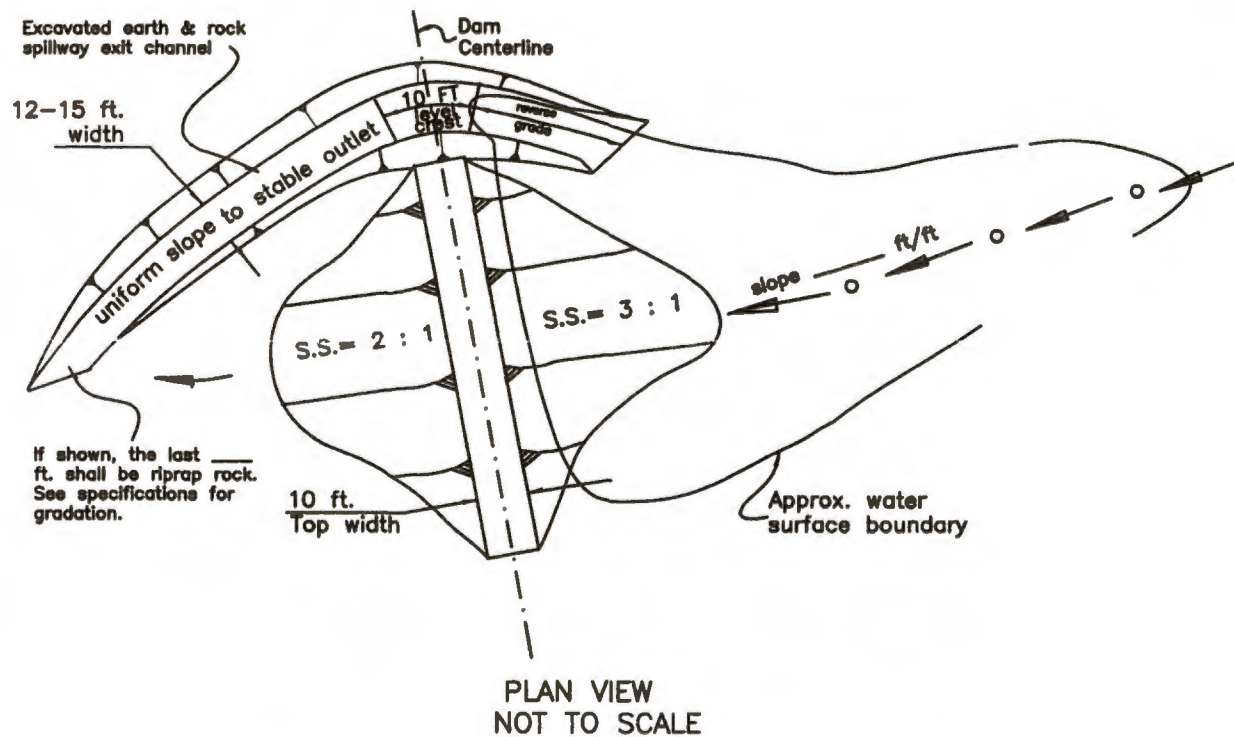

Borrow area location (s); Pond storage area and spillway excavation.

Spillway was design on the left abutment facing downstream. Material was better suited for planned exit velocities.

Construction Staking; NRCS rep. shall provide a min. of C stakes, & TBM.

SPECIAL PROVISIONS

See attached General Provisions with project agreement.

See attached Material and Construction Specifications.

See attached Operation and Maintenance Plan.

RIGHT SIDE SPILLWAY



Natural Resources Conservation Service
United States Department of Agriculture

DETAIL SHEET
SUZY FRENCH
MORROW SWCD
STOCK WATER PONDS

Designed <u>c harris</u>	Date <u>12/06</u>
Drawn _____	
Checked _____	
Approved _____	
Title _____	

File Name
Drawing No.
OR-MORROW-06
Sheet 3 of 3