


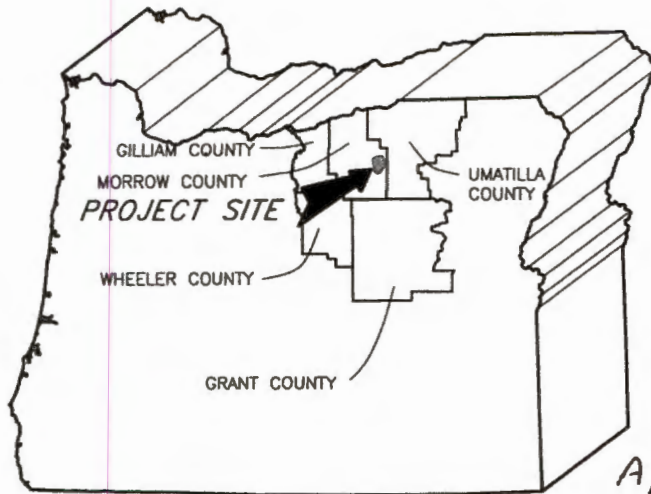


OREGON

BUTTE
MOR
PLANS F
STOC
T3
HOOD

Tax Lot 700
T3S R29E W.M.
Section 13
Application No. R-86662
Permit No. R-14386

BY U.S.
NATURAL

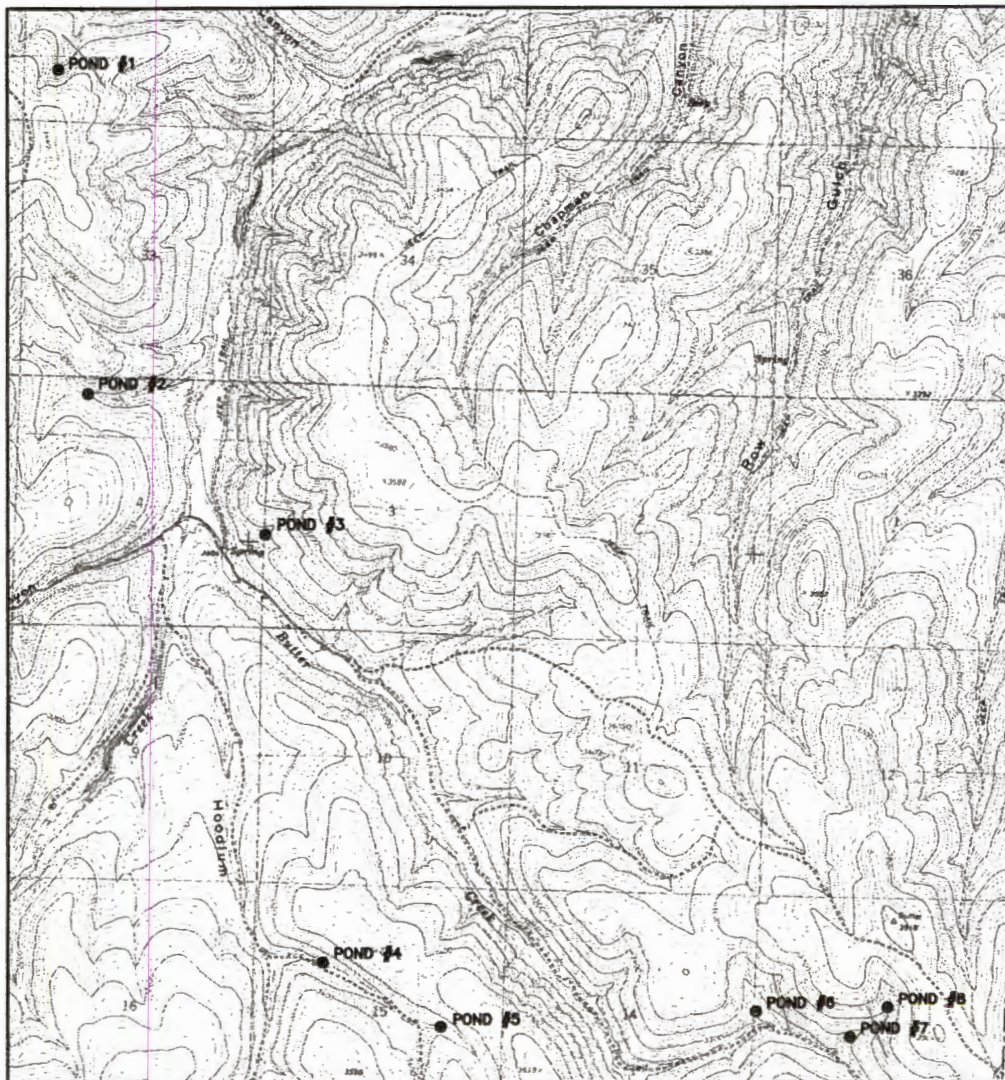

LOCATION MAP

INDEX OF DRAWINGS

SHT. NO.

TITLE


- 1.
- 2.
- 3.

TITLE SHEET
LOCATION MAP
DETAIL SHEET

RECEIVED



FEB 15 2019

OWRD

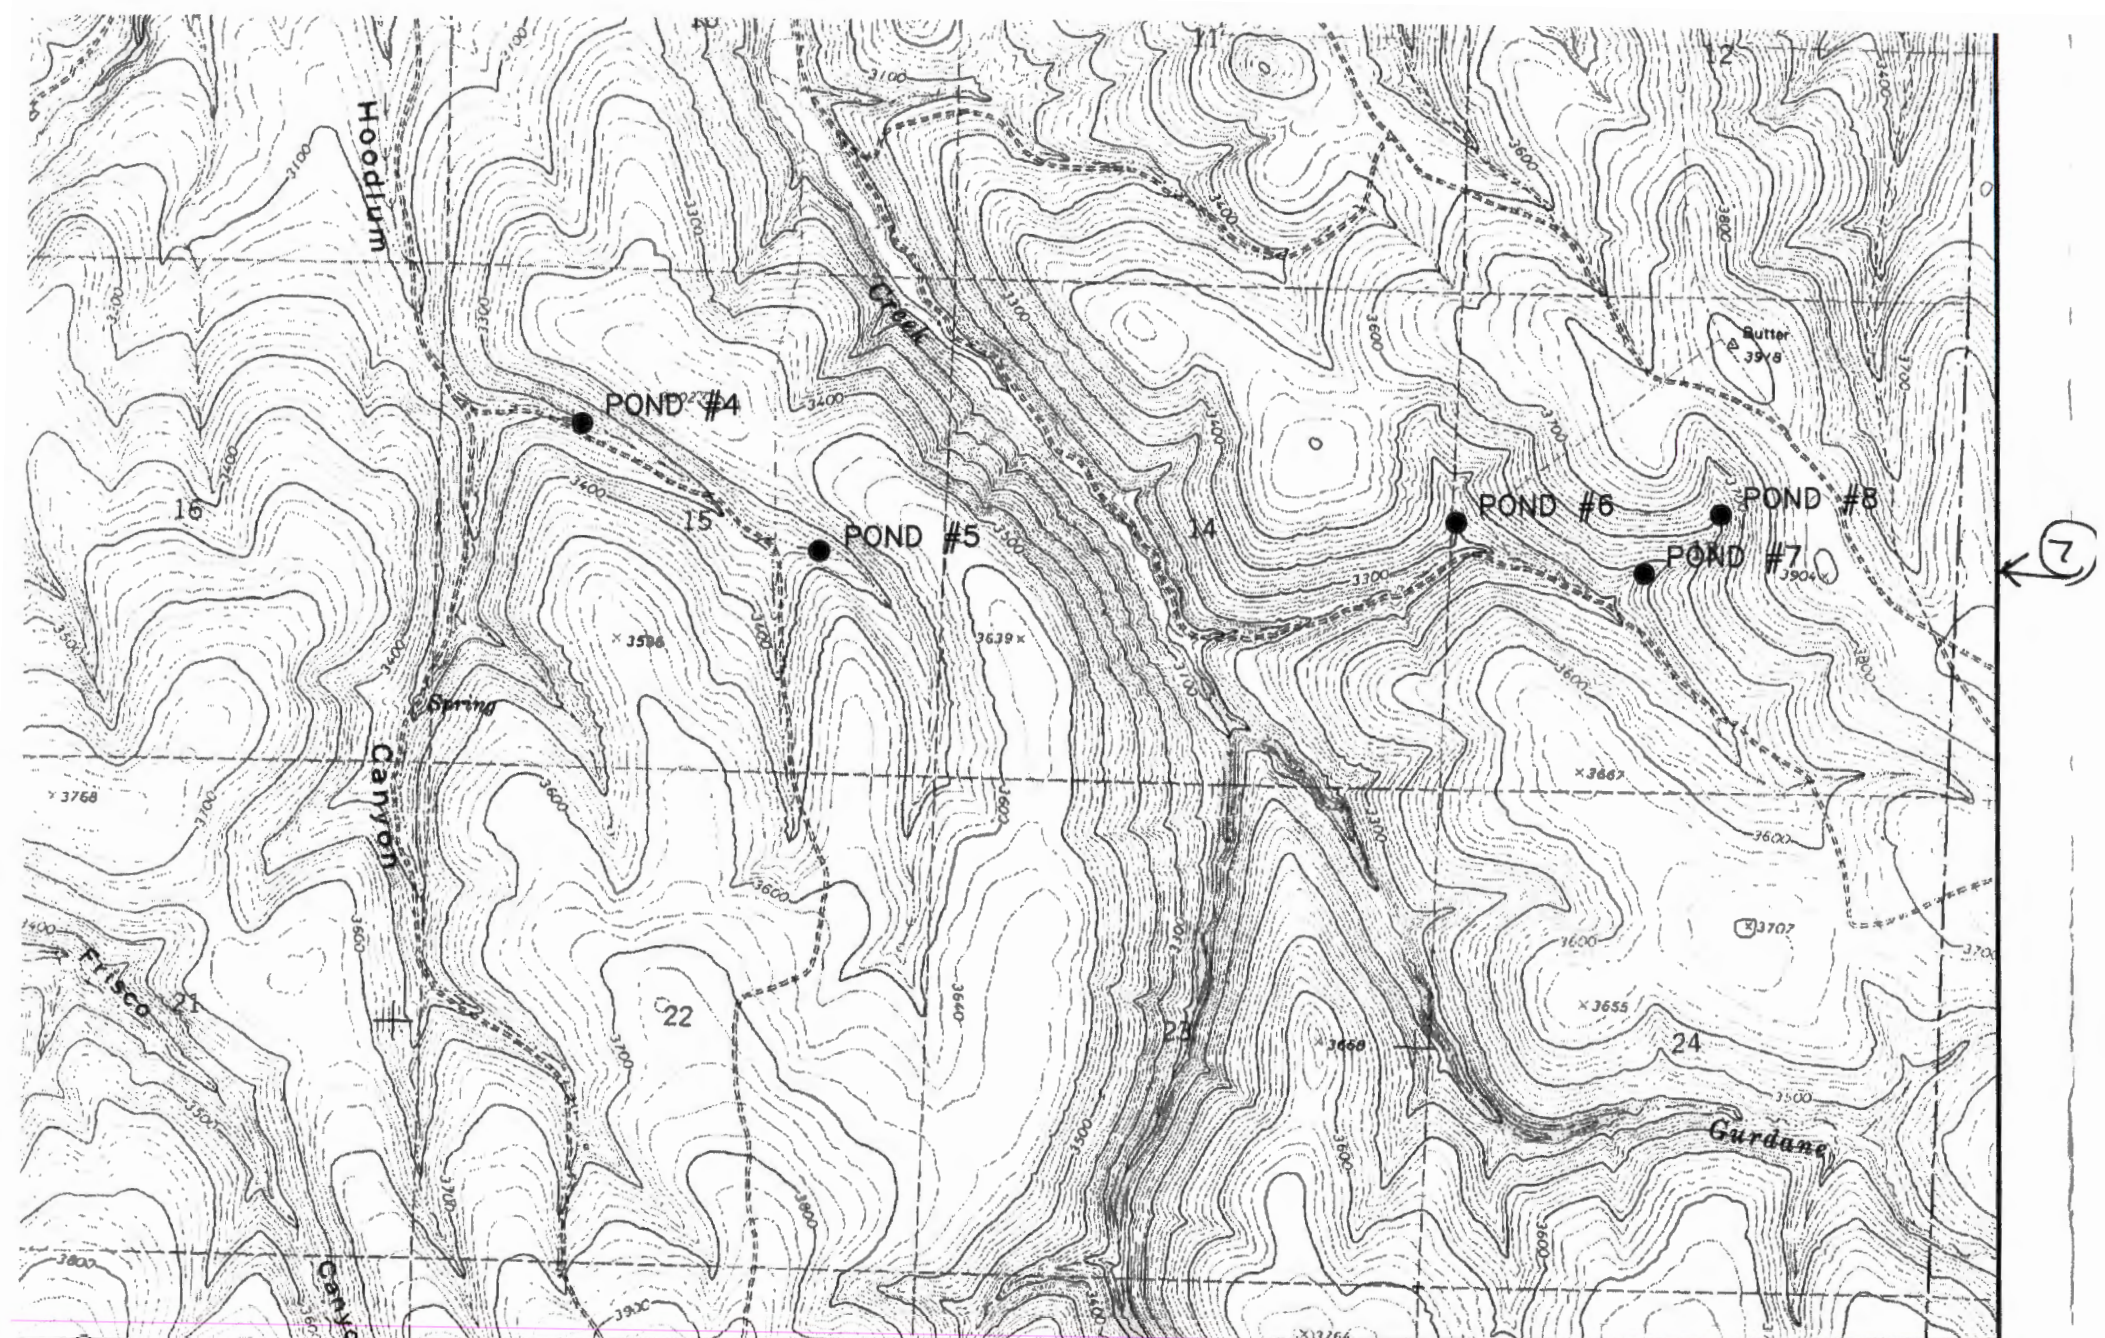


Sheet 2 of 3	Drawing No. R-MORROW-06	File Name	 NRCS Natural Resources Conservation Service United States Department of Agriculture	LOCATION SHEET SUZY FRENCH MORROW SWCD STOCK WATER PONDS	RECEIVED FEB 15 2019 OWRD	Date
						Designed <u>c harris</u> Drawn _____ Checked _____ Approved _____ Title _____

T3S R29E W.1m Section 13 Application No. R-86662 Permit N. R-14386

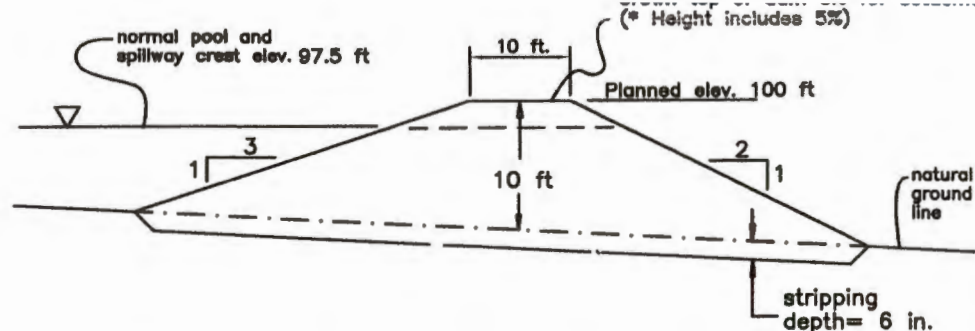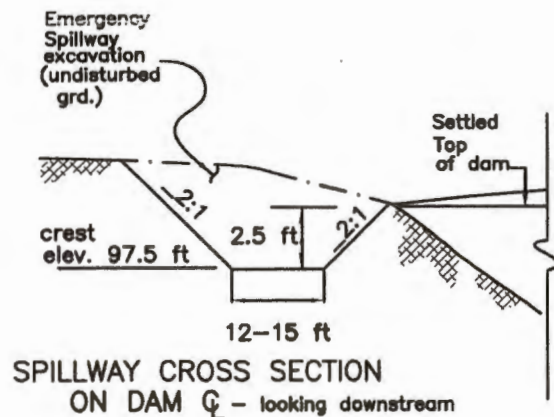

**MAXIMUM CROSS SECTION
OF DAM**

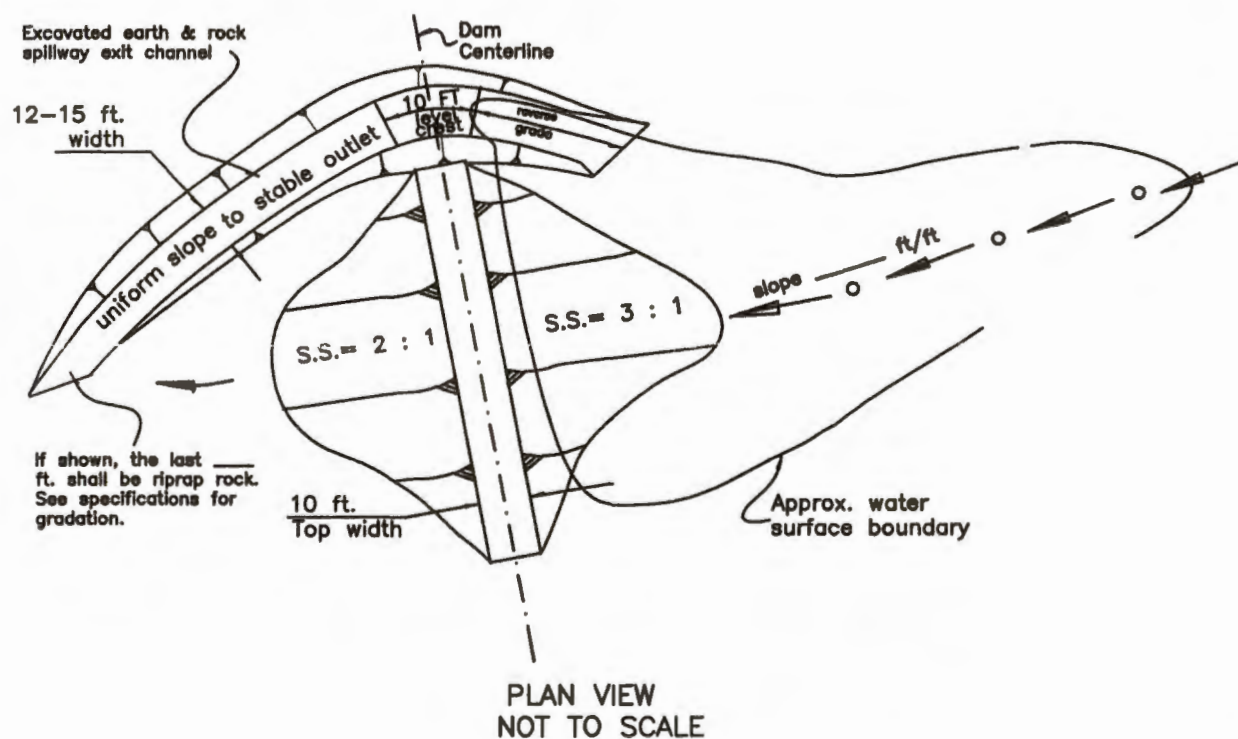

**RECEIVED
FEB 15 2019
OWRD**

Borrow area location (s); Pond storage area and spillway excavation.

Spillway was design on the left abutment facing downstream. Material was better suited for planned exit velocities.

Construction Staking; NRCS rep. shall provide a min. of C_L stakes, & TBM.

SPECIAL PROVISIONS

See attached General Provisions with project agreement.

See attached Material and Construction Specifications.

See attached Operation and Maintenance Plan.

RIGHT SIDE SPILLWAY



Natural Resources Conservation Service
United States Department of Agriculture

DETAIL SHEET
SUZY FRENCH
MORROW SWCD
STOCK WATER PONDS

Designed <u>c harris</u>	Date <u>12/06</u>
Drawn _____	
Checked _____	
Approved _____	
Title _____	

File Name
Drawing No.
R-MORROW-06
Sheet 3 of 3