


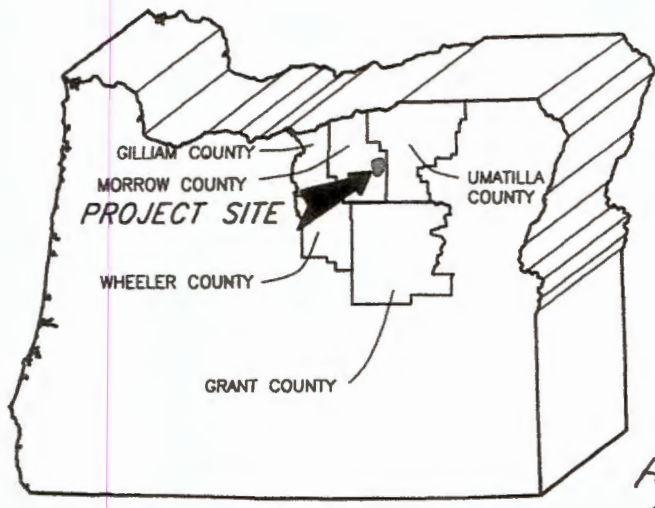


OREGON

BUTTE
MOR
PLANS F
STOC

Tax Lot 1001
T3S R29E W.M.
Section #33 Lot 3
Application No. R-86657
Permit No. R-14381

BY U.S.
NATURAL


2

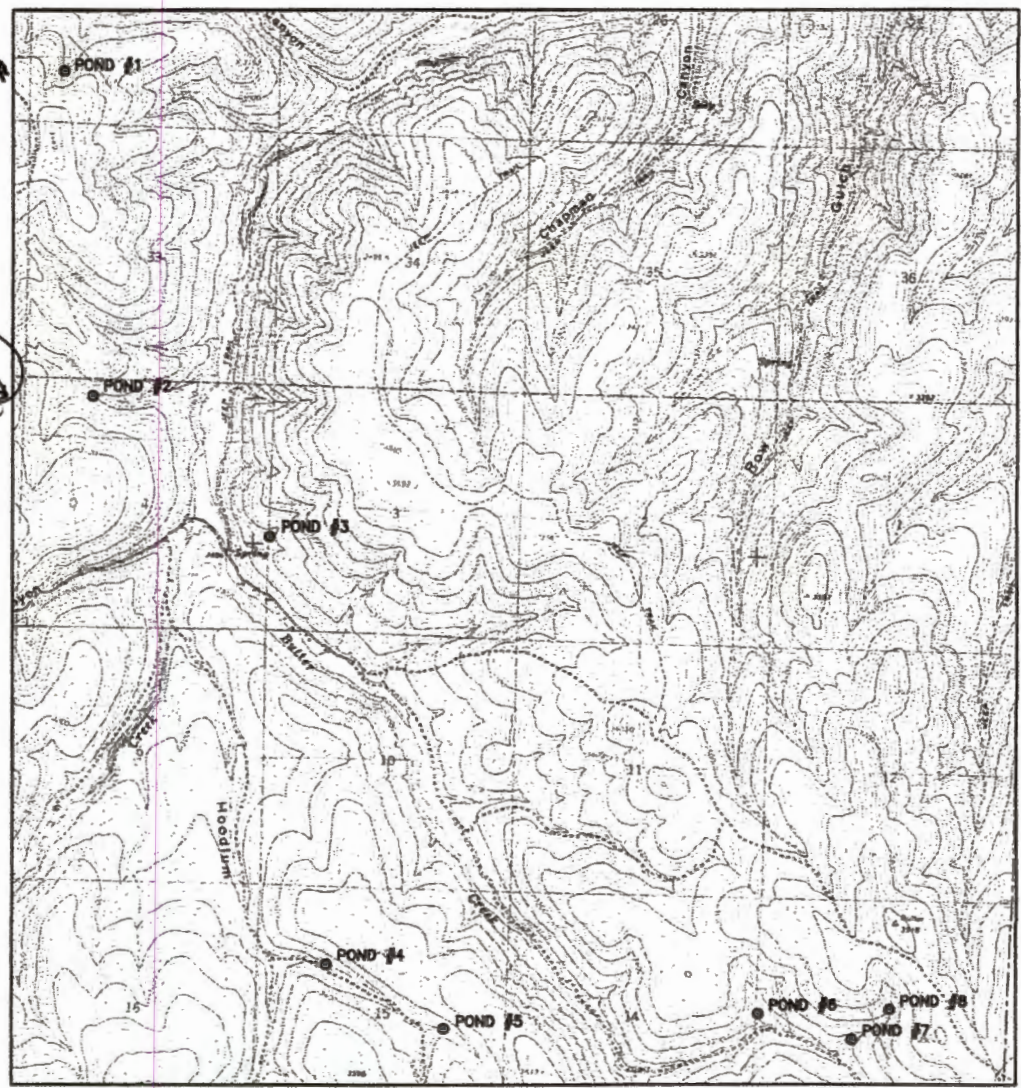

LOCATION MAP
INDEX OF DRAWINGS




SHT. NO.	TITLE
1.	TITLE SHEET
2.	LOCATION MAP
3.	DETAIL SHEET

RECEIVED
FEB 15 2019
OWRD

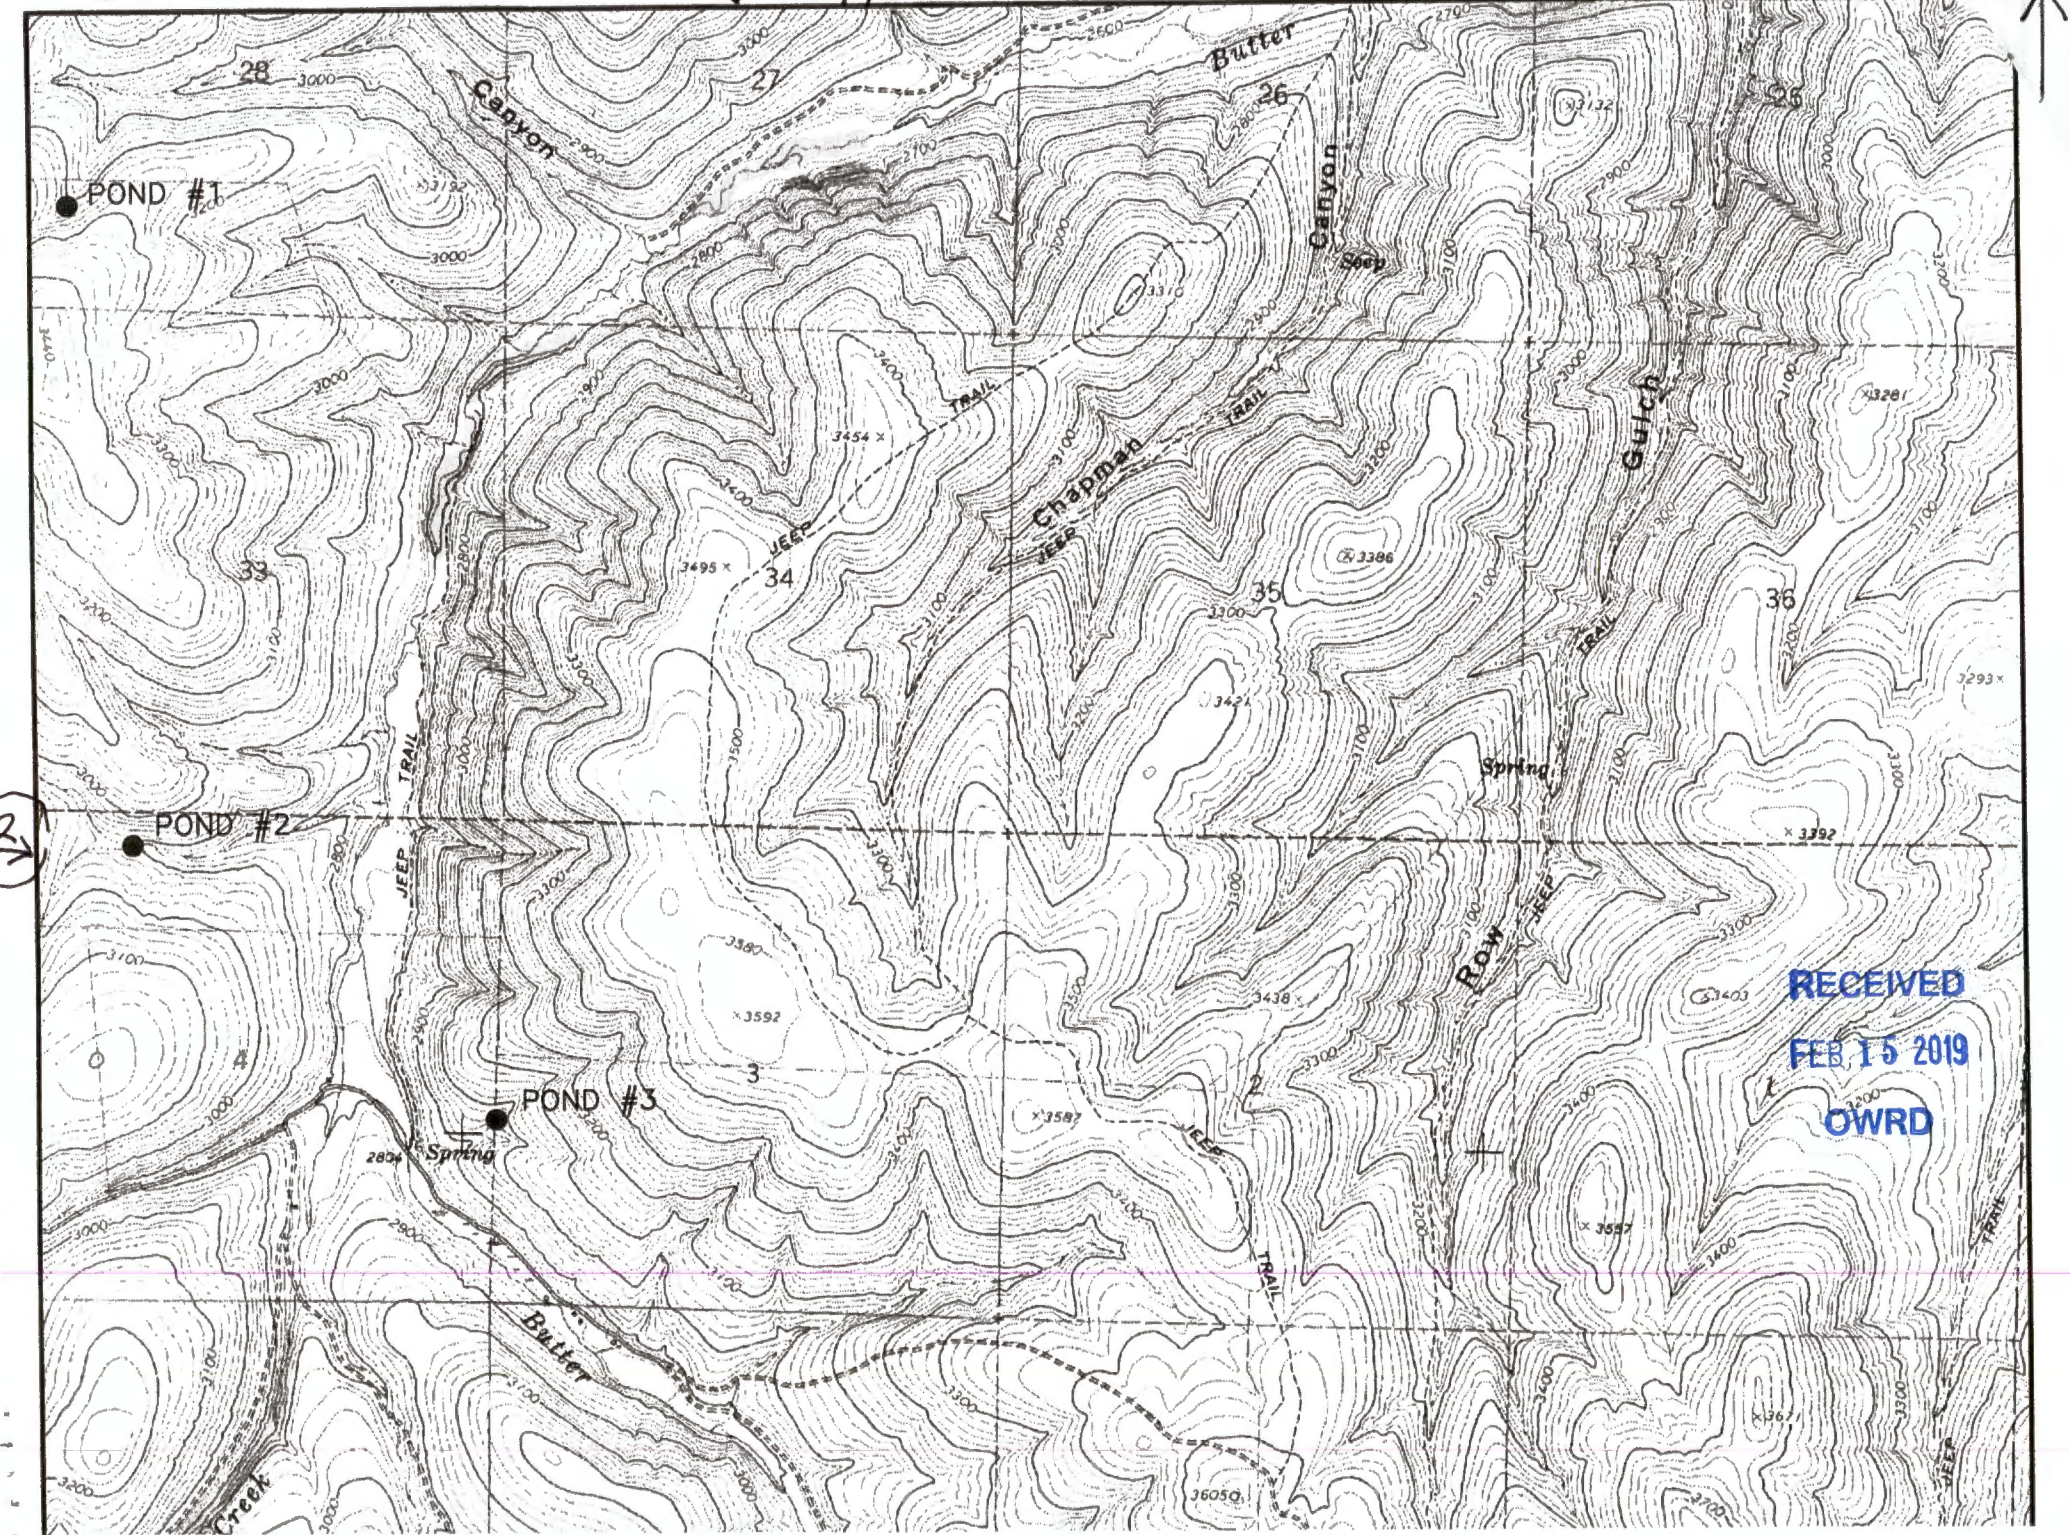

RECEIVED
FEB 15 2019
OWRD

LEFT SIDE SPILLWAY

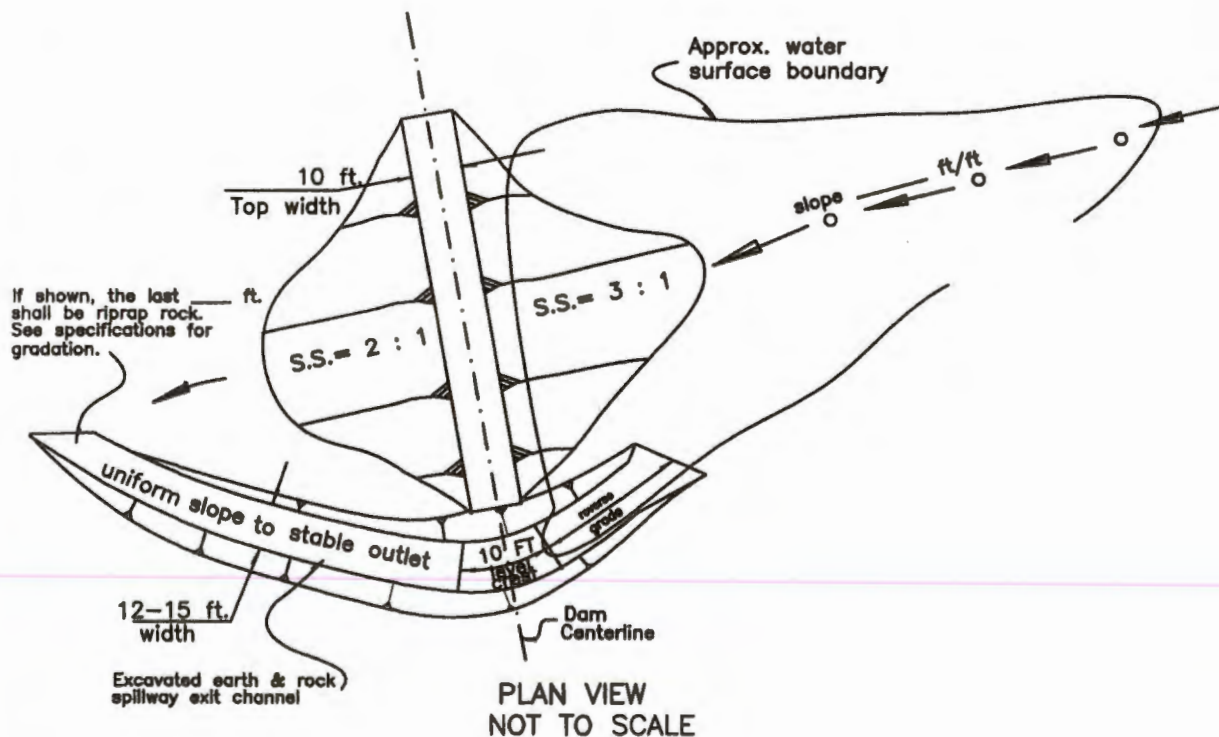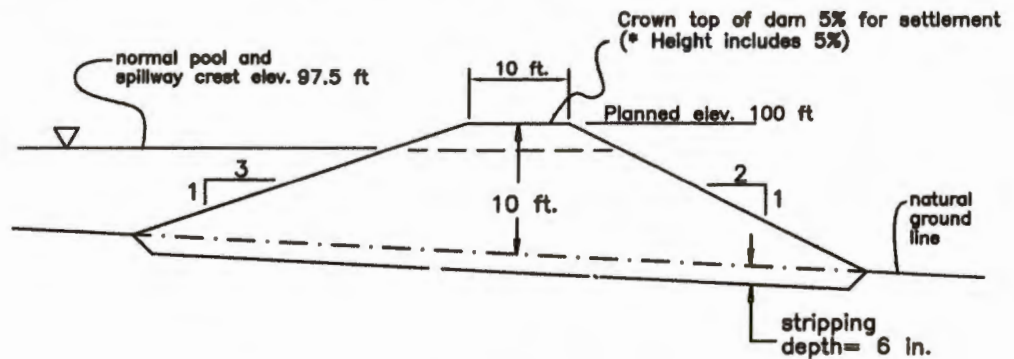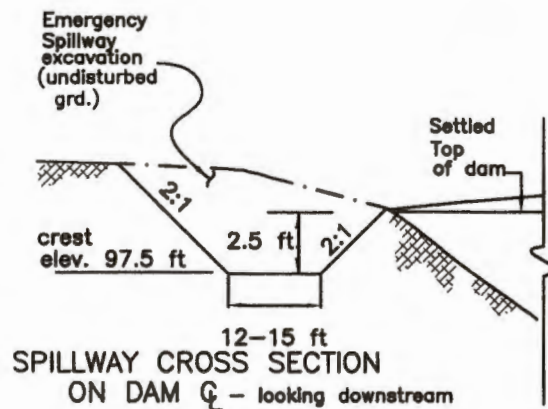

RECEIVED

FEB 15 2019

OWRD

Borrow area location (e); Pond storage area and spillway excavation.

Spillway was design on the left abutment facing downstream. Material was better suited for planned exit velocities.

Construction Staking: NRCS rep. shall provide a min. of $\frac{1}{4}$ stakes, & TBM.

SPECIAL PROVISIONS

See attached General Provisions with project agreement.

See attached Material and Construcion Specifications.

See attached Operation and Maintenance Plan.

EXIT SLOPES OF ALL SPILLWAYS = 0.03 FT/FT