


# BUTTE MOR PLANS F STOC HOOD

Tax Lot 1001


T2S R29E W.M. T3  
Section 28

Application No. R-86656  
Permit No. R-14380

BY U.S.  
NATURAL

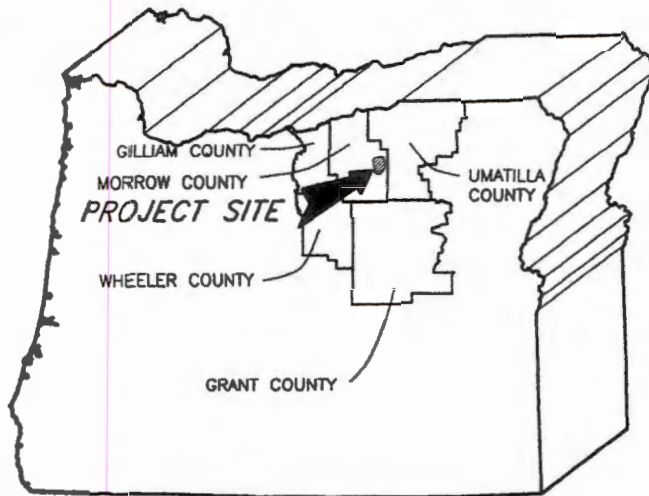

OREGON

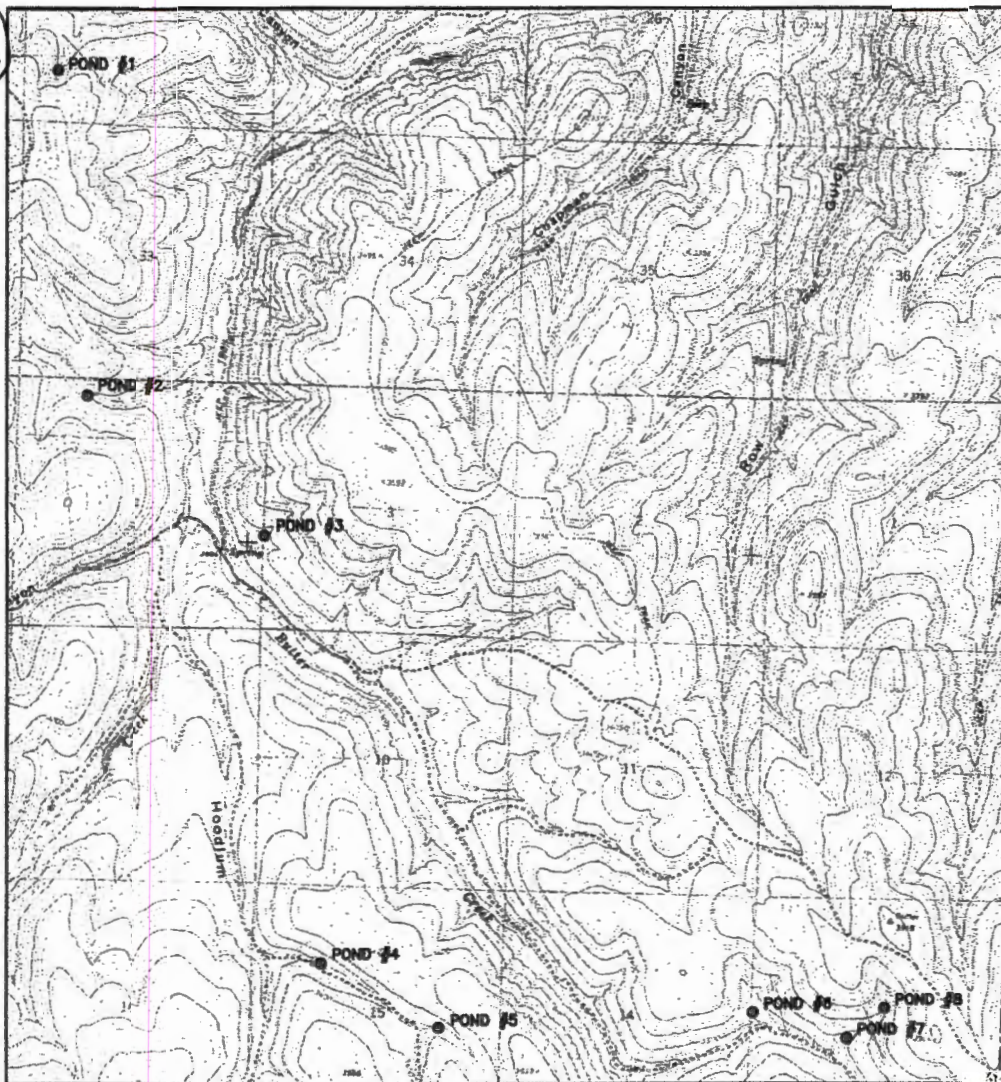

LOCATION MAP


INDEX OF DRAWINGS

| SHT. NO. | TITLE        |
|----------|--------------|
| 1.       | TITLE SHEET  |
| 2.       | LOCATION MAP |
| 3.       | DETAIL SHEET |



RECEIVED

FEB 15 2019

OWRD

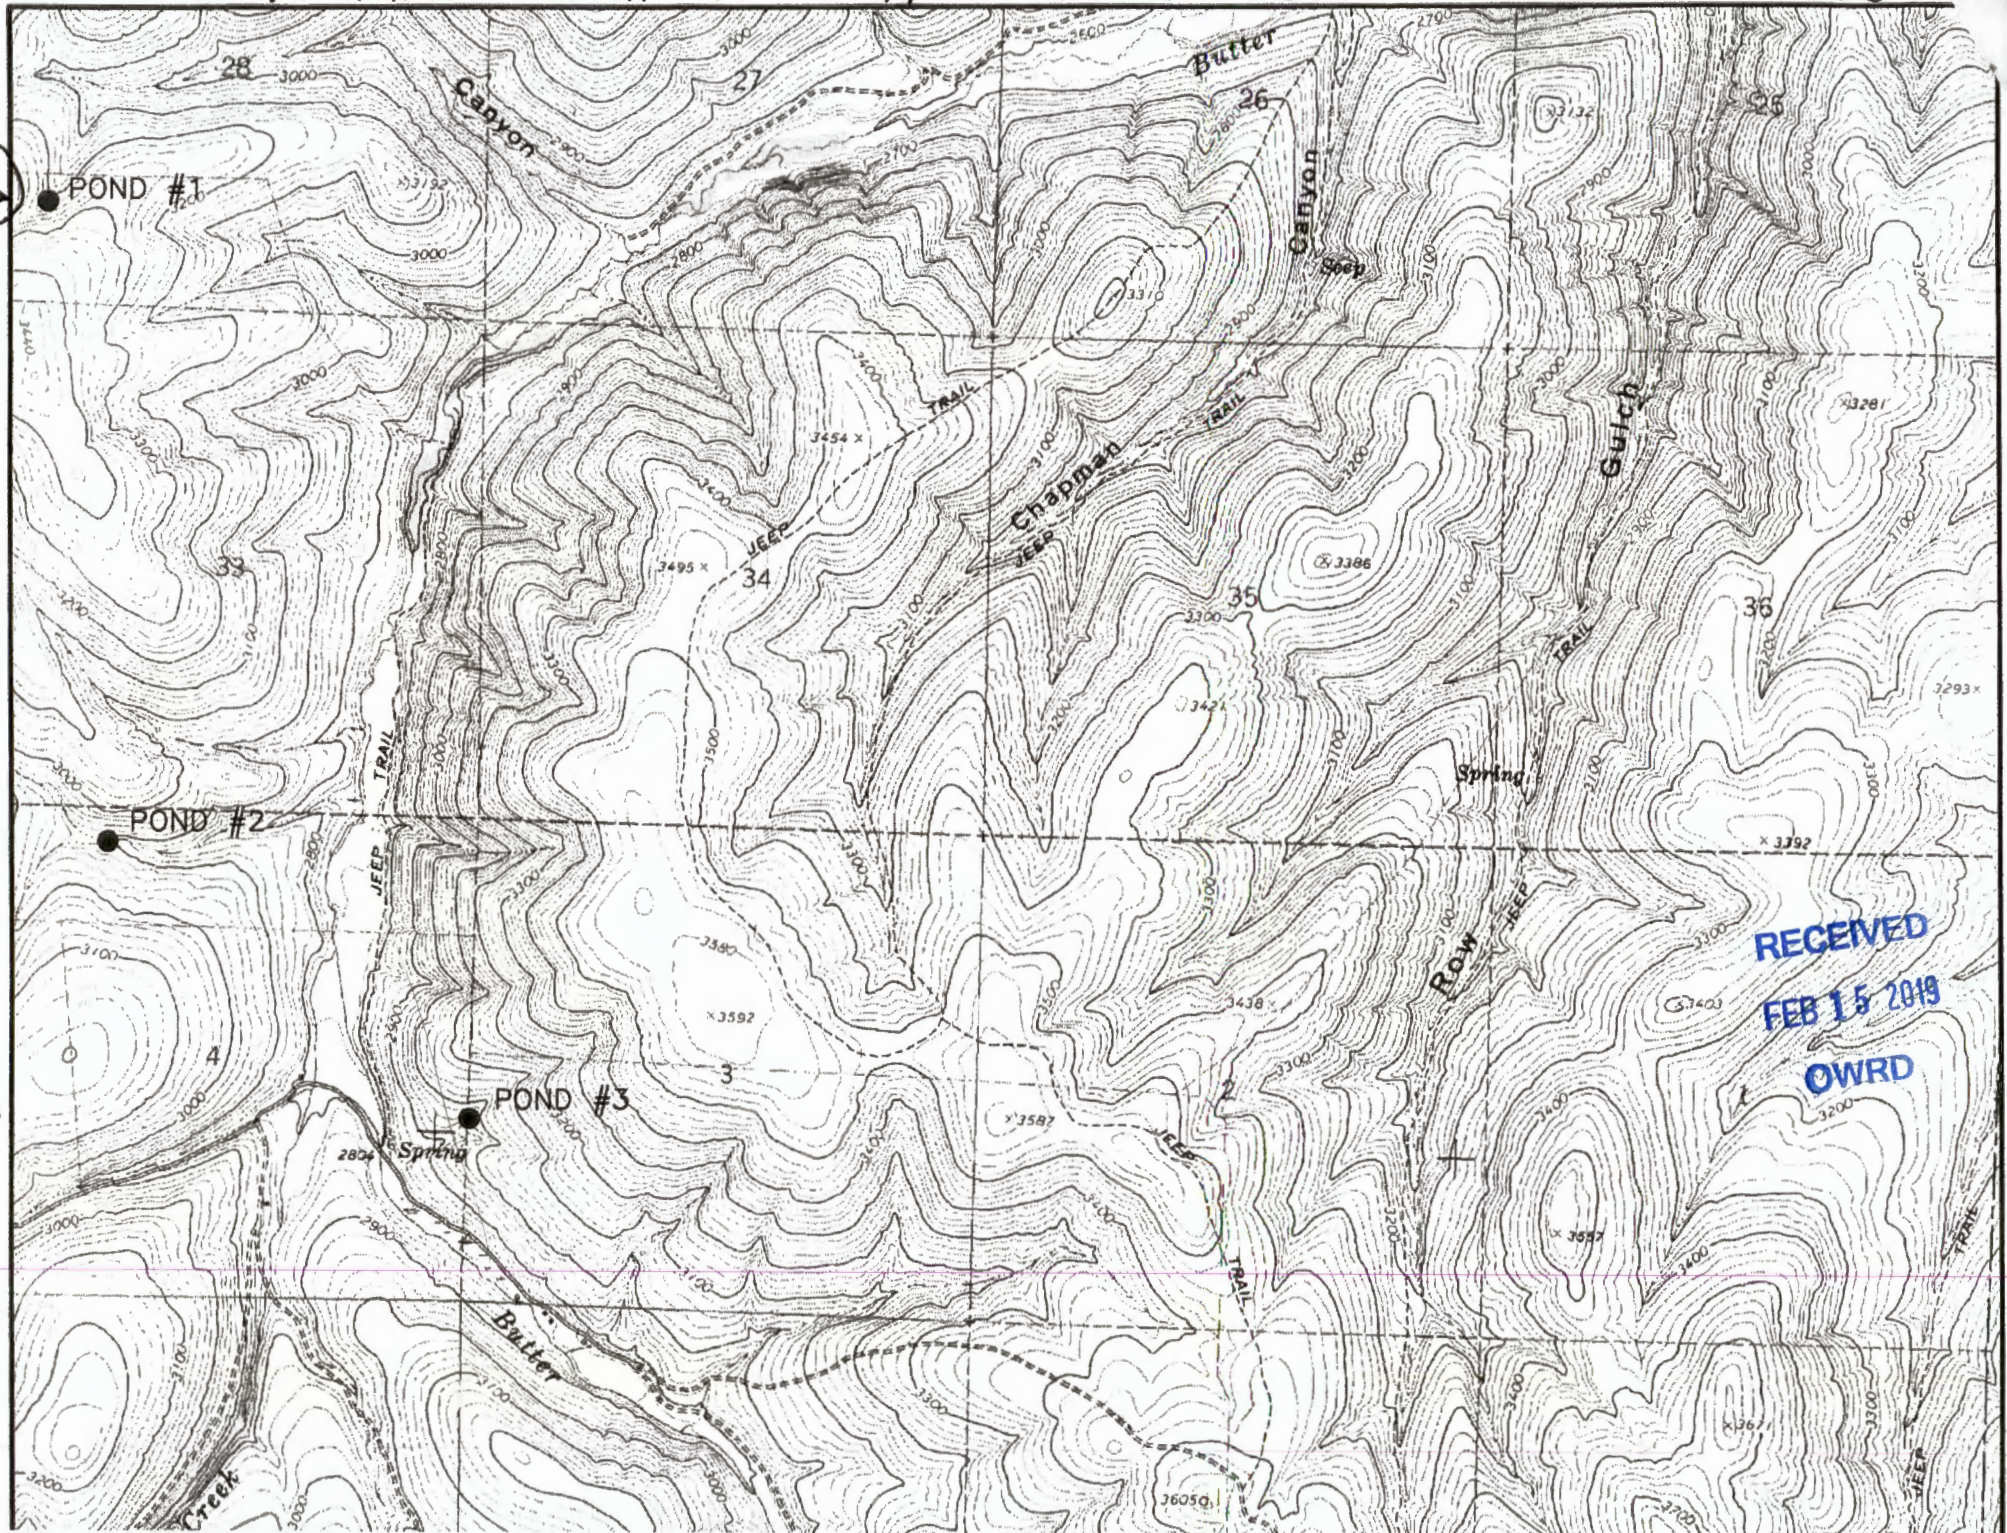


# LEFT SIDE SPILLWAY

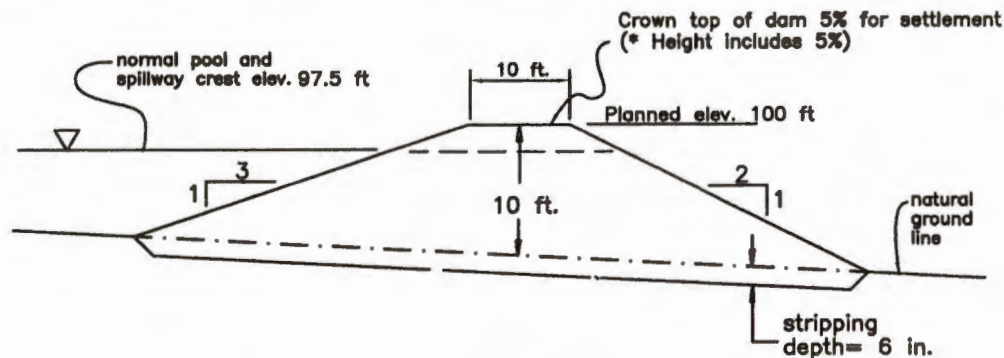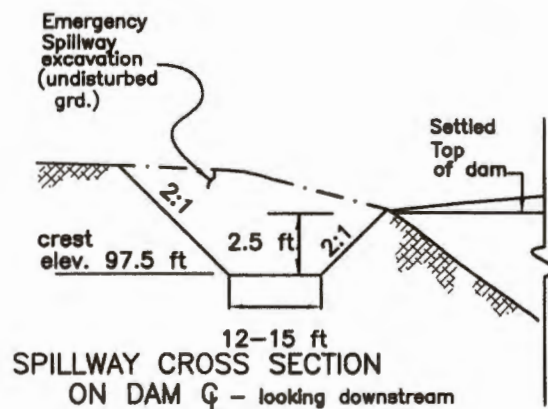

MAXIMUM CROSS SECTION OF DAM

RECEIVED  
FEB 15 2019  
OWRD

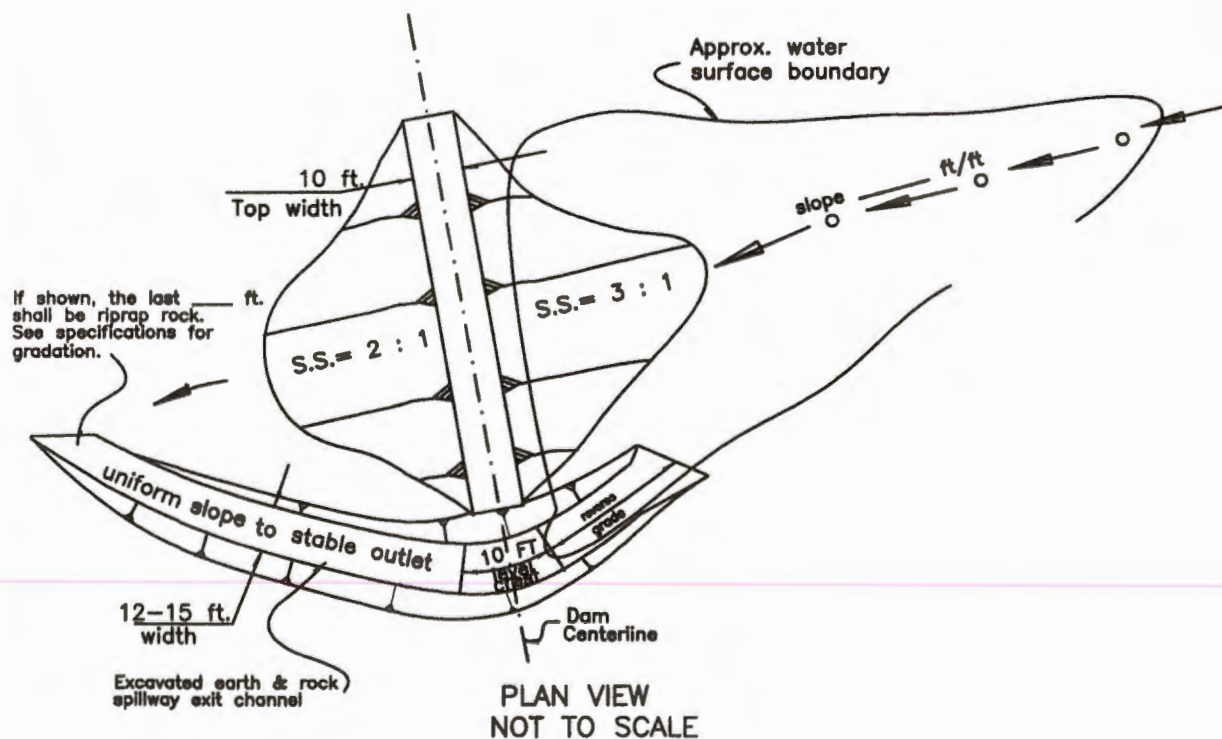

Borrow area location (s); Pond storage area and spillway excavation.

Spillway was design on the left abutment facing downstream. Material was better suited for planned exit velocities.

Construction Staking; NRCS rep. shall provide a min. of  $\frac{1}{4}$  stakes, & TBM.

## SPECIAL PROVISIONS

See attached General Provisions with project agreement.

See attached Material and Construction Specifications.

See attached Operation and Maintenance Plan.

EXIT SLOPES OF ALL SPILLWAYS = 0.03 FT/FT