


Historic Point of Diversion Application Map For David and Sheila Marchbanks T. 11S R. 35.5 E W.M.


 1" = 660 ft.

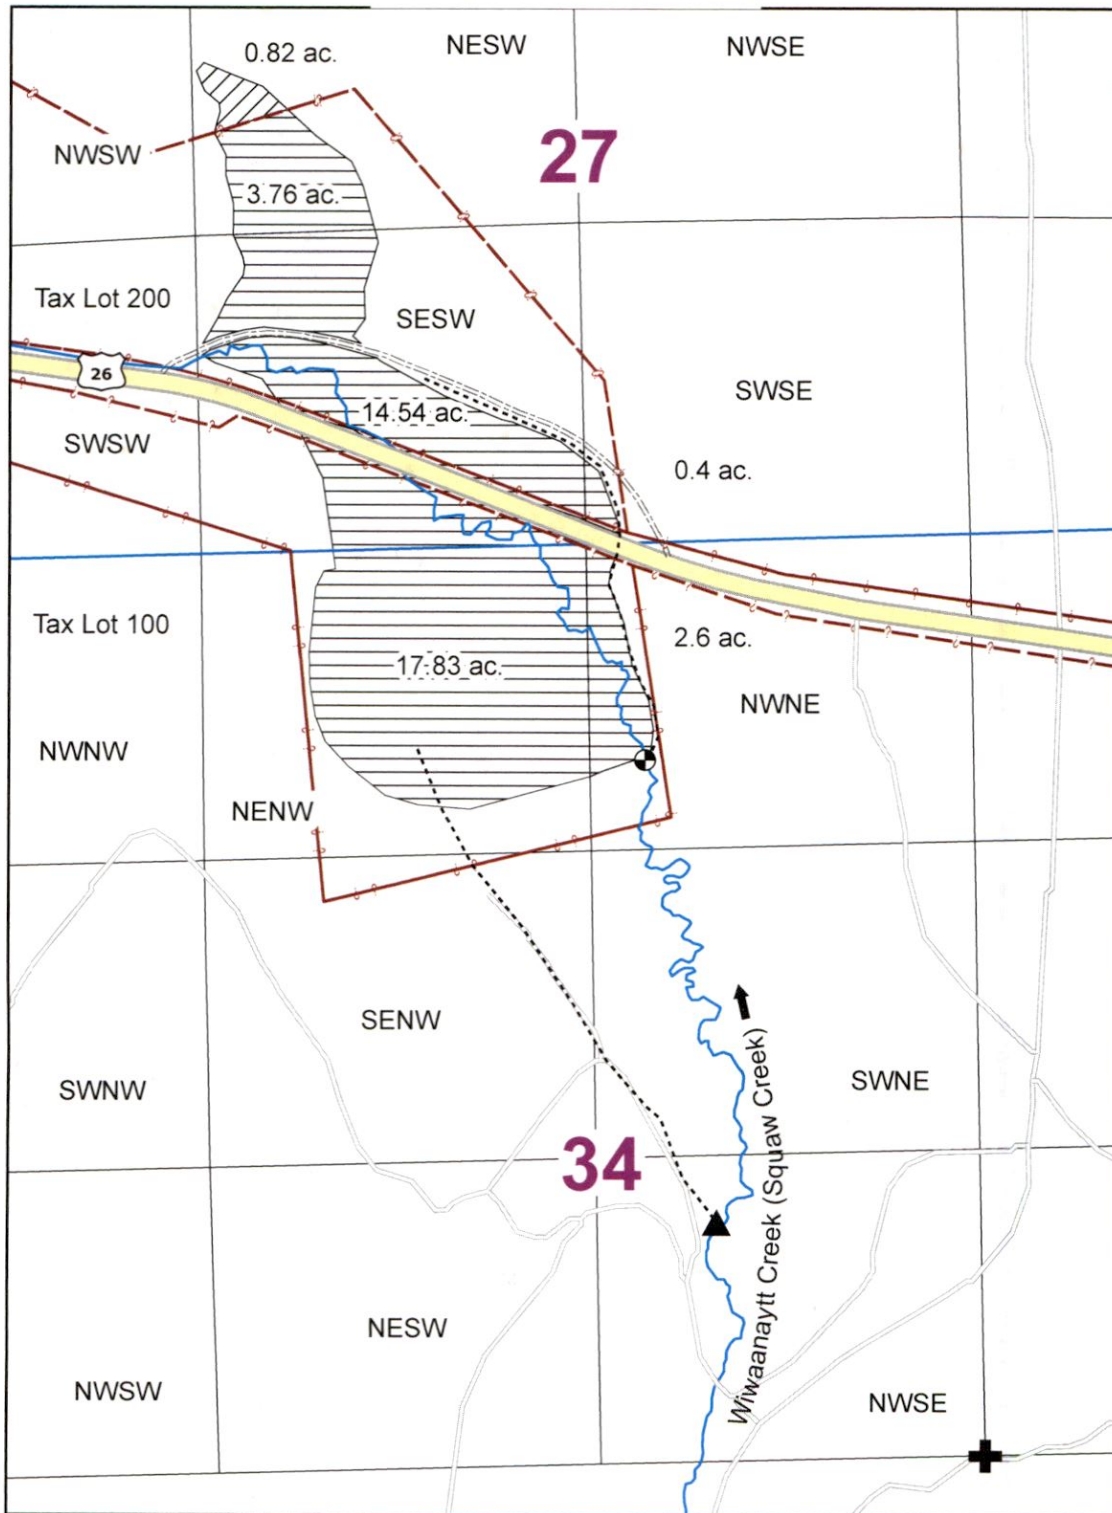

Authorized POD: 811 ft N, 910 ft W from the SE corner of NWSE Sec. 34, T. 11S R. 35.5 E W.M.
 Poposed POD: 2412 ft N, 1135 ft W from the SE corner of the NWSE Sec. 34, T. 11S R. 35.5 E W.M.

Legend

- | | | |
|-------|----------------|---|
| ▲ | Authorized POD | Place of Use |
| ● | Poposed POD |  Tax Lot 100 |
| ----- | Ditch |  Tax Lot 200 |

RECEIVED

13365 -

FEB 03 2020


OWRD

C - 84049 Marchbanks 2015 Aerial

Write a description for your map.


RECEIVED
FEB 03 2020

Legend

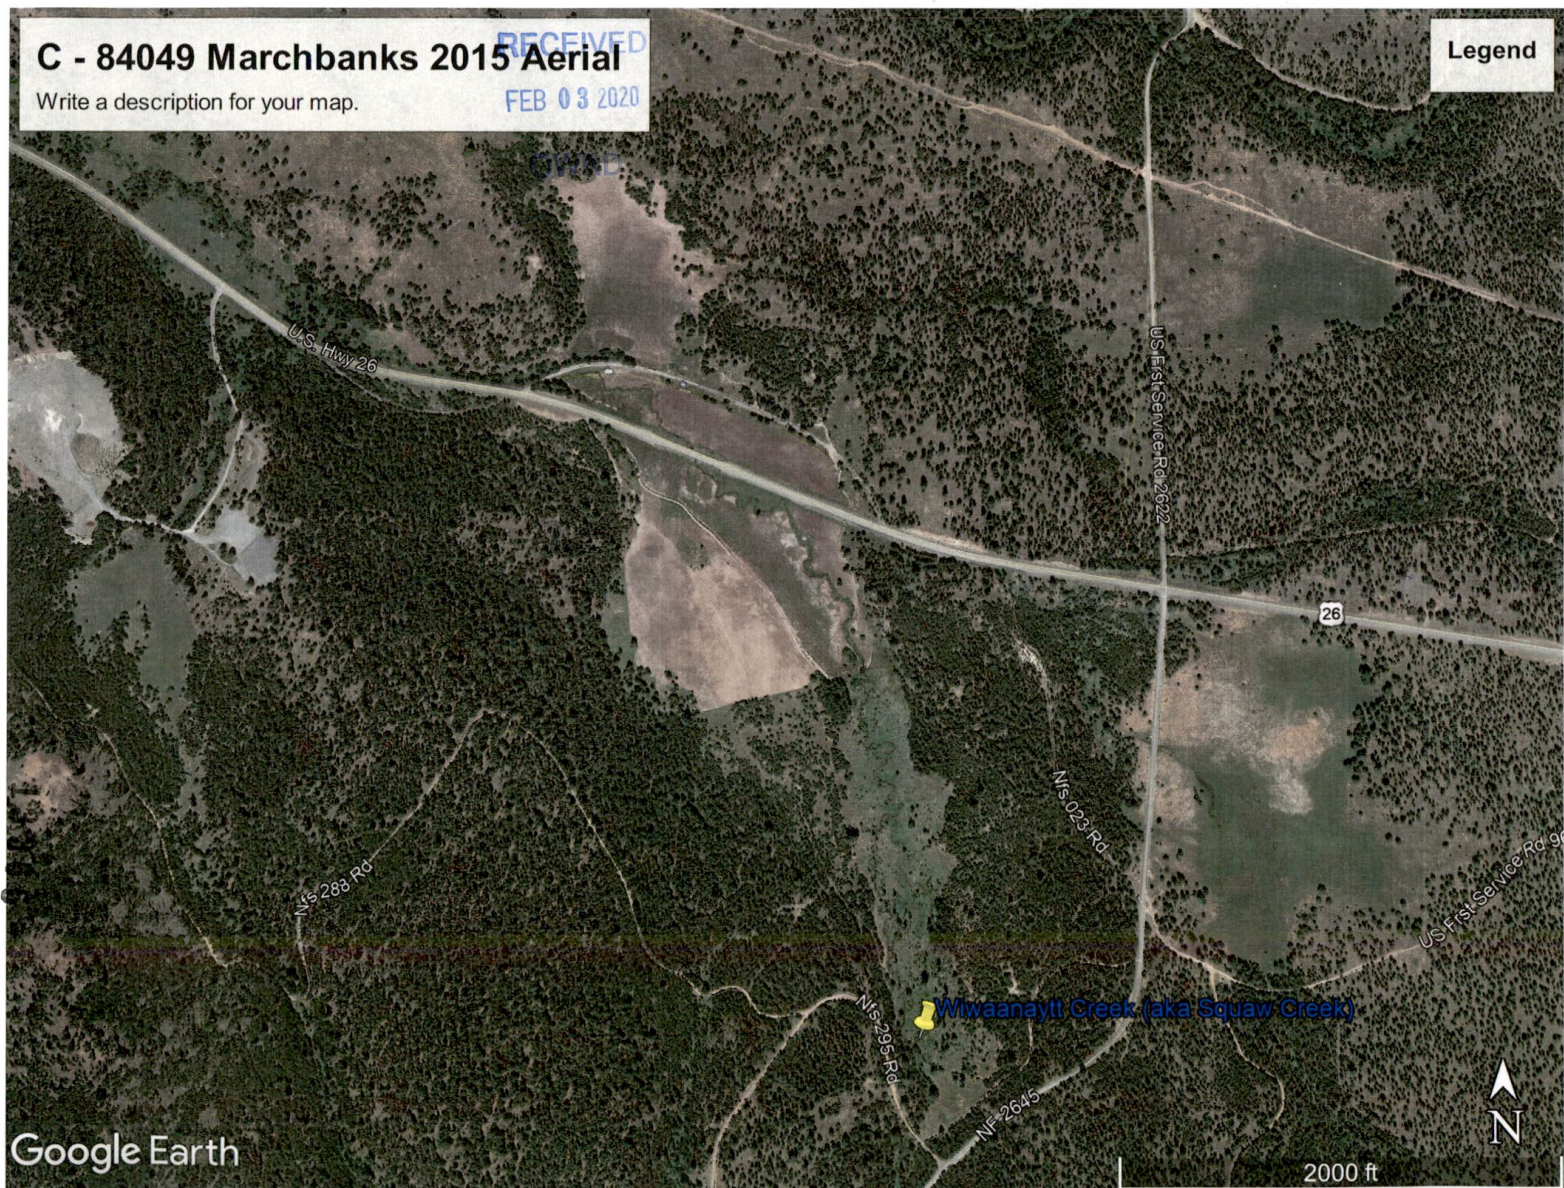

Historic Point of Diversion Application Map For David and Sheila Marchbanks T. 11S R. 35.5 E W.M.


 1" = 660 ft.

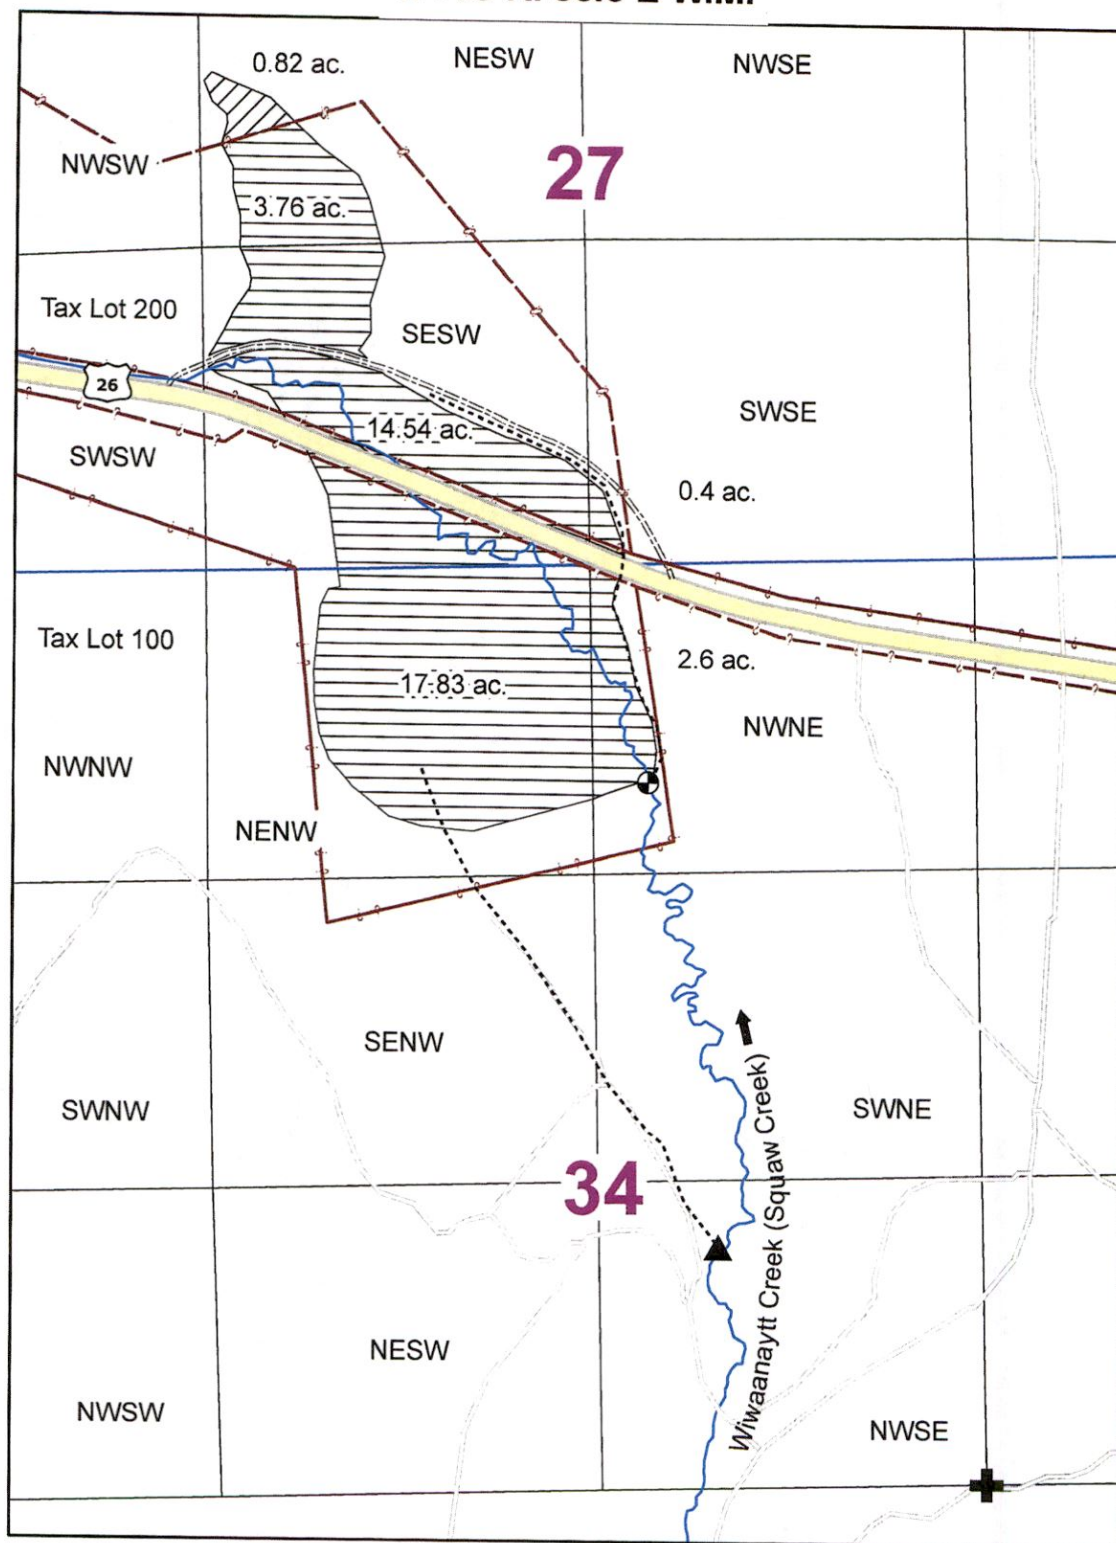

Authorized POD: 811 ft N, 910 ft W from the SE corner of NWSE Sec. 34, T. 11S R. 35.5 E W.M.
 Poposed POD: 2412 ft N, 1135 ft W from the SE corner of the NWSE Sec. 34, T. 11S R. 35.5 E W.M.

Legend

- | | | |
|-------|----------------|---|
| ▲ | Authorized POD | Place of Use |
| ● | Poposed POD |  Tax Lot 100 |
| ----- | Ditch |  Tax Lot 200 |

13365 -

RECEIVED

FEB 03 2020

OWRD