


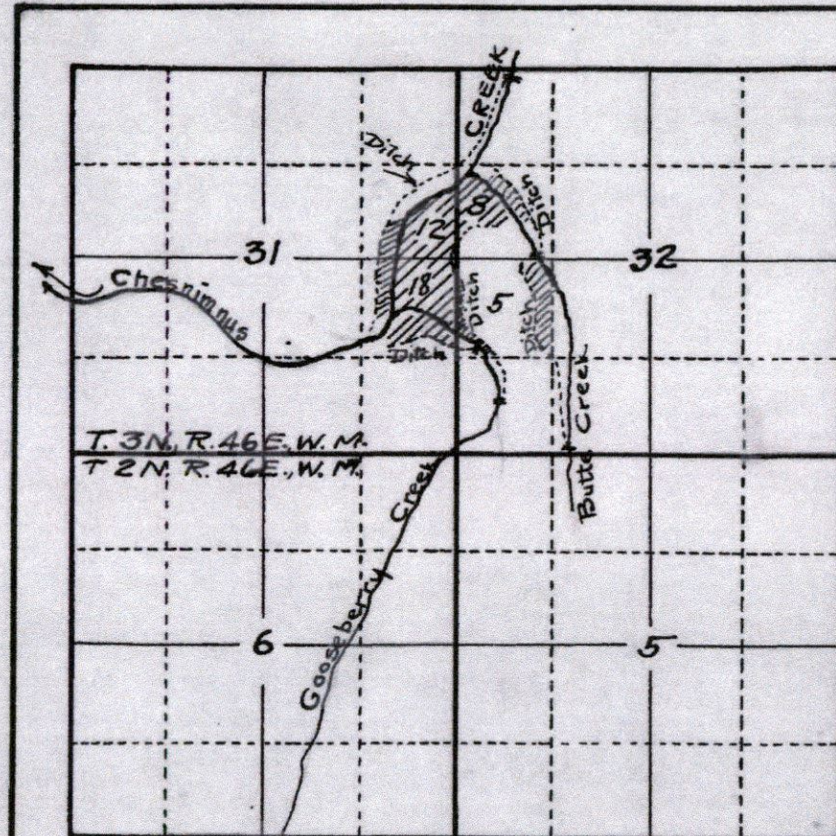

MAP
Accompanying Application
of J. H. Maxwell of Lewis,
Ore., for a Permit to
Appropriate Water.

STATE ENGINEER
RECEIVED

JUL 12 1926

SALEM OREGON

Application No. 10558
Permit No. 7420

RECEIVED

NOV 04 2020

OWRD

LEGEND

 ADDITIONAL POD #6 REQUESTED FOR C-7803, 1926, ORIG. IRRIG VIA PODS 2, 4, & 5
 WATER RIGHT C-7803, 1926 ORIG. IRRIGATED VIA PODS 1 & 3


 WATER RIGHT C-82707, 1984 IRRIGATED WITH PIPELINE FROM POD #6

---- GOOSEBERRY PIPELINE

POD LOCATIONS

#1 185'E 3285'N OF 1/4 COR	SEC 31-32
#2 545'E 820'N OF 1/4 COR	SEC 31-32
#3 1560'E, 334'N OF SECCOR	31-32
#4 645'E, 920'N OF 1/4 COR	SEC 31-32
#5 875'E, 415'N OF SECCOR	31-32
#6 1025'W, 1485'S OF SECCOR	6-5

THE ADDITIONAL POD IS REQUESTED FOR
 $8.0 + 8.7 + 18.0 + 1.6 = 36.3 \text{ AC}$

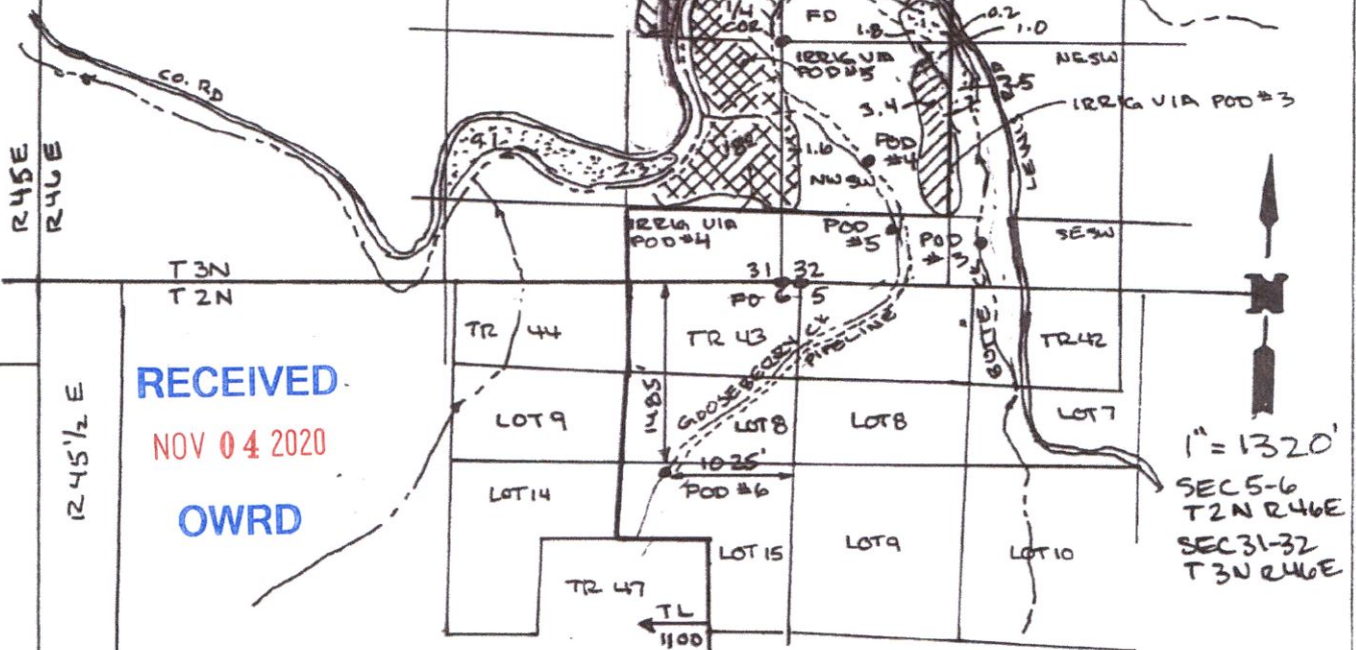

RECEIVED

NOV 04 2020

OWRD

MAP SHOWING HISTORICAL POD'S 1-5 FOR C-7803 AND REQUEST FOR ADDITIONAL POD #6 WHICH IS SAME POD AS C-82707

FOR REVIEW 10/22/20

THIS MAP IS PREPARED FOR WATER RIGHT PURPOSES ONLY AND SHOULD NOT BE USED FOR PROPERTY LOCATION PURPOSES



ADDITIONAL POD APPLICATION
 C-7803

WALLONA COUNTY

OWNER: STANLEY JAY YOST TRUSTEE OF THE PAUL JAMES YOST TESTAMENTARY TRUST
 480 CONSERVANCY
 IRVING, CALIFORNIA 92608

PREPARED BY: RALPH W. SWINEHART
 ENTERPRISE, OREGON
 OCTOBER 2020

LEGEND



ADDITIONAL POD #6 REQUESTED FOR C-7803, 1926, ORIG. IRRIG VIA PODS 2, 4, & 5



WATER RIGHT C-7803, 1926 ORIG. IRRIGATED VIA PODS 1 & 3



WATER RIGHT C-82707, 1984 IRRIGATED WITH PIPELINE FROM POD #6


---- GOOSEBERRY PIPELINE

POD LOCATIONS

- #1 785'E 3285'N OF 1/4 COR
- #2 545'E 820'N OF 1/4 COR
- #3 1560'E, 334'N OF SEC COR
- #4 695'E, 920'S OF 1/4 COR
- #5 875'E, 415'N OF SEC COR
- #6 1025'W, 1485'S OF SEC COR

SEC 31-32
SEC 31-32
31-32
SEC 31-32
31-32
6-5

THE ADDITIONAL POD IS REQUESTED FOR
 $8.0 + 8.7 + 18.0 + 1.6 = 36.3 \text{ AC}$

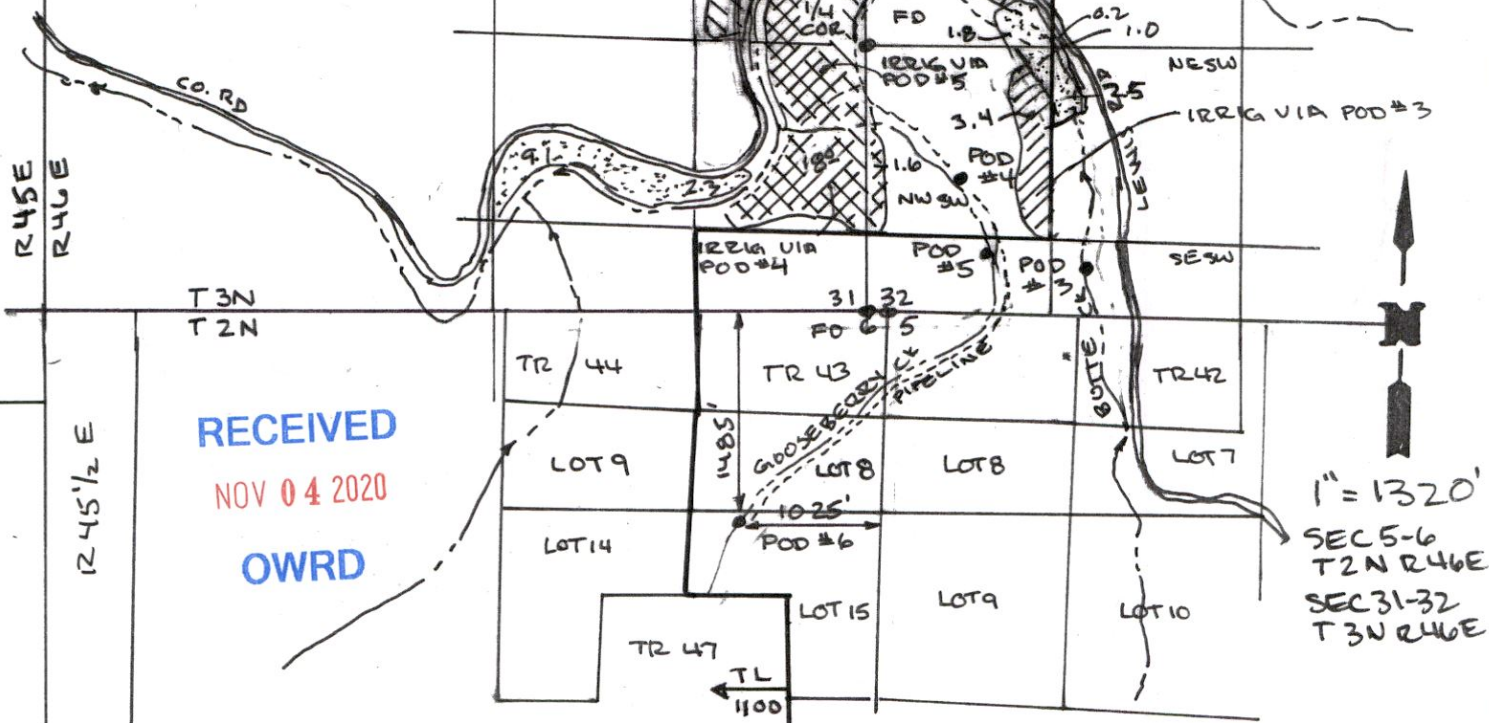


RECEIVED

NOV 04 2020

OWRD

MAP SHOWING HISTORICAL POD'S 1-5 FOR C-7803 AND REQUEST FOR ADDITIONAL POD #6 WHICH IS SAME POD AS C-82707

THIS MAP IS PREPARED FOR WATER RIGHT PURPOSES ONLY AND SHOULD NOT BE USED FOR PROPERTY LOCATION PURPOSES

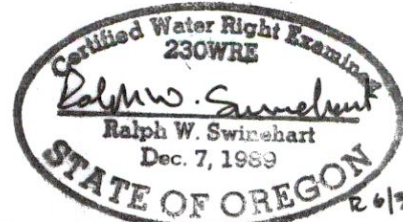

ADDITIONAL POD APPLICATION
C-7803
WALLONA COUNTY

OWNER: STANLEY JAY YOST TRUSTEE OF THE PAUL JAMES YOST TESTAMENTARY TRUST
433 CONSERVANCY
IRVING, CALIFORNIA 92608

PREPARED BY: RALPH W. SWINEHART
ENTERPRISE, OREGON
OCTOBER 2020