


77

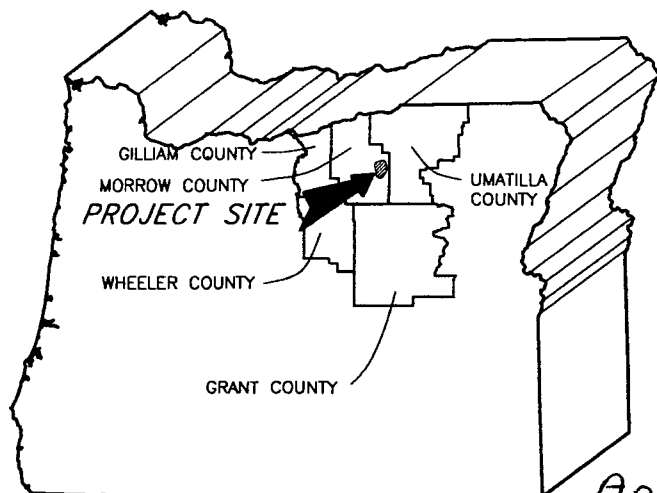


OREGON

Tax Lot 200
T3S R29E W.M.
Section 15
Application No. R-86659
Permit No. R-14383

BUTTE
MOR
PLANS F
STOC
T3
HOOL

BY U.S.
NATURAL

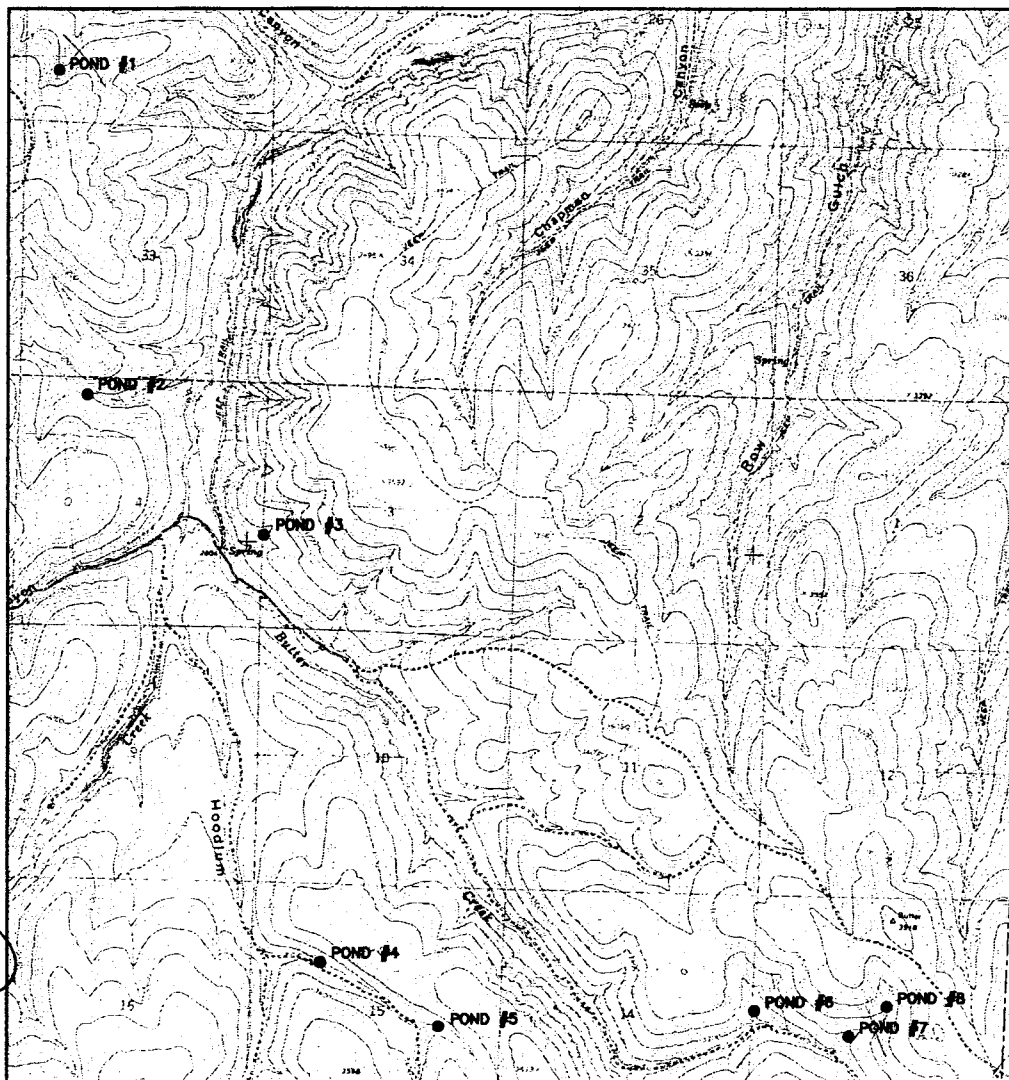

4
13
74

LOCATION MAP

INDEX OF DRAWINGS

SHT. NO.


TITLE

- | | |
|----|--------------|
| 1. | TITLE SHEET |
| 2. | LOCATION MAP |
| 3. | DETAIL SHEET |

RECEIVED




FEB 15 2019

OWRD

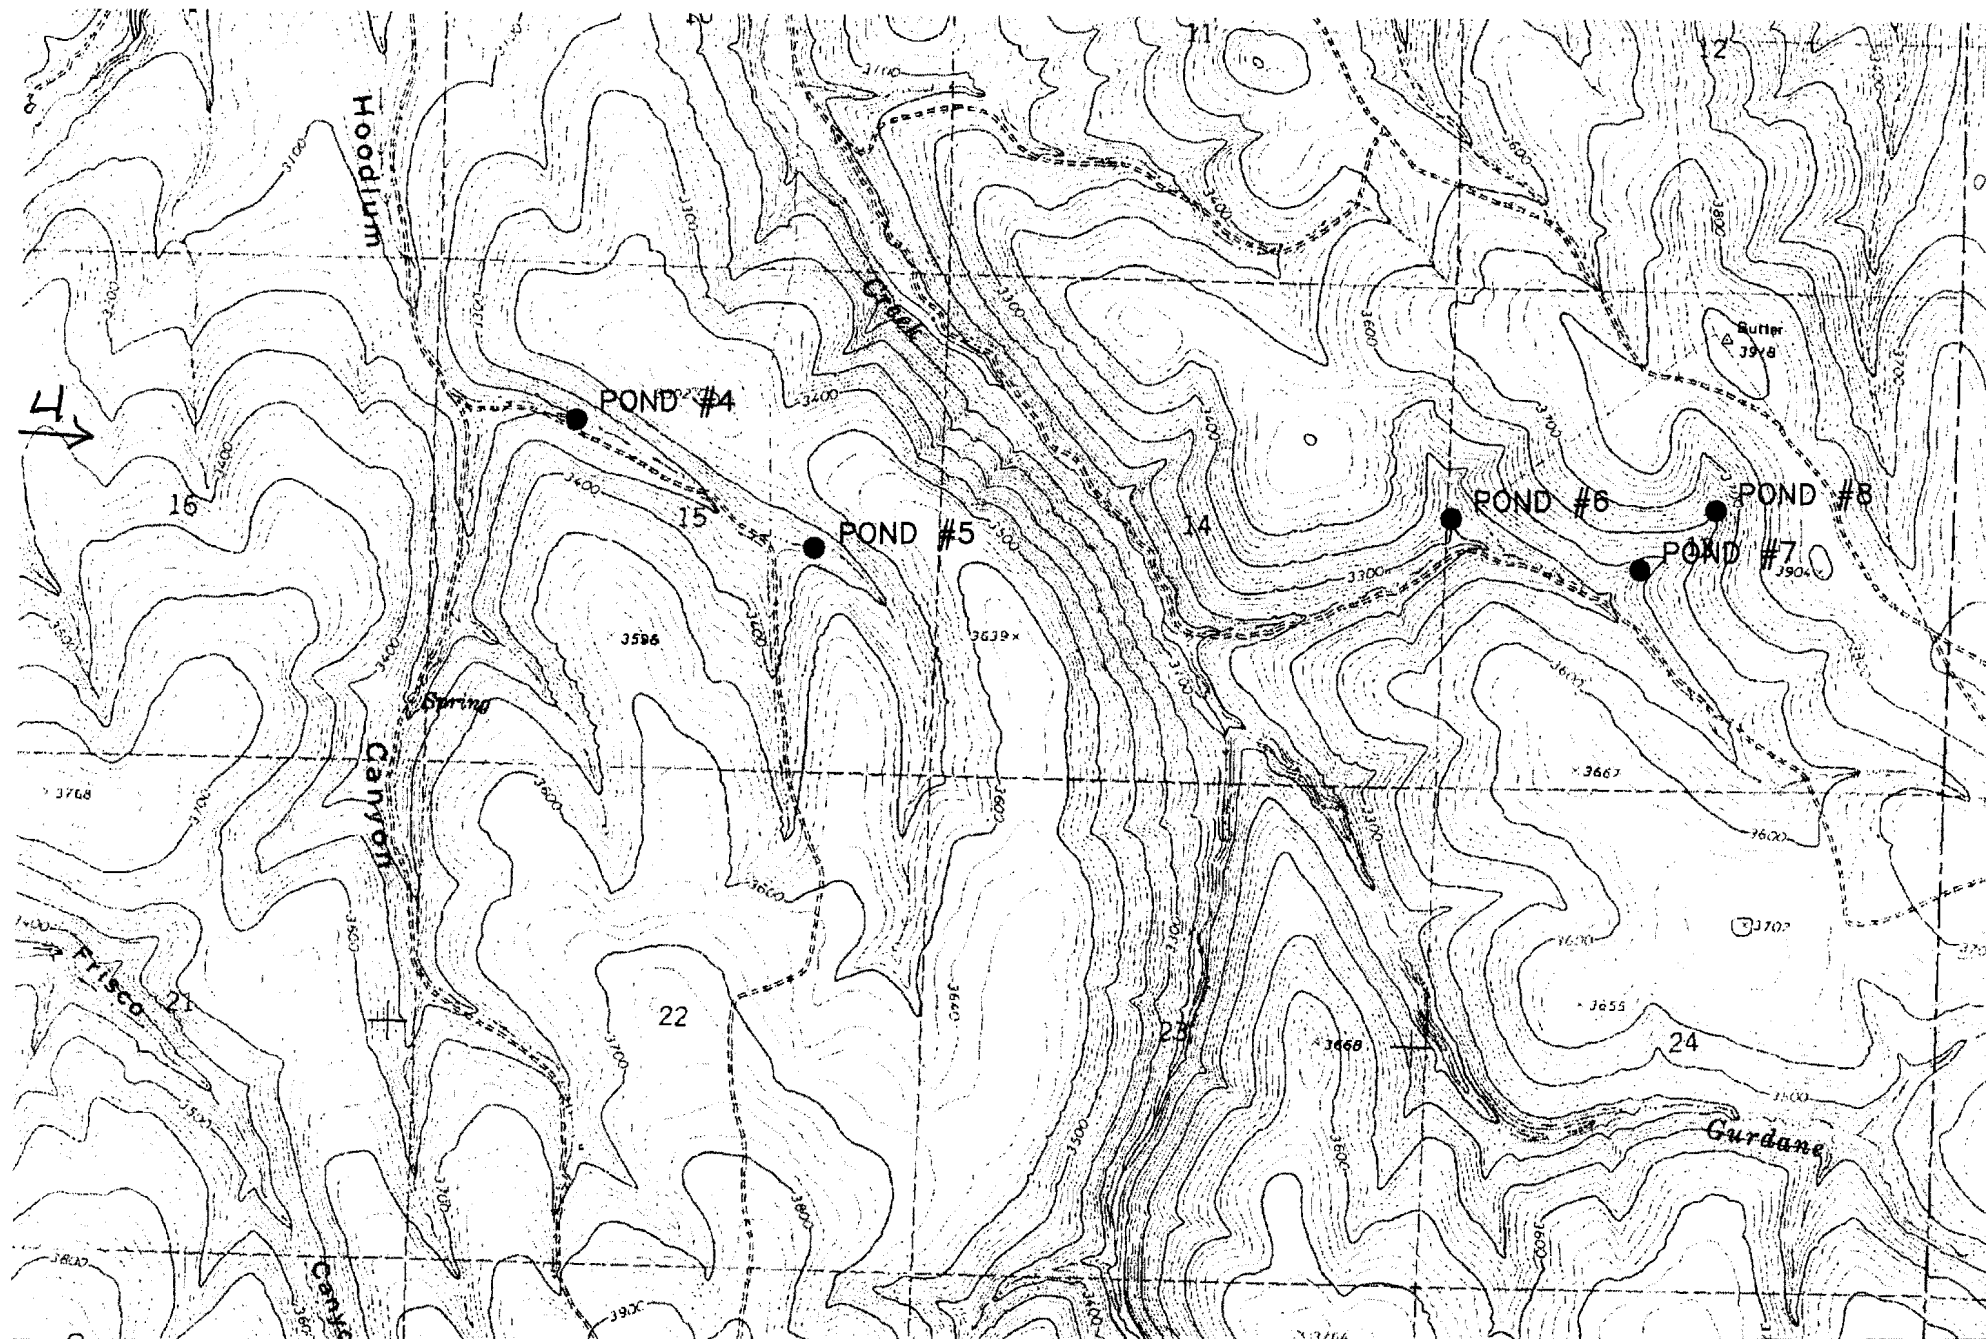

Sheet 2 of 3 OR-MORROW-06 Drawing No. File Name	 NRCS Natural Resources Conservation Service United States Department of Agriculture	LOCATION SHEET SUZY FRENCH MORROW SWCD STOCK WATER PONDS		RECEIVED FEB 15 2019 OWRD	Date 12/06
	Designed <u>c harris</u>				Drawn _____
	Checked _____				Approved _____
	Title _____				_____
	_____				_____

T35 R29E W.1m. Section 15 Application No. R-86659 Permit No. R-14383

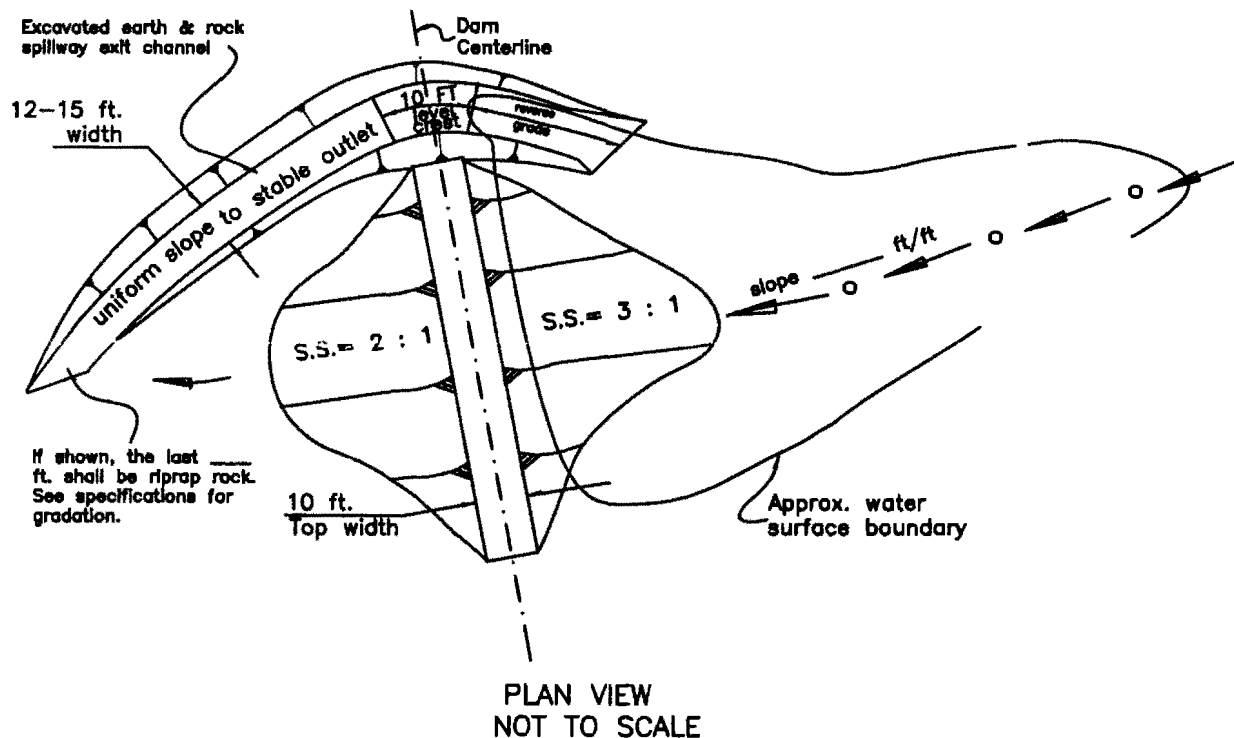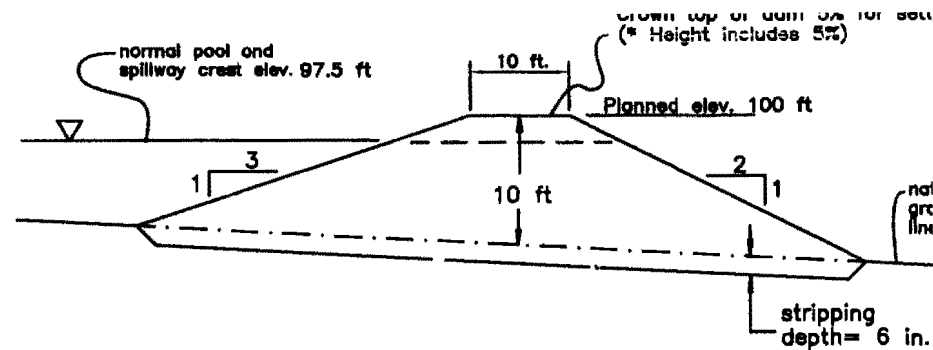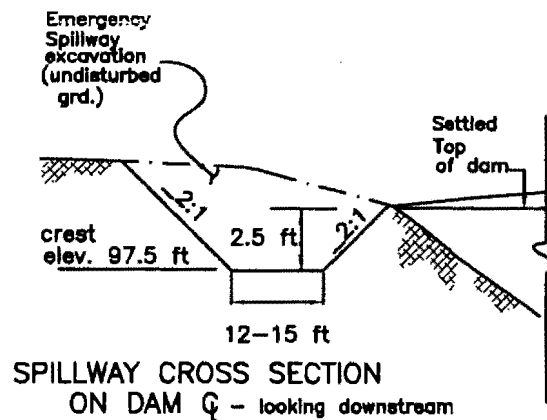

Borrow area location (s); Pond area and spillway excavation.

Spillway was design on the left abutment facing downstream. M better suited for planned exit v

Construction Staking; NRCS rep provide a min. of Q stakes, &

SPECIAL PROVISIONS

See attached General Provisions project agreement.

See attached Material and Cons Specifications.

See attached Operation and Ma Plan.

RIGHT SIDE SPILLWAY

RECEIVED

FEB 16 2019

OWRD

Sheet: 3 of 3

OR-MORROW-06

Drawing No.

File Name



NRCS

Natural Resources Conservation Service

United States Department of Agriculture

DETAIL SHEET
SUZY FRENCH
MORROW SWCD
STOCK WATER PONDS

Designed C. Harris
Drawn
Checked
Approved
Title