


77

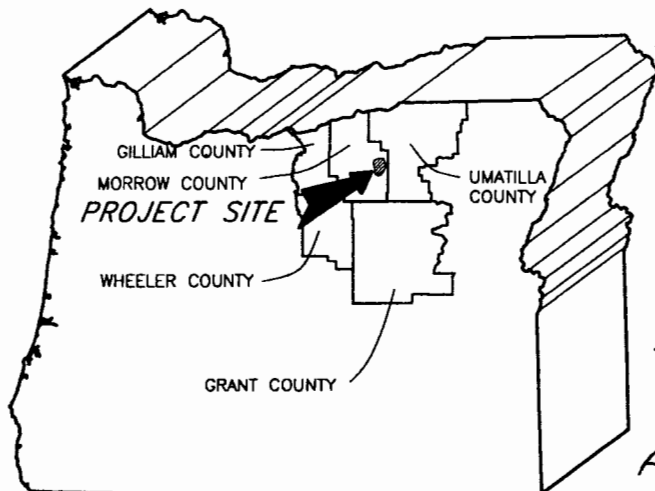


OREGON

Tax Lot 700
T3S R29E W.M.
Section 13
Application No. R-86661
Permit No. R-14385

BUTTE
MOR
PLANS F
STOC
T3
HOOI

BY U.S.
NATURAL

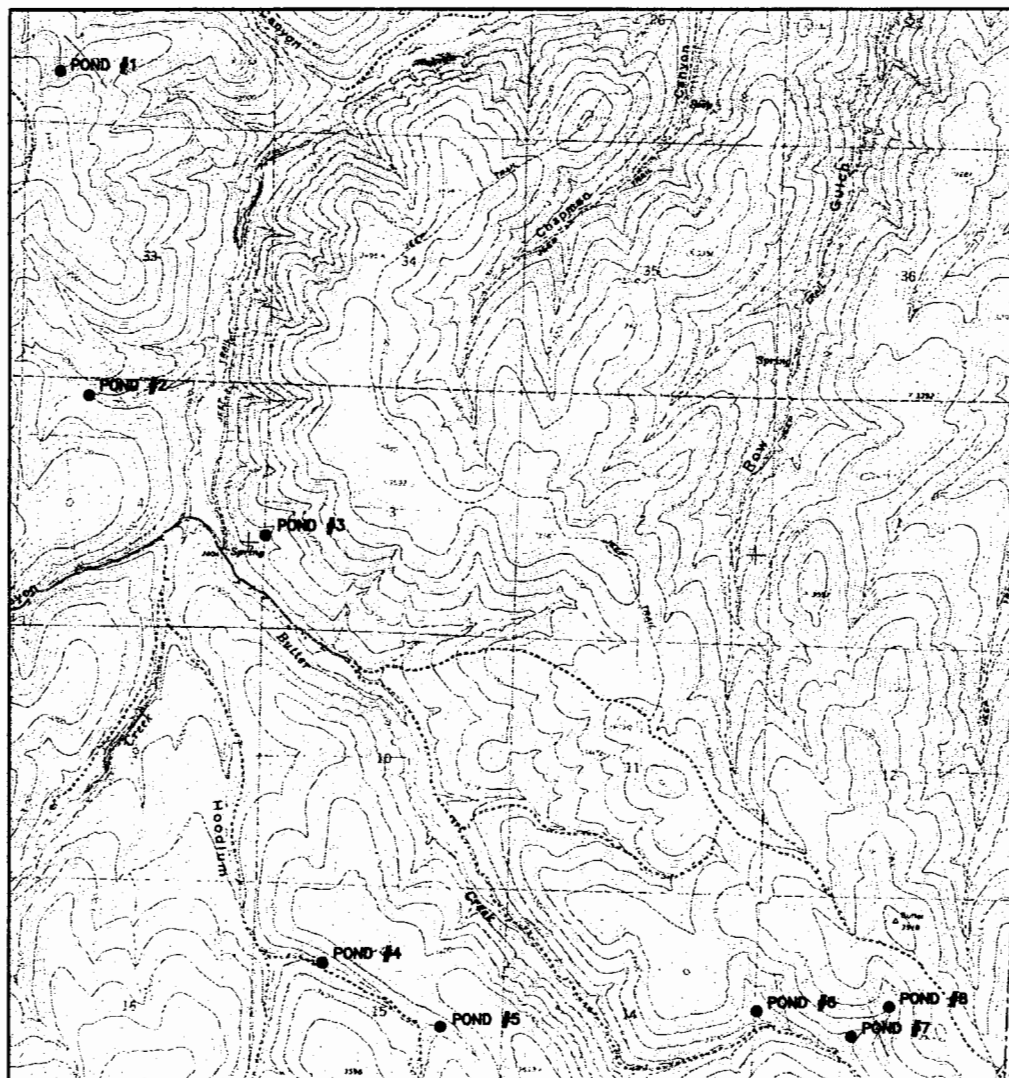

LOCATION MAP

INDEX OF DRAWINGS

SHT. NO.


TITLE

- | | |
|----|--------------|
| 1. | TITLE SHEET |
| 2. | LOCATION MAP |
| 3. | DETAIL SHEET |

RECEIVED

FEB 15 2019




OWRD

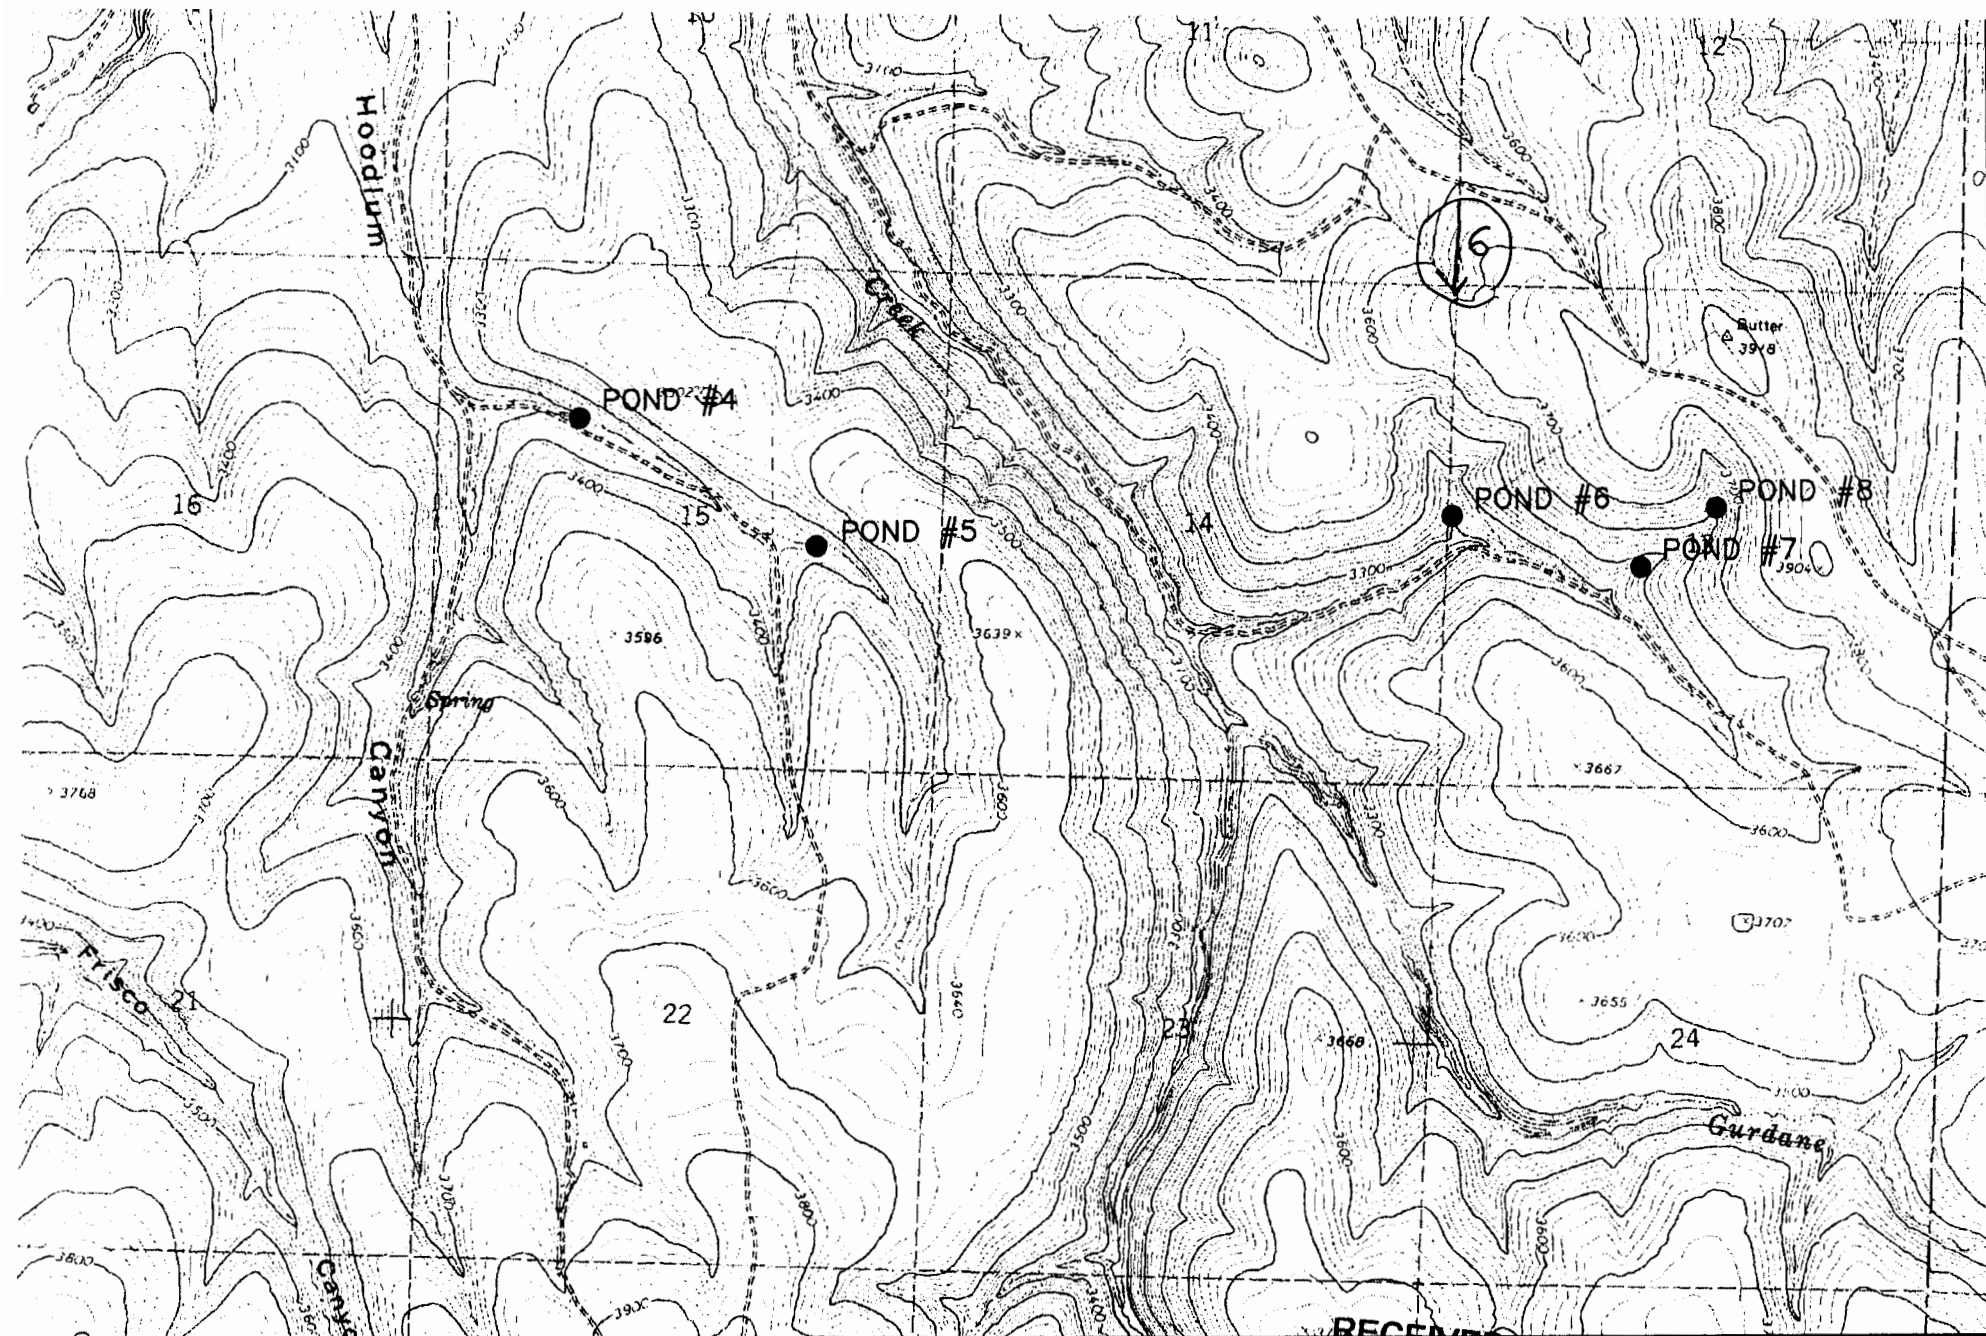

6

Sheet 2 of 3 OR-MORROW-06 Drawing No. File Name	NRCS Natural Resources Conservation Service United States Department of Agriculture	LOCATION SHEET SUZY FRENCH MORROW SWCD STOCK WATER PONDS	RECEIVED FEB 15 2019 OWRD	Date 12/06
				Designed c harris
				Drawn
				Checked
				Approved
				Title

T36 R29E W.1m. Section 13 Application No. R-86661 Permit No. 14385

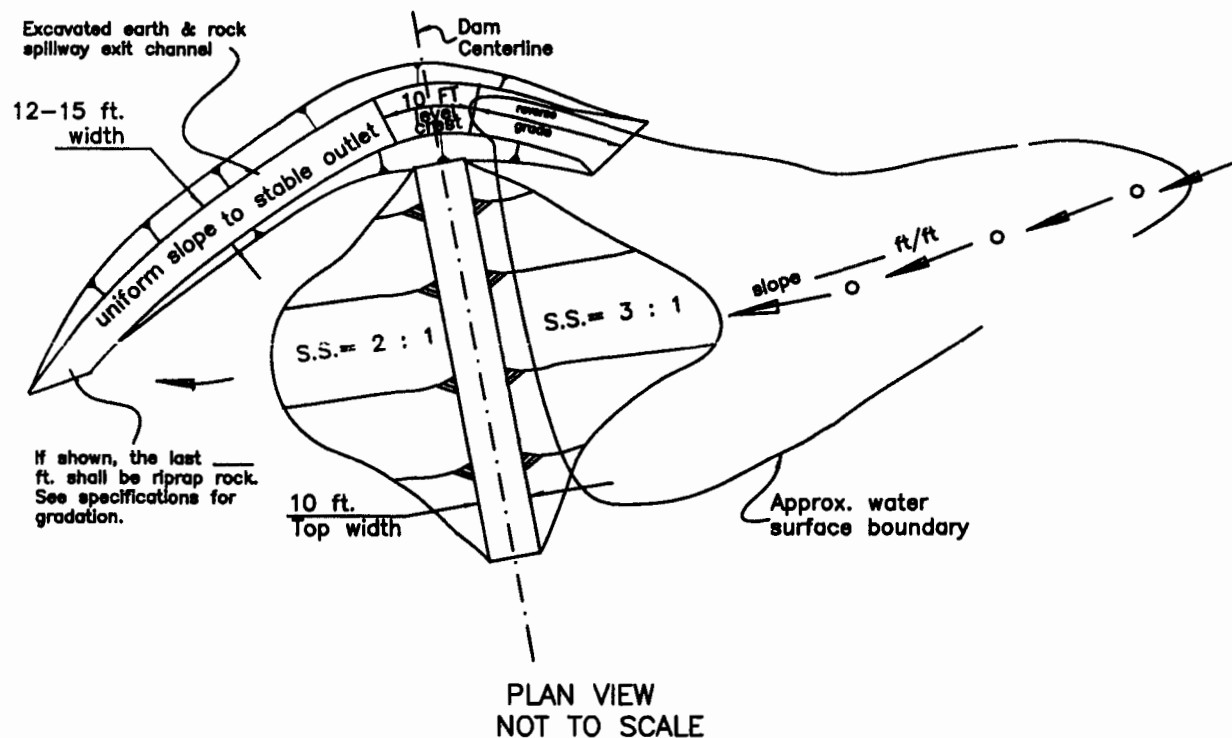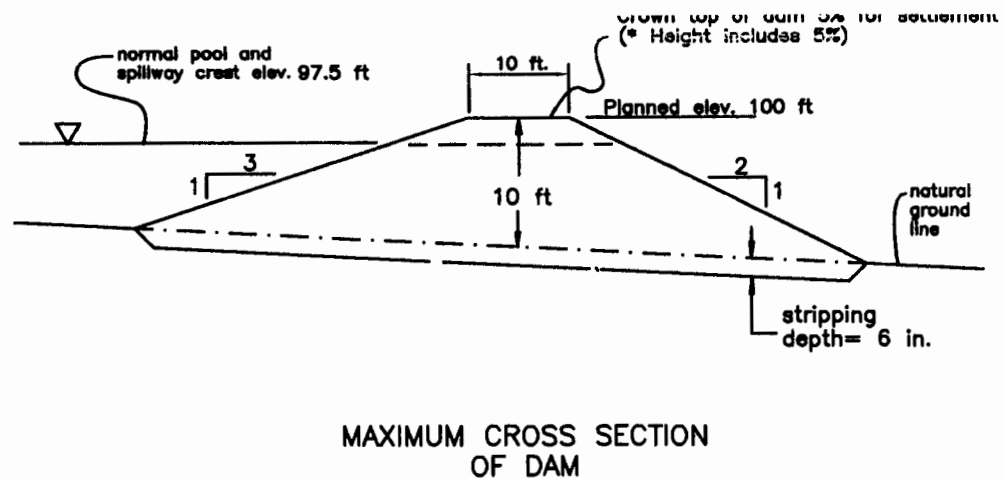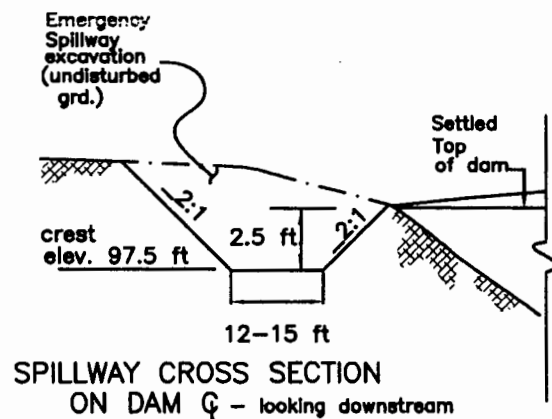

Borrow area location (e); Pond storage area and spillway excavation.

Spillway was design on the left abutment facing downstream. Material was better suited for planned exit velocities.

Construction Staking; NRCS rep. shall provide a min. of Q_L stakes, & TBM.

SPECIAL PROVISIONS

See attached General Provisions with project agreement.

See attached Material and Construction Specifications.

See attached Operation and Maintenance Plan.

RIGHT SIDE SPILLWAY



Natural Resources Conservation Service

United States Department of Agriculture

DETAIL SHEET
SUZY FRENCH
MORROW SWCD
STOCK WATER PONDS

RECEIVED

FEB 15 2019

OWRD

Date

Designed c harris 12/06

Drawn _____

Checked _____

Approved _____

Title _____