Sections 22, 23 & 26, T17S, R1W, W.M., Lane County, Oregon

SW/GW TRANSFER APPLICATION MAP
FROM LANDS
Certificates 75779 & 86849
David & Barbara Brazelton

CERTIFIED WATER RIGHT EXAMINER
439
Steven R Bruce
STEVEN R. BRUCE
JUNE 13, 1997
STATE OF OREGON
Expires 12/31/2023

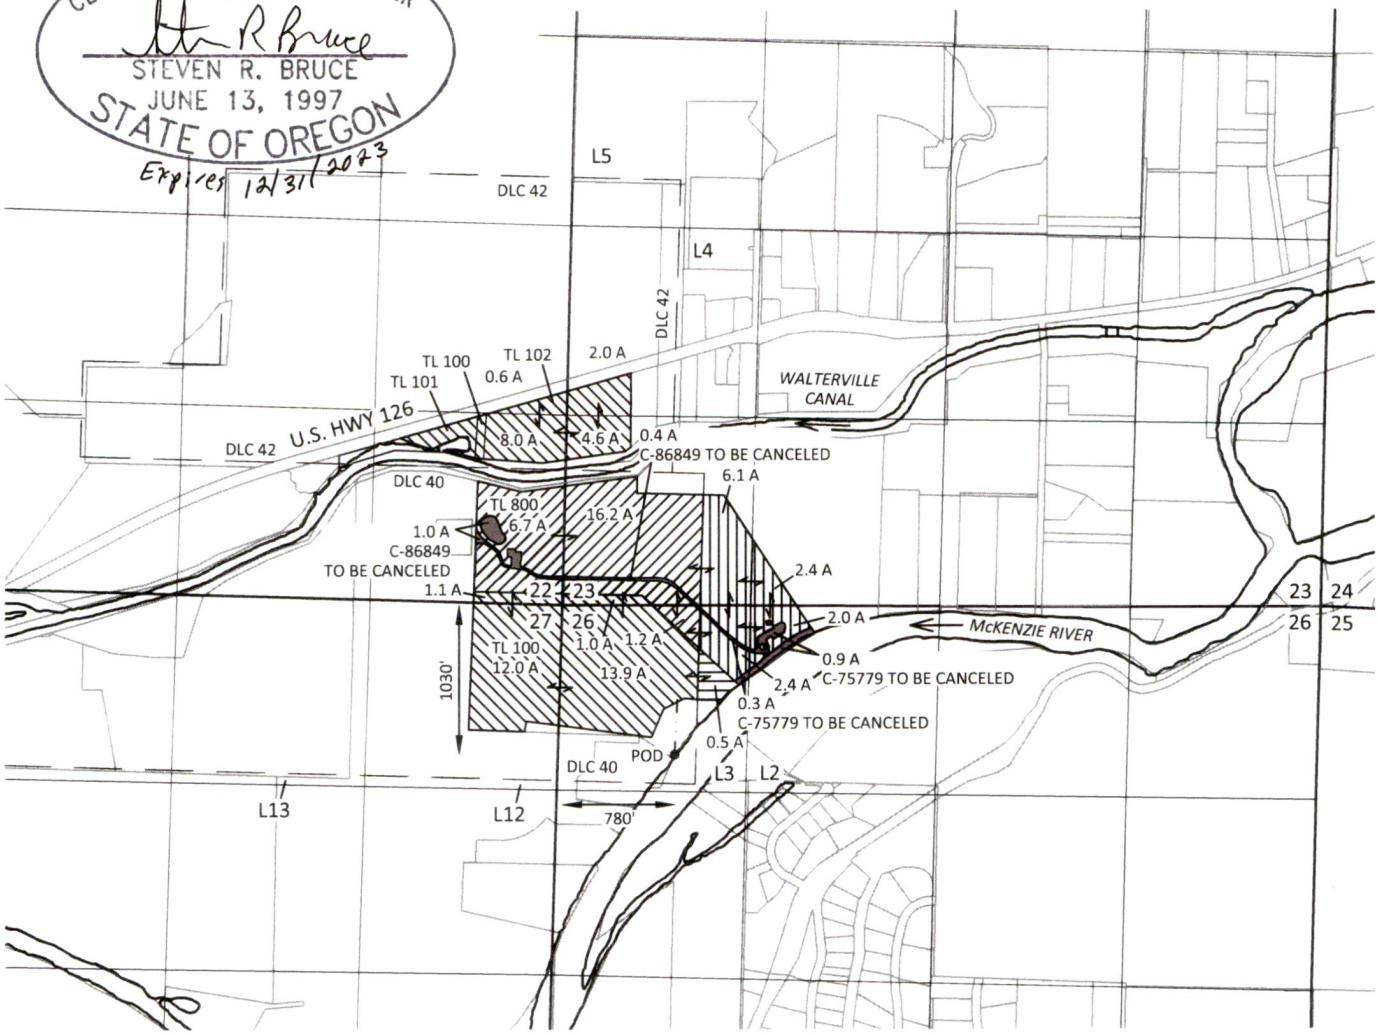

EXPLANATION

FROM LANDS

- CERTIFICATE 86849 - IRRIGATION
  PRIORITY: 7/25/1940
  24.1 ACRES
- CERTIFICATE 75779 - IRRIGATION
  PRIORITY: 6/15/1949
  12.9 ACRES
- POINT OF DIVERSION (POD)
- 6" PIPELINE

REMAINING RIGHTS

- CERTIFICATE 86849 - IRRIGATION
  PRIORITY: 7/25/1940
  43.2 ACRES
- CERTIFICATE 75779 - IRRIGATION
  PRIORITY: 6/15/1949
  0.5 ACRES

RIGHTS TO BE CANCELED

- CERTIFICATE 86849 - IRRIGATION
  PRIORITY: 7/25/1940
  1.4 ACRES
- CERTIFICATE 75779 - IRRIGATION
  PRIORITY: 6/15/1949
  1.2 ACRES

RECEIVED
NOV 15 2023
OWRD

KPFF 2200002.17

SKOOKUM
WATER ASSOCIATES INC

1626 VICTORIAN WAY
EUGENE, OR 97401
(503) 319-8926

N

SCALE
660 0 660 1320
1 INCH = 1320 FEET

November 8, 2023

This map is not intended to provide legal dimensions or locations of property ownership lines

Figure 1

14351 -

Sections 22, 23 & 26, T17S, R1W, W.M., Lane County, Oregon

CERTIFIED WATER RIGHT EXAMINER
439
Steven R Bruce
STEVEN R. BRUCE
JUNE 13, 1997
STATE OF OREGON
Expires 12/31/2023

SW/GW TRANSFER APPLICATION MAP
TO LANDS
Certificates 75779 & 86849
David & Barbara Brazelton

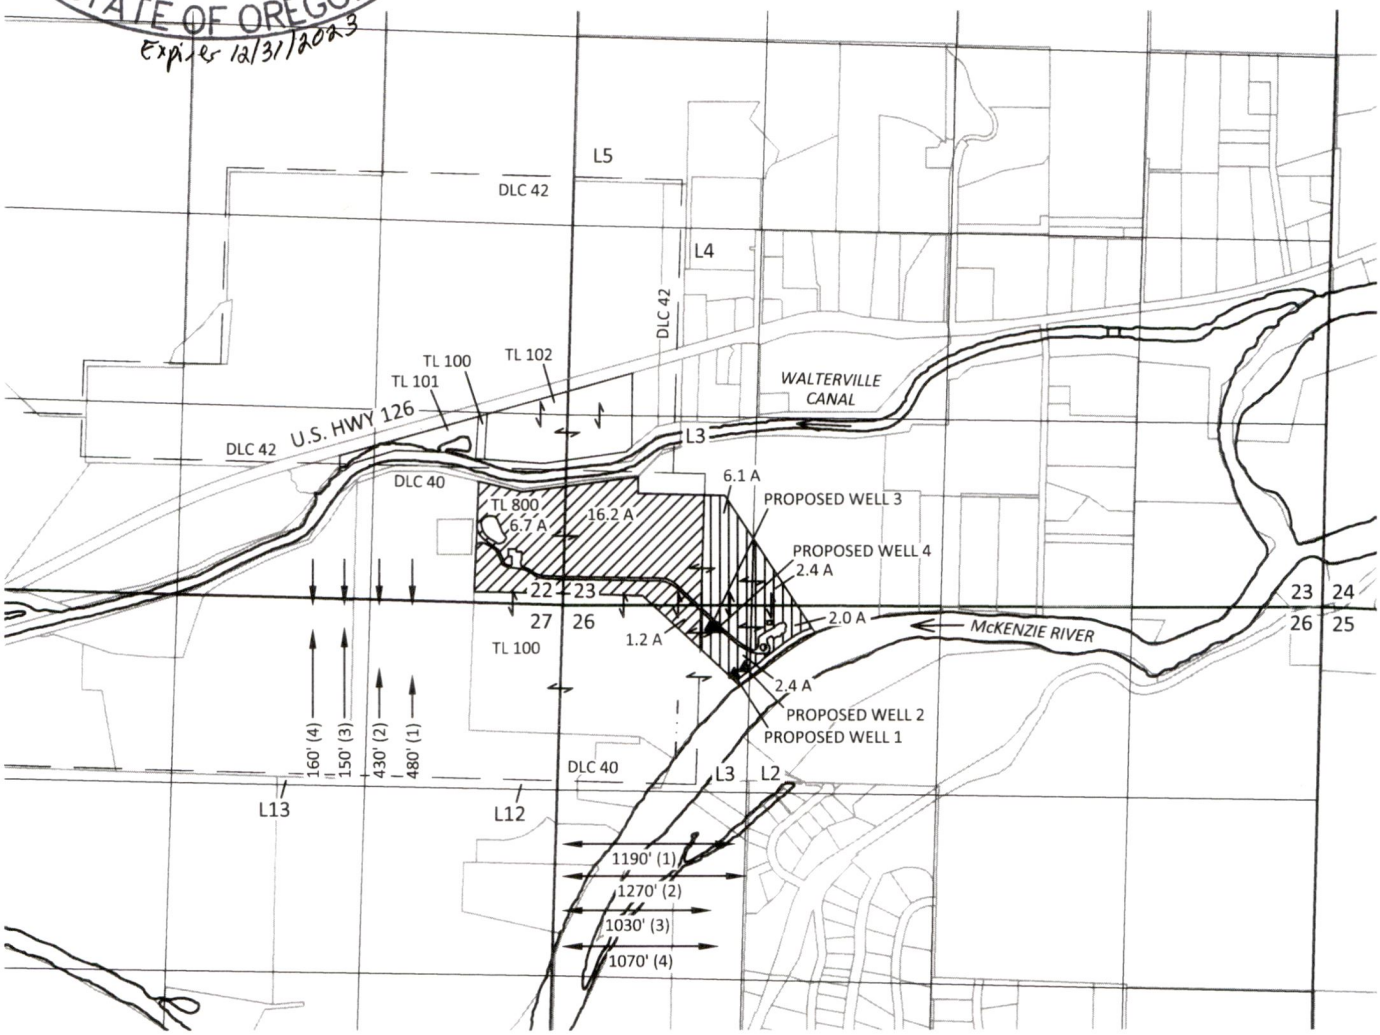

RECEIVED
NOV 15 2023
OWRD

EXPLANATION

TO LANDS

CERTIFICATE 86849 - IRRIGATION
PRIORITY: 7/25/1940
24.1 ACRES

CERTIFICATE 75779 - IRRIGATION
PRIORITY: 6/15/1949
12.9 ACRES

▲ PROPOSED WELL

N

SCALE
660 0 660 1320
1 INCH = 1320 FEET

November 8, 2023

This map is not intended to provide legal dimensions or locations of property ownership lines

NOTE: Point of Diversion to be abandoned for the acres involved in this transfer

Figure 2

KPFF 2200002.17

SKOOKUM
WATER ASSOCIATES INC

1626 VICTORIAN WAY
EUGENE, OR 97401
(503) 319-8926

14351 -

Sections 22, 23 & 26, T17S, R1W, W.M., Lane County, Oregon

SW/GW TRANSFER APPLICATION MAP
FROM LANDS
Certificates 75779 & 86849
David & Barbara Brazelton

CERTIFIED WATER RIGHT EXAMINER
439
Stan R Bruce
STEVEN R. BRUCE
JUNE 13, 1997
STATE OF OREGON
Expires 12/31/2023

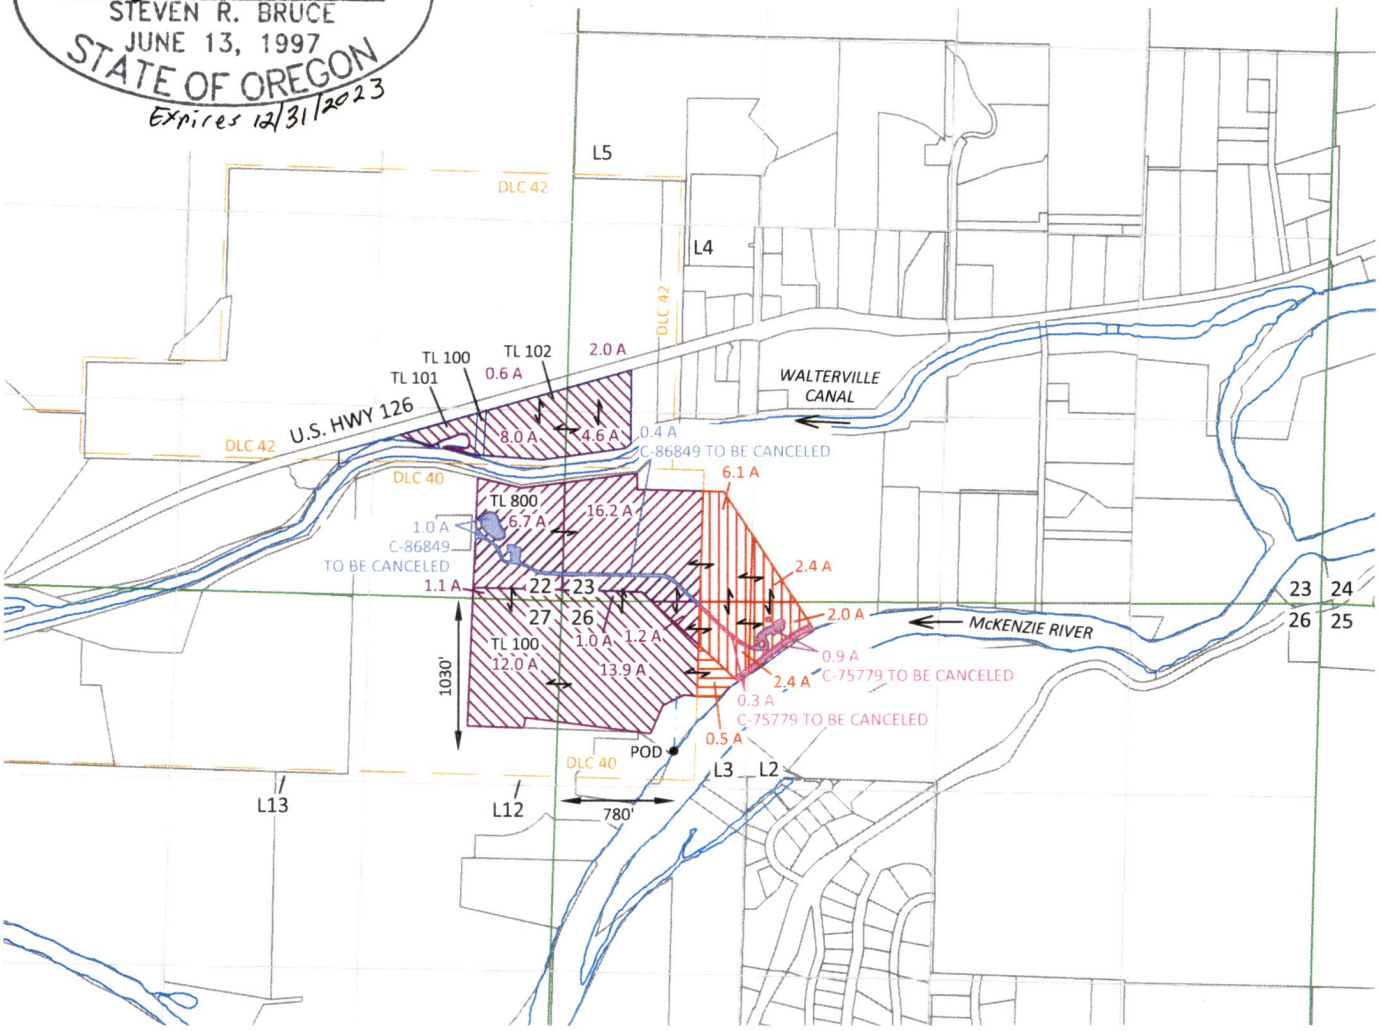

EXPLANATION

FROM LANDS

- CERTIFICATE 86849 - IRRIGATION
  PRIORITY: 7/25/1940
  24.1 ACRES
- CERTIFICATE 75779 - IRRIGATION
  PRIORITY: 6/15/1949
  12.9 ACRES

REMAINING RIGHTS

- CERTIFICATE 86849 - IRRIGATION
  PRIORITY: 7/25/1940
  43.2 ACRES
- CERTIFICATE 75779 - IRRIGATION
  PRIORITY: 6/15/1949
  0.5 ACRES

RIGHTS TO BE CANCELED

- CERTIFICATE 86849 - IRRIGATION
  PRIORITY: 7/25/1940
  1.4 ACRES
- CERTIFICATE 75779 - IRRIGATION
  PRIORITY: 6/15/1949
  1.2 ACRES

- POINT OF DIVERSION (POD)
- 6" PIPELINE

RECEIVED
NOV 15 2023
OWRD

N

SCALE
660 0 660 1320
1 INCH = 1320 FEET

November 8, 2023

This map is not intended to provide legal dimensions or locations of property ownership lines

Figure 1

KPFF 2200002.17

SKOOKUM
WATER ASSOCIATES INC
1626 VICTORIAN WAY
EUGENE, OR 97401
(503) 319-8926

14351 -

Sections 22, 23 & 26, T17S, R1W, W.M., Lane County, Oregon

SW/GW TRANSFER APPLICATION MAP
TO LANDS
Certificates 75779 & 86849
David & Barbara Brazelton

CERTIFIED WATER RIGHT EXAMINER
439
STEVEN R. BRUCE
JUNE 13, 1997
STATE OF OREGON
Expires 12/31/2023

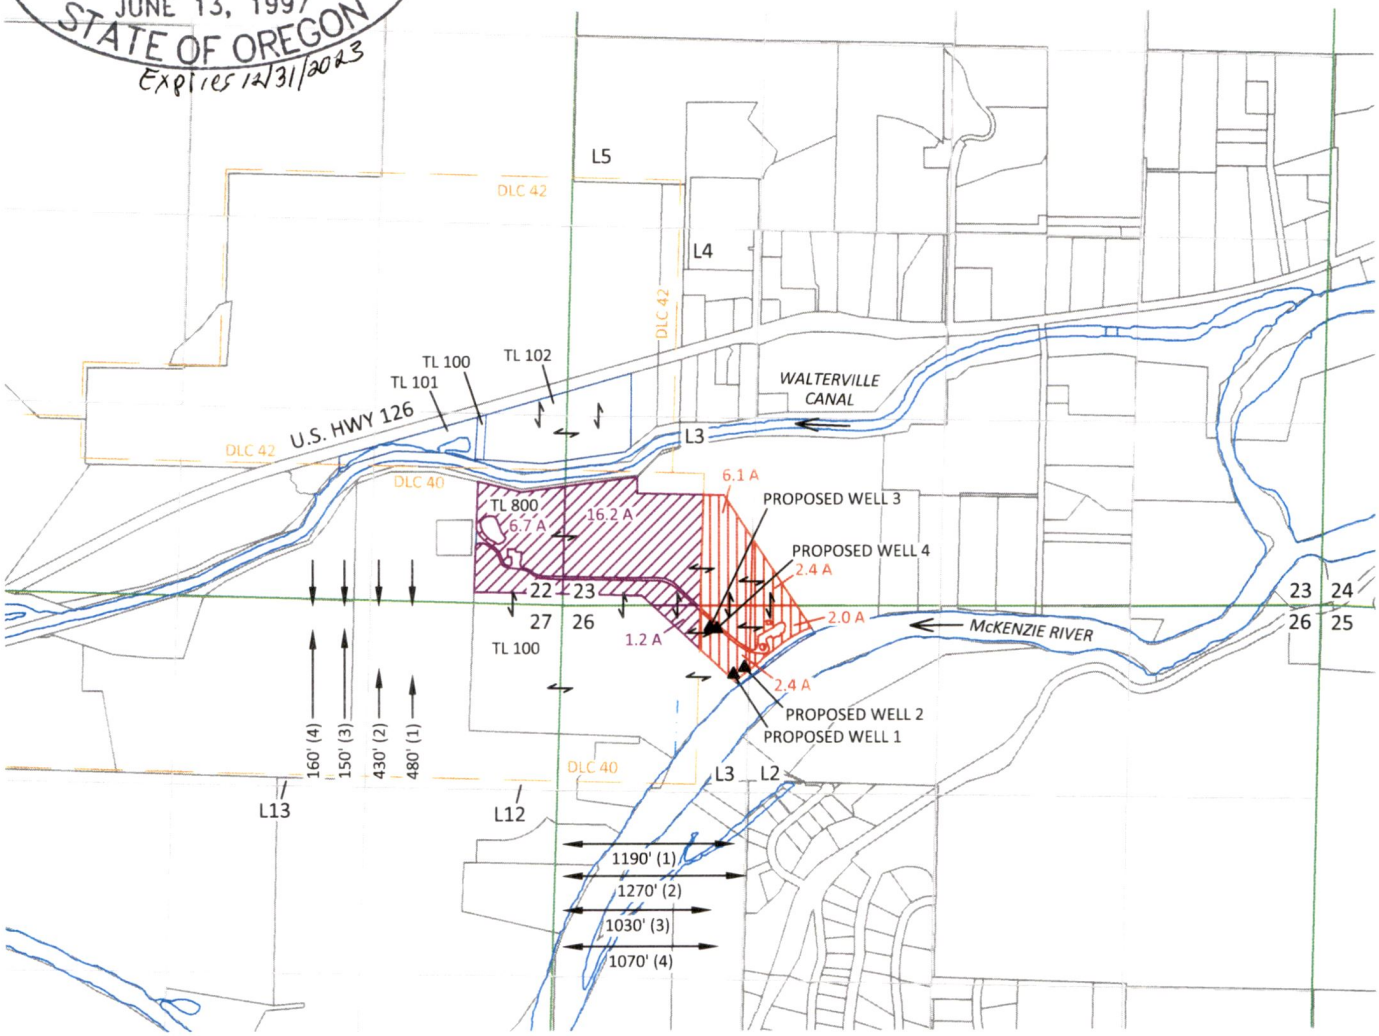

RECEIVED
NOV 15 2023
OWRD

EXPLANATION

TO LANDS

CERTIFICATE 86849 - IRRIGATION
PRIORITY: 7/25/1940
24.1 ACRES

CERTIFICATE 75779 - IRRIGATION
PRIORITY: 6/15/1949
12.9 ACRES

▲ PROPOSED WELL

N

SCALE
660 0 660 1320
1 INCH = 1320 FEET

November 8, 2023

This map is not intended to provide legal dimensions or locations of property ownership lines

NOTE: Point of Diversion to be abandoned for the acres involved in this transfer

Figure 2

KPFF 2200002.17

SKOOKUM
WATER ASSOCIATES INC

1626 VICTORIAN WAY
EUGENE, OR 97401
(503) 319-8926

14351 -