

JUL 30 2015

SALEM, OR

TRANSFER MAP TO ACCOMPANY APPLICATION TO ADD POINTS OF APPROPRIATION FOR MIKE PEILA

TAX LOTS 2100, 2101, 2200, & 3200
TOWNSHIP 24 SOUTH, RANGES 30 & 31 EAST, W.M.
HARNEY COUNTY, OREGON


OWNERSHIP:



TAX LOTS 2200, & 2100


JOHN M. & SALLIE M. PEILA

TAX LOT 2101

JONATHAN & MARGARITA WHITE

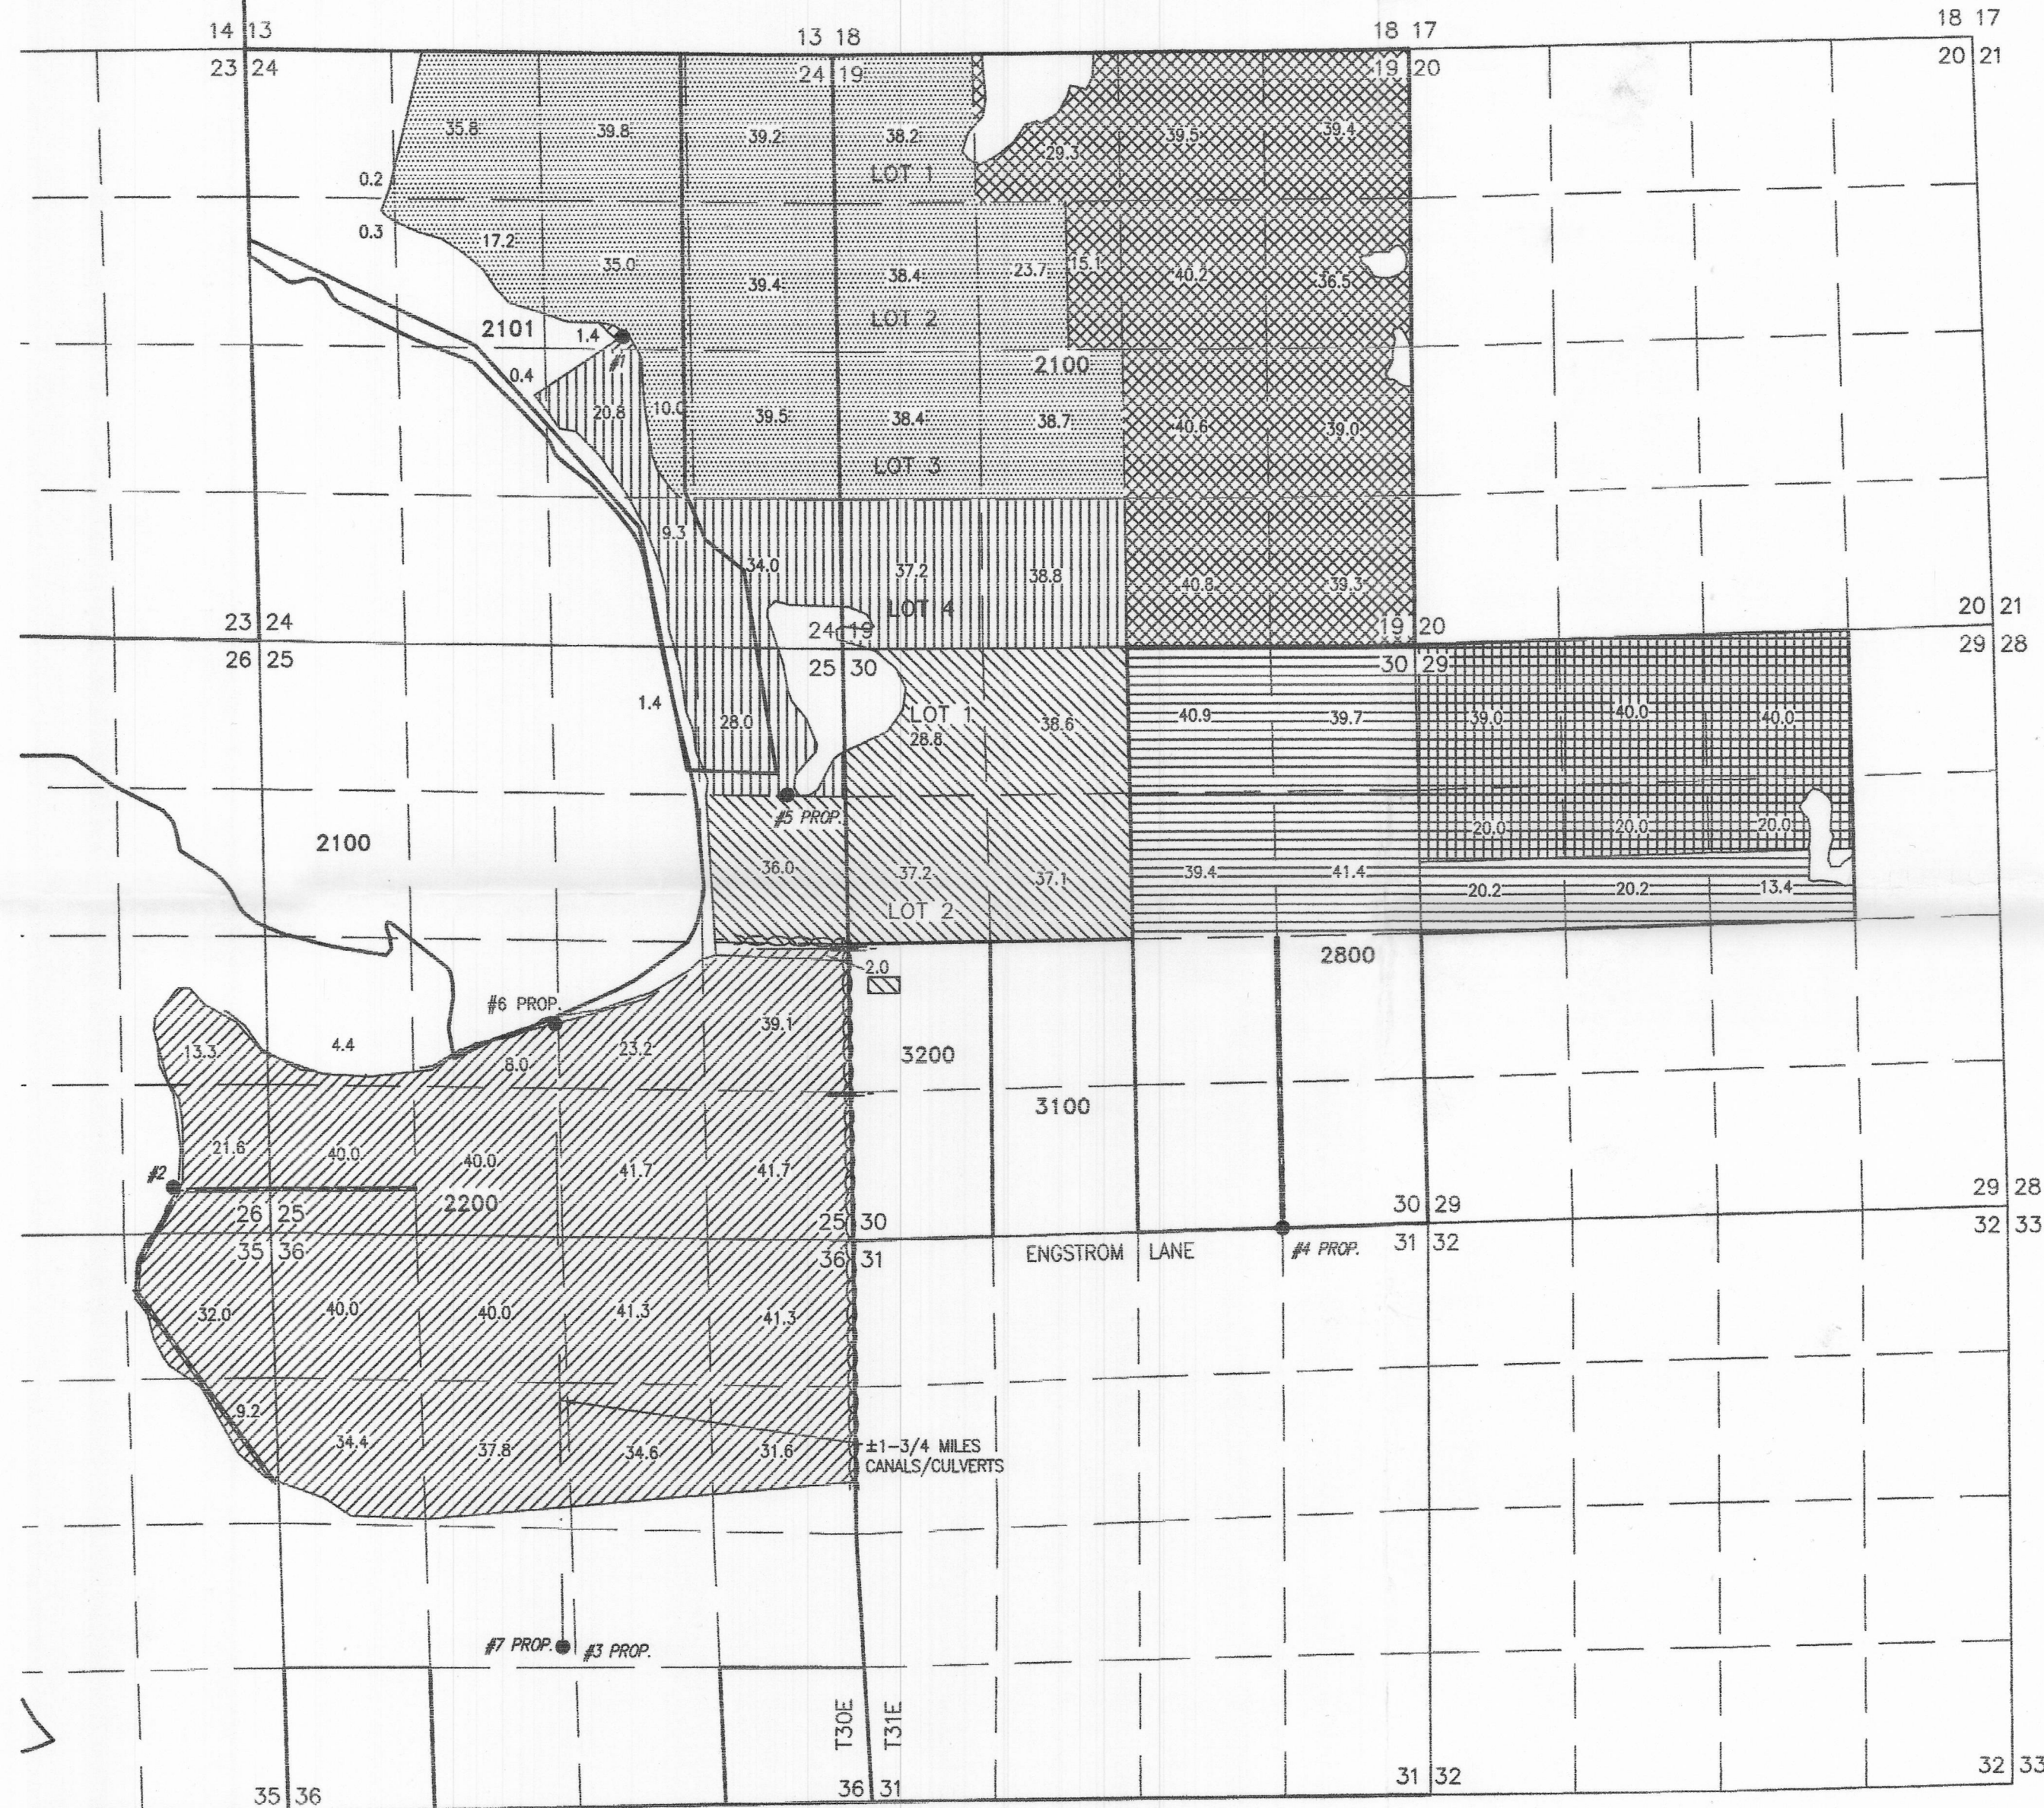

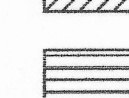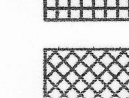-  PROPOSE TO ADD WELLS 2, 3, 4, & 5 TO EXISTING 171.3 ACRES PRIMARY IRRIGATION FROM WELL 1 OF CERTIFICATE 36998, AS SHOWN.
-  PROPOSE TO ADD WELLS 3, 4, & 5 TO EXISTING 179.7 ACRES PRIMARY IRRIGATION FROM WELLS 1 & 2 OF CERTIFICATE 36998, AS SHOWN
-  PROPOSE TO ADD WELLS 2, 3, 4, & 5 TO EXISTING 433.8 ACRES SUPPLEMENTAL IRRIGATION FROM WELL 1 OF CERTIFICATE 36998, AS SHOWN. PRIMARY IRRIGATION FROM SILVIE'S RIVER DECREE, V. 9, P. 79.
-  PROPOSE TO ADD WELLS 1, 3, 4, & 5 TO EXISTING 615.2 ACRES PRIMARY IRRIGATION FROM WELL 2 OF CERTIFICATE 36998, AS SHOWN
-  PROPOSE TO ADD WELLS 3, 4, & 5 TO EXISTING 215.2 ACRES PRIMARY IRRIGATION FROM WELLS 1 & 2 OF CERTIFICATE 44694, AS SHOWN
-  PROPOSE TO ADD WELLS 2, 3, 4, & 5 TO EXISTING 179.0 ACRES SUPPLEMENTAL IRRIGATION FROM WELLS 1 & 2 OF CERTIFICATE 44694, AS SHOWN. PRIMARY IRRIGATION FROM SILVIE'S RIVER DECREE, V. 9, P. 79.
-  PROPOSE TO ADD WELLS 2, 3, 4, & 5 TO EXISTING 359.7 ACRES SUPPLEMENTAL IRRIGATION FROM WELL 1 OF CERTIFICATE 44694, AS SHOWN. PRIMARY IRRIGATION FROM SILVIE'S RIVER DECREE, V. 9, P. 79.

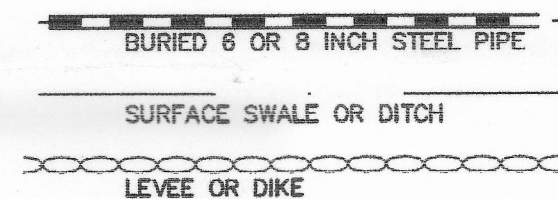

- **POA #1 AUTHORIZED**
(HARN 841&842) PERMITS: G-1643 & G-5073
LOCATED IN THE SW 1/4 NE 1/4 SECTION 24 & 2450' SOUTH & 630' WEST FROM THE E 1/16 CORNER BETWEEN SECTIONS 13 & 24.
- **POA #2 AUTHORIZED**
(HARN 844) PERMITS: G-1643 & G-5073
LOCATED IN THE SE 1/4 SE 1/4 SECTION 26 & 2270' SOUTH & 6110' WEST FROM THE E 1/4 CORNER SECTION 25.
- **POA #3 PROPOSED**
(HARN 51332) PERMIT: G-16573
LOCATED IN THE NE 1/4 SW 1/4 SECTION 36 & 1450' NORTH & 2510' EAST FROM THE SW CORNER SECTION 36.
- **POA #4 PROPOSED**
(NOT CONSTRUCTED)
LOCATED IN THE SE 1/4 SE 1/4 SECTION 30 & 0' NORTH & 1320' WEST FROM THE SE CORNER SECTION 30.
- **POA #5 PROPOSED**
(NOT CONSTRUCTED)
LOCATED IN THE NE 1/4 NE 1/4 SECTION 25 & 1320' SOUTH & 660' WEST FROM THE NE CORNER SECTION 25.
- **POA #6 PROPOSED**
(NOT CONSTRUCTED)
LOCATED IN NE 1/4 SW 1/4 SECTION 25 & 1955' NORTH & 2685' WEST FROM SE CORNER SECTIONS 25.
- **POA #7 PROPOSED**
(NOT CONSTRUCTED)
LOCATED IN THE NE 1/4 SW 1/4 SECTION 36 & 1450' NORTH & 2460' EAST FROM THE SW CORNER SECTION 36.

THIS MAP IS FOR THE PURPOSE OF LOCATING A WATER RIGHT ONLY AND HAS NO INTENT TO PROVIDE LEGAL DIMENSIONS OR THE LOCATION OF PROPERTY LINES.

PROJECT No. 13-078


PREPARED AT THE REQUEST OF:

MIKE PEILA
P.O. BOX 537
HINES, OR 97738

**ALL POINTS ENGINEERING
& SURVEYING, INC.**



P.O. BOX 767
TERREBONNE, OREGON 97760
(541) 548-5833 PH
SCOTT@APEANDS.COM
www.APEandS.com

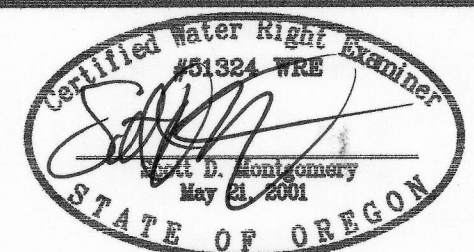

RENEWAL DATE: 12/31/2016