

MAP TO ACCOMPANY
WATER RIGHT TRANSFER
FOR
DANIEL & LEANNE MILES

SECTIONS 1&2, T27S R15E W.M.
SECTION 18, T27S R16E W.M.
LAKE COUNTY, OREGON

LEGEND

- SECTION LINE
- 1/4 SECTION LINE
- 1/16 SECTION LINE

TRANSFER NO. T-



SCALE: 1"=1320'




RENEWAL 12/31/25

Received
AUG 05 2024
OWRD

NOTE:
PREPARATION OF THIS MAP IS FOR IDENTIFYING WATER RIGHTS ONLY. IT
HAS NO INTENT TO PROVIDE LOCATIONS OR DIMENSIONS OF PROPERTY
BOUNDARIES.

SECTIONS 1 & 2, TOWNSHIP 27 SOUTH,
RANGE 15 EAST, W.M.

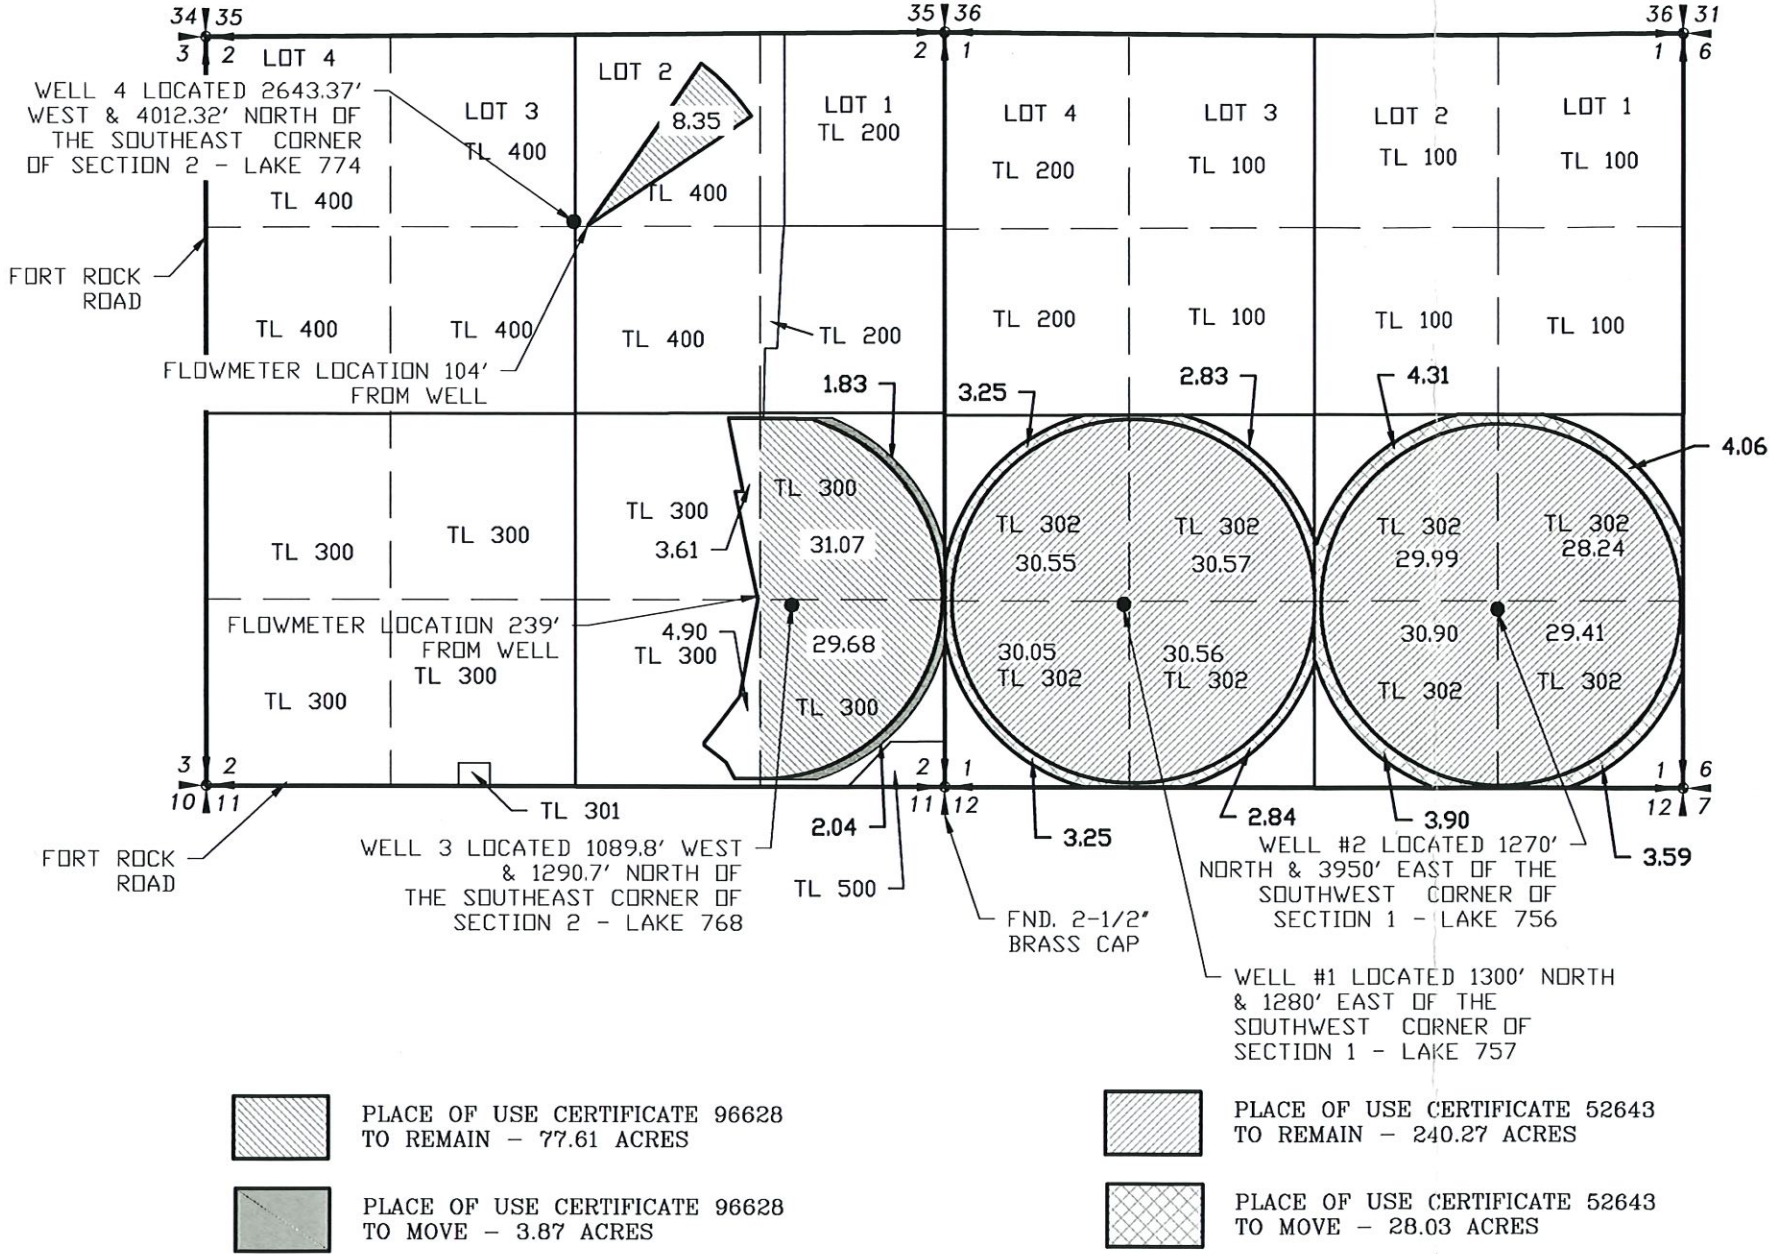

REVISION	BY

ANDERSON ENGINEERING
AND SURVEYING, INC.
P.O. BOX 28
LAKEVIEW, OREGON 97630
(541) 947-4407/FAX: 947-2321
WWW.ANDERSONENGINEERING.COM

FOR:
DANIEL & LEANNE MILES
81341 BUCK LANE
SILVER LAKE, OR
97638

MAP TO ACCOMPANY
TRANSFER APPLICATION
CERTIFICATES 52643 & 96628

DATE:	01/12/24
SCALE:	1"=1320'
DWG. BY:	R.C.
JOB:	2023-105
FILE:	2023-105
SHEET:	1 OF 2

Received
JUN 06 2024
OWRD

CLAIM OF BENEFICIAL USE MAP

FOR

LLOYD & REBECCA MILES


SECTION 2, TOWNSHIP 27 SOUTH RANGE 15 EAST,
LAKE COUNTY, OREGON

TRANSFER NO.
T-8588

LEGEND

- SECTION LINE
- 1/4 SECTION LINE
- 1/16 SECTION LINE
- IRRIGATION MAIN LINE
- WHEEL LINE

NOTE:
PREPARATION OF THIS MAP IS FOR IDENTIFYING
WATER RIGHTS ONLY. IT HAS NO INTENT TO PROVIDE
LOCATIONS OR DIMENSIONS OF PROPERTY BOUNDARIES.

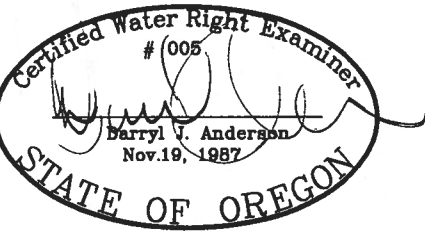

RENEWAL 12/31/19


SCALE: 1"=1320'

RECEIVED

JFC 17 2018

OWRD

WELL #4 LOCATED 2643.37' WEST &
4012.32' NORTH OF THE SOUTHEAST
CORNER OF SECTION 2

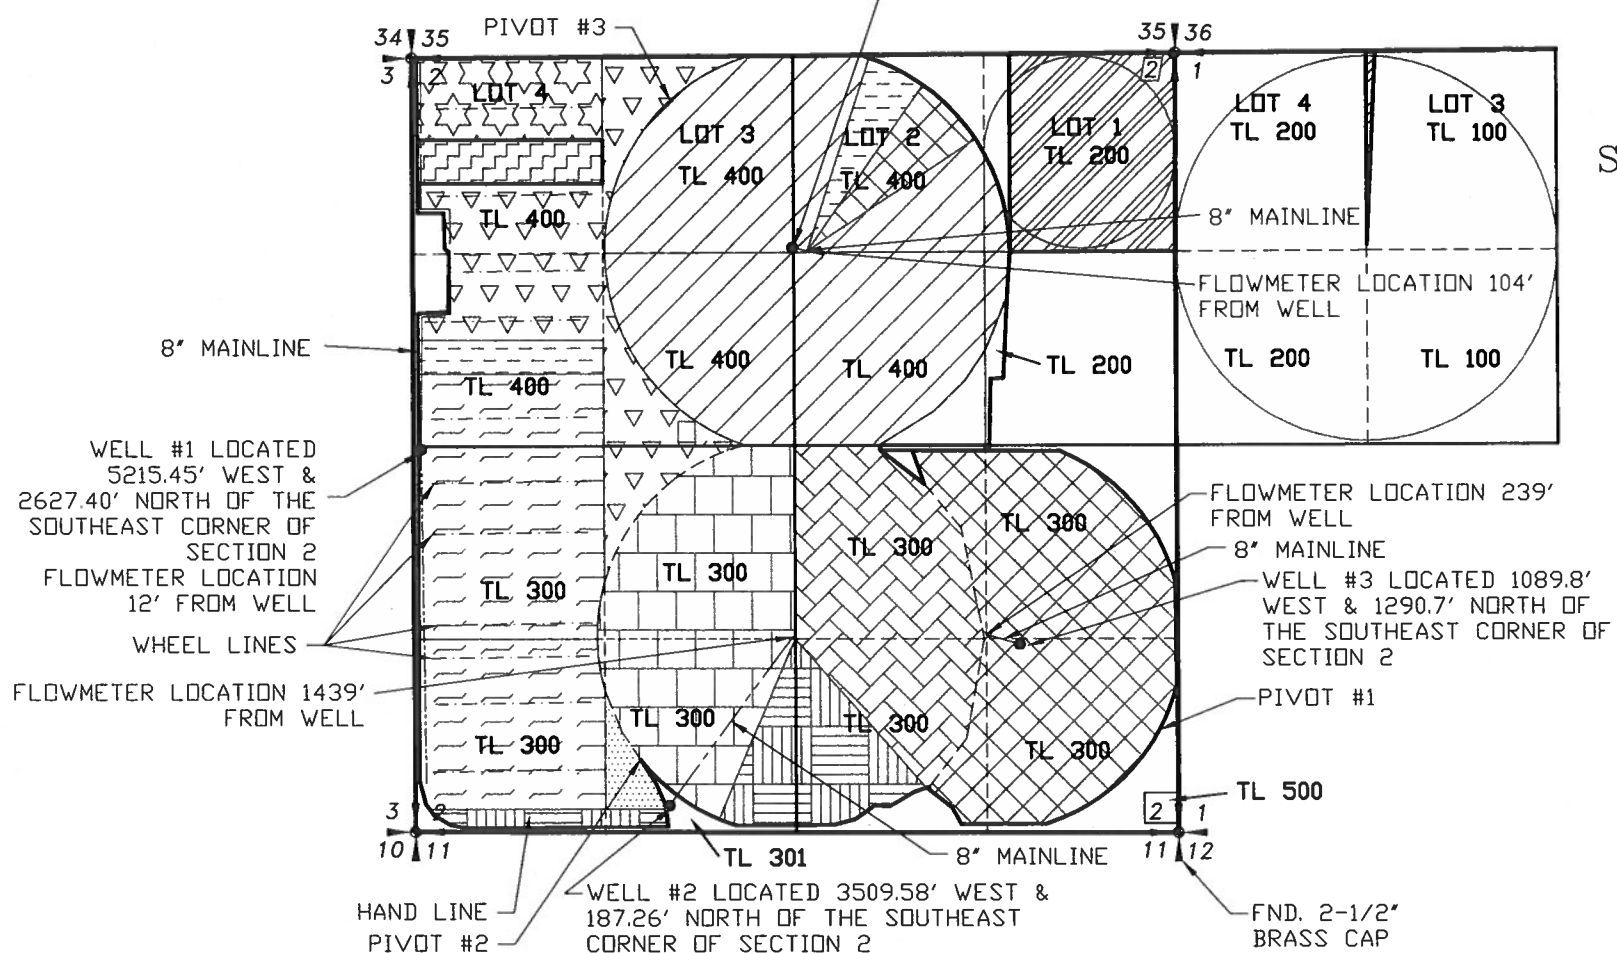

Acres Authorized and Claimed under T-8588

Primary 561.17
Supplemental 8.9

Certificate	31236						
Township	Range	Mer	Sec	Q-Q	GLot	Well #	Acres
27 S	15 E	WM	2	NW NE	2	4	8.35
27 S	15 E	WM	2	NE SE		3	32.9
27 S	15 E	WM	2	NW SE		3	6.03
27 S	15 E	WM	2	SW SE		3	4.9
27 S	15 E	WM	2	SE SE		3	31.72
Total Acres this Certificate							83.9

Certificate	47919					
Township	Range	Mer	Sec	Q-Q	Well #	Acres
27 S	15 E	WM	2	SW NW	1	14.75
27 S	15 E	WM	2	NW SW	1	38.64
27 S	15 E	WM	2	SW SW	1	33.71
Total Acres this Certificate						87.1

Certificate		72464 Well #2				
Township	Range	Mer	Sec	Q-Q	Well #	Acres
27 S	15 E	WM	2	SW SW	2	3.46
27 S	15 E	WM	2	SE SW	2	9.05
27 S	15 E	WM	2	SW SE	2	13.68
Total Acres this Certificate						26.19

Certificate	72467					
Township	Range	Mer	Sec	Q-Q	Well #	Acres
27 S	15 E	WM	2	NE SW	2	33.41
27 S	15 E	WM	2	NW SW	2	0.31
27 S	15 E	WM	2	SW SW	2	0.28
27 S	15 E	WM	2	SE SW	2	24.45
Total Acres this Certificate						58.45

Certificate	74297						
Township	Range	Mer	Sec	Q-Q	GLot	Well #	Acres
S	15 E	WM	2	NE NW	3	1	8.5
S	15 E	WM	2	NW NW	4	1	12.68
S	15 E	WM	2	SW NW		1	15.32
S	15 E	WM	2	SE NW		1	7.79
S	15 E	WM	2	NE SW		1	6.61
Total Acres this Certificate							50.9

Certificate	41096 						
Township	Range	Mer	Sec	Q-Q	GLot	Well #	Acres
27 S	15 E	WM	2	NE NE	1	4	1.81
27 S	15 E	WM	2	NW NE	2	4	21.15
27 S	15 E	WM	2	SW NE		4	35.63
27 S	15 E	WM	2	SE NE		4	1.77
27 S	15 E	WM	2	NE NW	3	4	32.45
27 S	15 E	WM	2	SE NW		4	31.69
Total Acres this Certificate							124.5

Certificate	72465						
Township	Range	Mer	Sec	Q-Q	GLot	Well #	Acres
27 S	15 E	WM	2	NW NW	4	1	16.8

Certificate	72468					
Township	Range	Mer	Sec	Q-Q	Well #	Acres
27 S	15 E	WM	2	NW NE	4	6.66
27 S	15 E	WM	2	SW NW	1	6.88
Total Acres this Certificate						13.54

Certificate	76090 Place of use change only						
Township	Range	Mer	Sec	Q-Q	GLot	Well #	Acres
27 S	15 E	WM	1	NE NW		4	0.78
27 S	15 E	WM	2	NE NE	1	4	36.1
Total Acres this Certificate							36.88

Certificate	72463					
Township	Range	Mer	Sec	Q-Q	Well #	Acres
27 S	15 E	WM	2	NW SE	2	32.9
27 S	15 E	WM	2	SW SE	2	17.3
Total Acres this Certificate						50.2

Certificate	74297 & 72465							
Township	Range	Mer	Sec	Q-Q	GLot	Well #	Primary Acres	Supplemental Acres
27 S	15 E	WM	2	NW NW	4	1	8.9	8.9
Total Acres this Certificate							8.9	8.9

Certificate	72464 Well #1						
Township	Range	Mer	Sec	Q-Q	GLot	Well #	Acres
27 S	15 E	WM	2	SE SW		#1	3.81
Total Acres this Certificate							3.81

REVISION	BY
2-6-2018	DA
4-17-2018	RC
12-12-2018	JEH

ANDERSON ENGINEERING
AND SURVEYING, INC.
P.O. BOX 28
LAKEVIEW, OREGON
97630
(541) 947-4407
FAX: 947-2321



FOR:
LLOYD MILES
81341 BUICK LANE
SILVER LAKE, OR
97638

CLAIM OF BENEFICIAL USE
TRANSFER NO. T-8588


DATE:	01-20-09
SCALE:	1"=1320'
DWG. BY:	R.C.
JOB:	2008-003
FILE:	2008-003
SHEET:	1 OF 1

CERTIFICATE 48608

SECTION 14, TOWNSHIP 27 SOUTH,
RANGE 15 EAST, W.M.

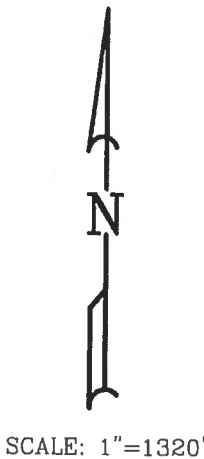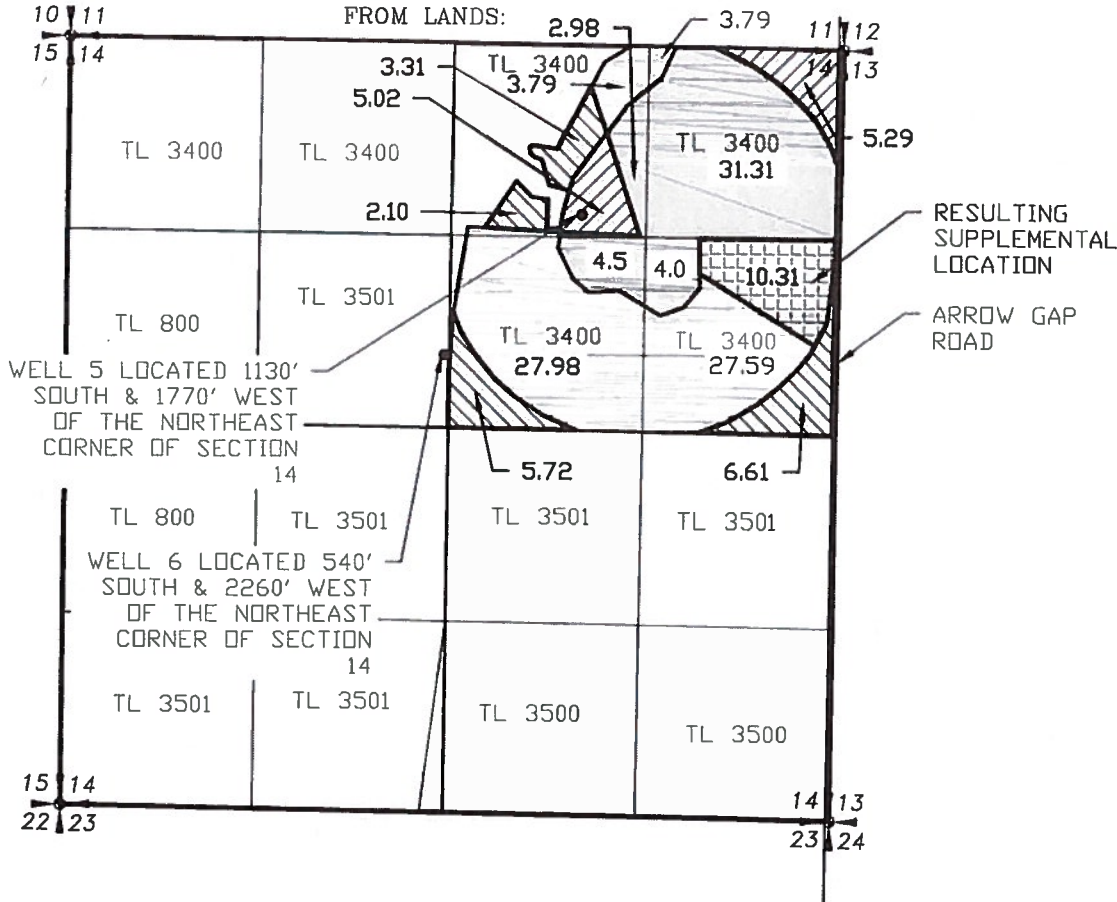

SECTION 18, TOWNSHIP 27 SOUTH,
RANGE 16 EAST, W.M.

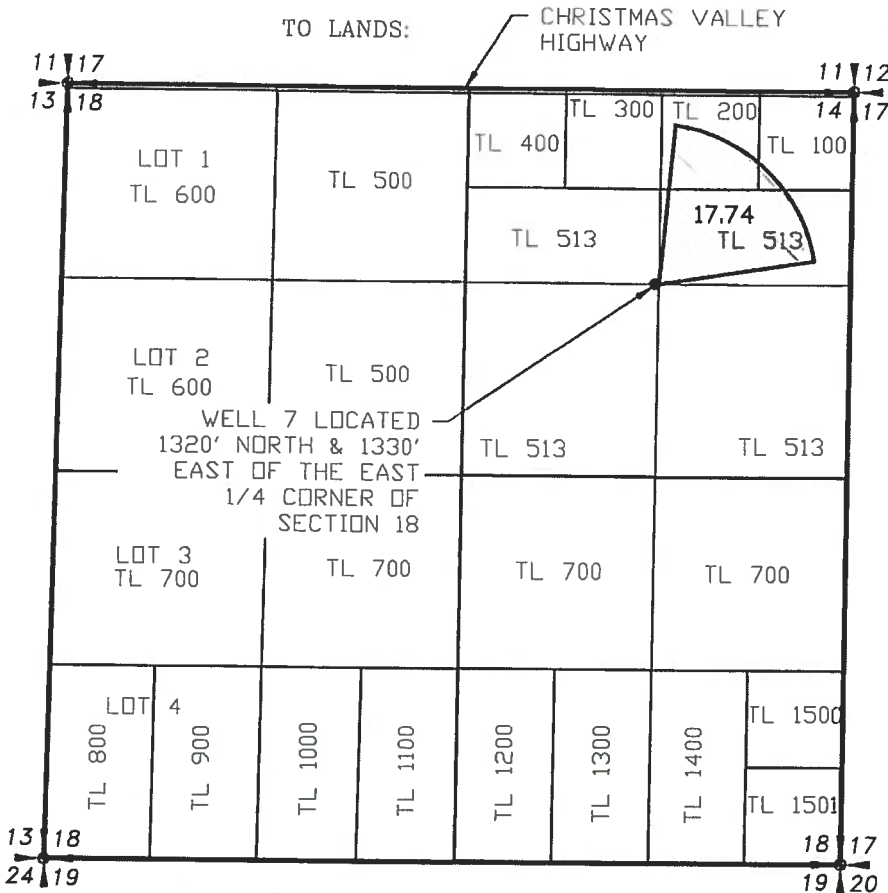



LEGEND

- SECTION LINE
- 1/4 SECTION LINE
- 1/16 SECTION LINE

TO TRANSFER:

Certificate	48608	Priority	8/9/1976						
Township	Range	Mer	Sec	Q-Q	GLot	Well #	Primary Acres	Supplemental Acres	Primary cfs
27 S	15 E	W2	14	NE NE		6	0.9	31.31	0.00
27 S	15 E	W2	14	SW NE		6	3.79	2.98	0.00
27 S	15 E	W2	14	SE NE		6	27.98	4.5	0.00
27 S	15 E	W2	14	SE NE		6	27.59	4.0	0.00
Total Acres this Certificate							17.74	10.31	0.00
									0.00

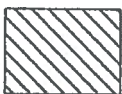
 PRIMARY

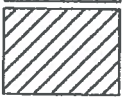 SUPPLEMENTAL

TO REMAIN:

Certificate	48608	Priority	8/9/1976						
Township	Range	Mer	Sec	Q-Q	GLot	Well #	Primary Acres	Supplemental Acres	Primary cfs
27 S	15 E	W2	14	NE NE		6	0.9	31.31	0.00
27 S	15 E	W2	14	SW NE		6	3.79	2.98	0.00
27 S	15 E	W2	14	SE NE		6	27.98	4.5	0.00
27 S	15 E	W2	14	SE NE		6	27.59	4.0	0.00
Total Acres this Certificate							60.26	41.79	0.00
									0.00

 PRIMARY

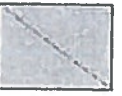 SUPPLEMENTAL


Received by OWRD
JUN 02 2020
Salem, OR


NEW LOCATION:

Certificate	48608	Priority	8/9/1976						
Township	Range	Mer	Sec	Q-Q	GLot	Well #	Primary Acres	Supplemental Acres	Primary cfs
27 S	16 E	W2	18	NE NE		7	17.74	10.31	0.00
Total Acres this Certificate							17.74	10.31	0.00

 PRIMARY

Certificate	48608	Priority	8/9/1976						
Township	Range	Mer	Sec	Q-Q	GLot	Well #	Primary Acres	Supplemental Acres	Primary cfs
27 S	16 E	W2	18	SE NE		8	17.74	10.31	0.00
Total Acres this Certificate							17.74	10.31	0.00

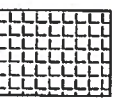 SUPPLEMENTAL

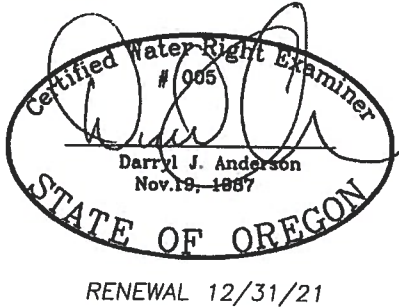

RENEWAL 12/31/21

NOTE:
PREPARATION OF THIS MAP IS FOR
IDENTIFYING WATER RIGHTS ONLY. IT
HAS NO INTENT TO PROVIDE
LOCATIONS OR DIMENSIONS OF
PROPERTY BOUNDARIES.

REVISION	BY
5/28/2020	RC

ANDERSON ENGINEERING
AND SURVEYING, INC.
P.O. BOX 28
LAKEVIEW, OREGON 97630
(541) 947-4407
FAX: 947-2321


FOR:
DANIEL & LEANNE MILES
81341 BUICK LANE
SILVER LAKE, OR 97638

MAP TO ACCOMPANY
TRANSFER APPLICATION
CERTIFICATE 48608

DATE:	04/15/20
SCALE:	1"=1320'
DWG. BY:	R.C.
JOB:	2019-083
FILE:	2019-083
SHEET:	1 OF 1

13457 -

WELL 4 LOCATED 2643.37'
WEST & 4012.32' NORTH OF
THE SOUTHEAST CORNER OF
SECTION 2

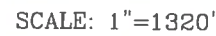

10 11
15 14

TL 3400 TL 3400 TL 3400 TL 3400

TL 800 TL 3501

WELL 5 LOCATED 1130' SOUTH & 1770' WEST OF THE NORTHEAST CORNER OF SECTION 14

TL 800 TL 3501

WELL 6 LOCATED 540' SOUTH & 2260' WEST OF THE NORTHEAST CORNER OF SECTION 14

TL 3501 TL 3501 TL 3500 TL 3500

3.79 0.9 11 12
14 13

2.98 TL 3400 31.31

4.5 4.0

L 3400 27.98 TL 3400 27.59

ARROW GAP ROAD

15 14
22 23

14 13
23 24

_____ SECTION LINE
 _____ 1/4 SECTION LINE
 - - - - - 1/16 SECTION LINE




A 3x3 grid of squares. Each square contains a unique pattern of black lines. The patterns are as follows:

- Top-left: A single vertical line on the left side.
- Top-middle: A single horizontal line on the top side.
- Top-right: A single diagonal line from the top-left to the bottom-right.
- Middle-left: A single diagonal line from the top-right to the bottom-left.
- Middle-middle: A single vertical line on the right side.
- Middle-right: A single horizontal line on the bottom side.
- Bottom-left: A single diagonal line from the top-left to the bottom-right.
- Bottom-middle: A single horizontal line on the top side.
- Bottom-right: A single vertical line on the left side.



PRIMARY

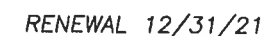


Salem, OR

REVISION	BY
5/28/2020	RC

FOR:
DANIEL & LEANNE MILES
81341 BUICK LANE
SILVER LAKE, OR
97638

DATE:	04/15/20
SCALE:	1"=1320'
DWG. BY:	R.C.
JOB:	2019-083
FILE:	2019-083
SHEET:	4 OF 4

SECTION 18, TOWNSHIP 27 SOUTH,
RANGE 16 EAST, W.M.

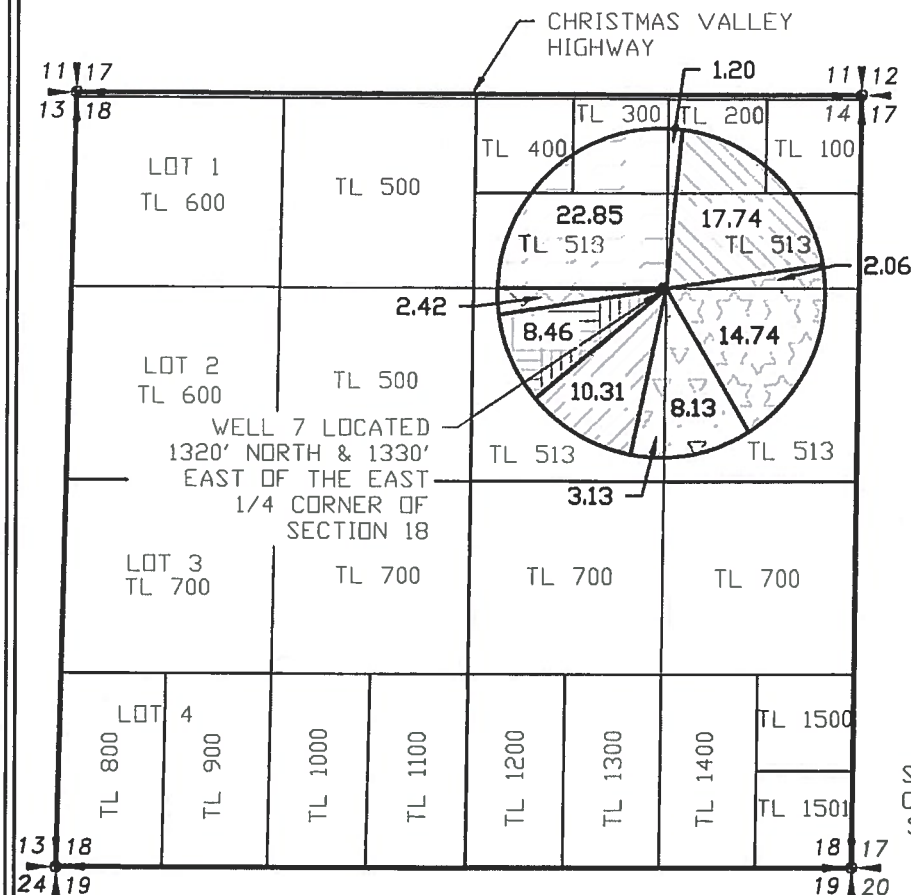

Certificate	Range	Mer	Sec	Q-Q	GLot	Well #	Acres	cfs
94357	16E	W3/4	18	SW NE	7	?	2.42	0.01
94357	16E	W3/4	18	SE NE	7	?	0.00	0.00
Total Acres this Certificate							2.42	0.01

Certificate	Range	Mer	Sec	Q-Q	GLot	Well #	Acres	cfs
94359	16E	W3/4	18	NE NE	7	?	1.5	0.02
94359	16E	W3/4	18	NW NE	7	?	22.85	0.26
Total Acres this Certificate							24.05	0.28

Certificate	Range	Mer	Sec	Q-Q	GLot	Well #	Acres	cfs
94361	16E	W3/4	18	SW NE	7	?	8.46	0.14
Total Acres this Certificate							8.46	0.14


Certificate	Range	Mer	Sec	Q-Q	GLot	Well #	Primary Acres	Primary cfs
94362	16E	W3/4	18	NE NE	7	?	7.00	0.03
94362	16E	W3/4	18	SE NE	7	?	14.74	0.18
Total Acres this Certificate							16.8	0.21

Certificate	Range	Mer	Sec	Q-Q	GLot	Well #	Acres	cfs
94365	16E	W3/4	18	SW NE	7	?	8.13	0.14
94365	16E	W3/4	18	SE NE	7	?	3.13	0.04
Total Acres this Certificate							11.26	0.18

Certificate	Range	Mer	Sec	Q-Q	GLot	Well #	Primary Acres	Primary cfs
49608	16E	W3/4	18	NE NE	7	?	17.74	0.22
Total Acres this Certificate							17.74	0.22


Certificate	Range	Mer	Sec	Q-Q	GLot	Well #	Acres	cfs
35750	16E	W3/4	18	SW NE	7	?	10.31	0.13
Total Acres this Certificate							10.31	0.13

SECTION 2, TOWNSHIP 27 SOUTH,
RANGE 15 EAST, W.M.

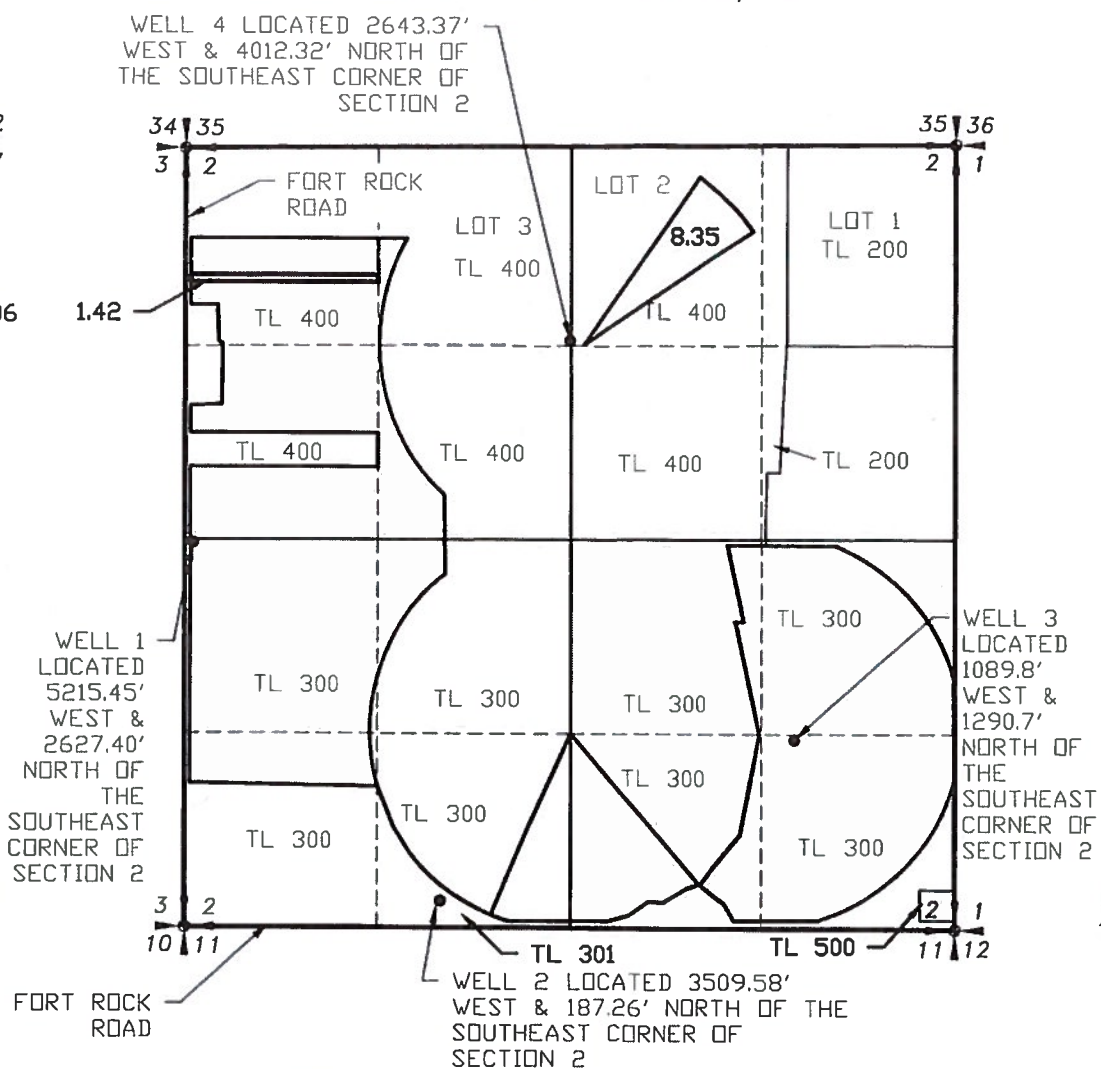


Certificate	Range	Mer	Sec	Q-Q	GLot	Well #	Supplemental Acres	Supplemental cfs
94362	16E	W3/4	18	SW NE	7	?	1.5	0.02
94362	16E	W3/4	18	NW NE	7	?	1.42	0.02
Total Acres this Certificate							1.42	0.02

SECTION 14, TOWNSHIP 27 SOUTH,
RANGE 15 EAST, W.M.

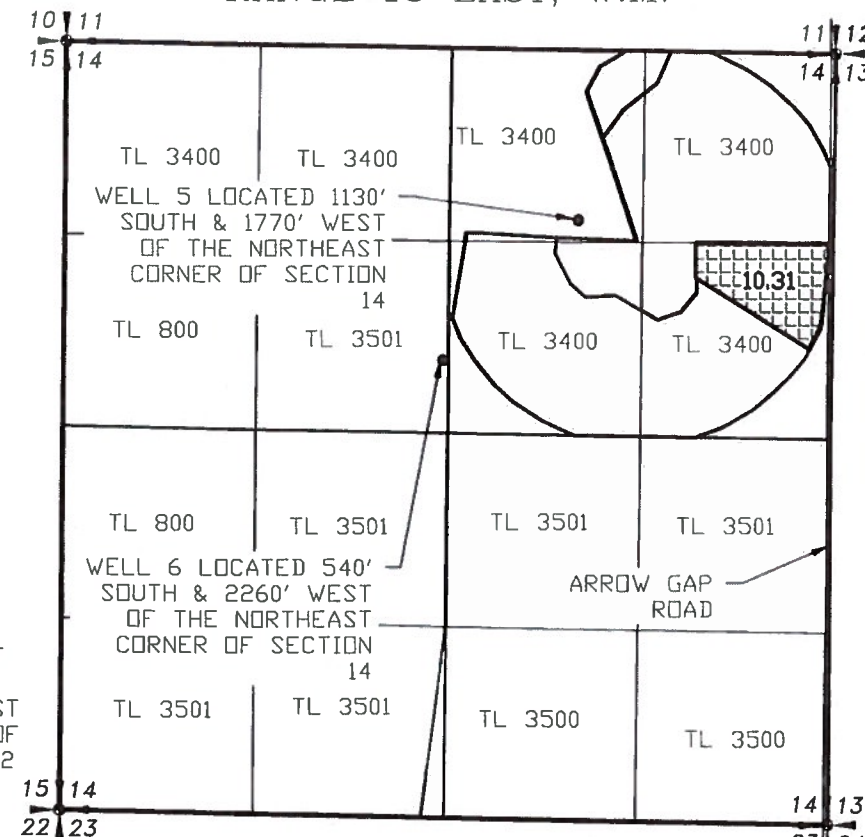

Certificate	Range	Mer	Sec	Q-Q	GLot	Well #	Supplemental Acres	Supplemental cfs
49608	16E	W3/4	18	SW NE	7	?	10.31	0.13
Total Acres this Certificate							10.31	0.13

LEGEND
 — SECTION LINE
 — 1/4 SECTION LINE
 - - - 1/16 SECTION LINE

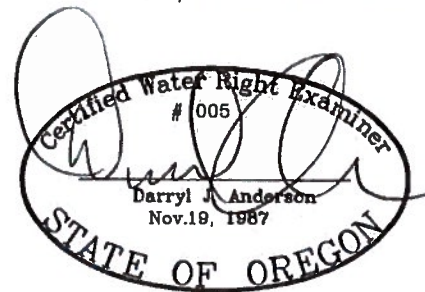

RENEWAL 12/31/21

Received by OWRD

JUN 02 2020

Salem, OR

SCALE: 1"=1320'

NOTE:
 PREPARATION OF THIS MAP IS FOR
 IDENTIFYING WATER RIGHTS ONLY. IT
 HAS NO INTENT TO PROVIDE
 LOCATIONS OR DIMENSIONS OF
 PROPERTY BOUNDARIES.

REVISION	BY
5/28/2020	RC

**ANDERSON ENGINEERING
AND SURVEYING, INC.**
 P.O. BOX 28
 LAKEVIEW, OREGON 97630
 (541) 947-4407
 FAX: 947-2321


FOR:
DANIEL & LEANNE MILES
 81341 BUICK LANE
 SILVER LAKE, OR 97638

**MAP TO ACCOMPANY
TRANSFER APPLICATION
RESULTING LOCATIONS**

DATE:	04/15/20
SCALE:	1"=1320'
DWG. BY:	R.C.
JOB:	2019-083
FILE:	2019-083
SHEET:	3 OF 4

SECTION 2, TOWNSHIP 27 SOUTH,
RANGE 15 EAST, W.M.

WELL 4 LOCATED 2643.37'
WEST & 4012.32' NORTH OF
THE SOUTHEAST CORNER OF
SECTION 2

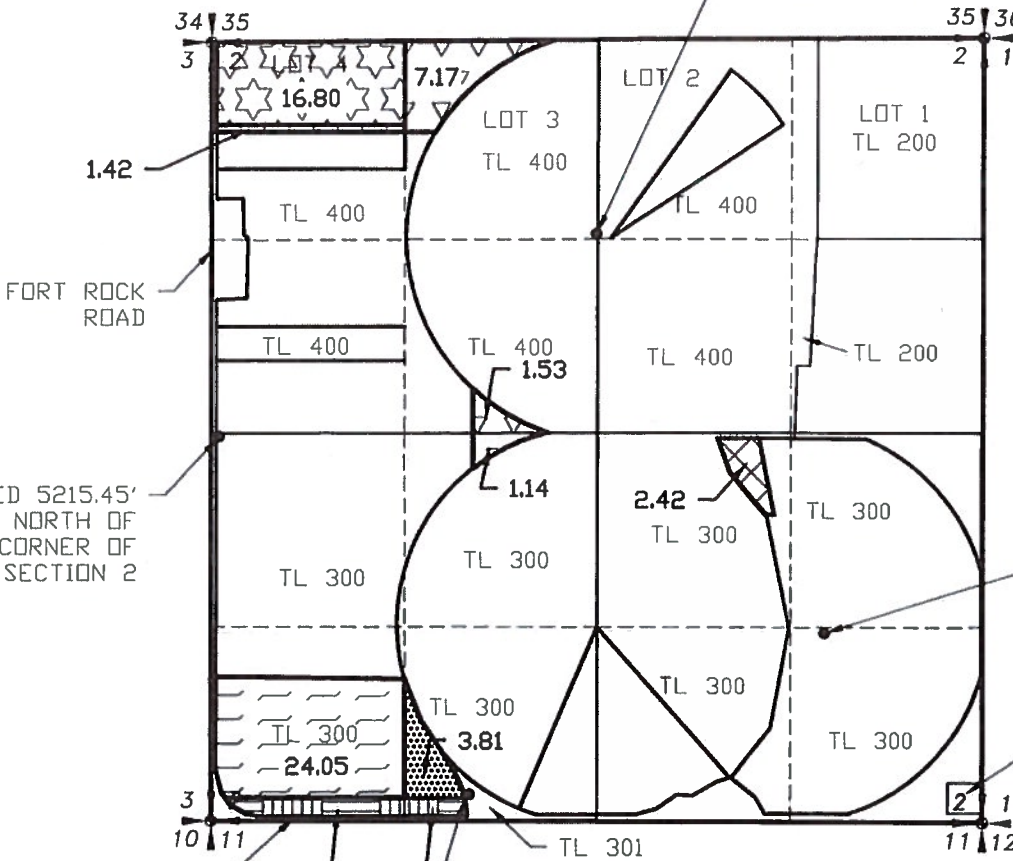

SCALE: 1"=1320'

- LEGEND**
- SECTION LINE
 - 1/4 SECTION LINE
 - 1/16 SECTION LINE

Certificate	94357	Priority	1/5/1950
Township	27 S	Range	15 E
Mer	W.M.	Sec	2
Q-Q	NW-SE	GLot	1
Well #	1	Acres	2.42
cfs	0.030		
Total Acres this Certificate		2.42	0.030

Certificate	94399	Priority	2/14/1974
Township	27 S	Range	15 E
Mer	W.M.	Sec	2
Q-Q	SW-SW	GLot	1
Well #	1	Acres	24.05
cfs	0.31		
Total Acres this Certificate		24.05	0.31

Certificate	94361	Priority	1/17/1955
Township	27 S	Range	15 E
Mer	W.M.	Sec	2
Q-Q	SW-SW	GLot	1
Well #	1	Acres	3.40
cfs	0.04		
Total Acres this Certificate		3.40	0.04


WELL 1
WELL 2

Certificate	94362	Priority	4/10/1956
Township	27 S	Range	15 E
Mer	W.M.	Sec	2
Q-Q	NW-NW	GLot	4
Well #	1	Acres	16.8
Supplemental	1.42	Acres	0.21
Primary	0.21	Acres	0.02
Total Acres this Certificate		16.8	0.23

Certificate	94365	Priority	7/6/1959
Township	27 S	Range	15 E
Mer	W.M.	Sec	2
Q-Q	NE-NW	GLot	1
Well #	1	Acres	7.1
Supplemental	1.4	Acres	0.05
Primary	1.5	Acres	0.02
Total Acres this Certificate		11.26	0.13

- PRIMARY
- SUPPLEMENTAL
- PRIMARY
- PRIMARY


SECTION 14, TOWNSHIP 27 SOUTH,
RANGE 15 EAST, W.M.

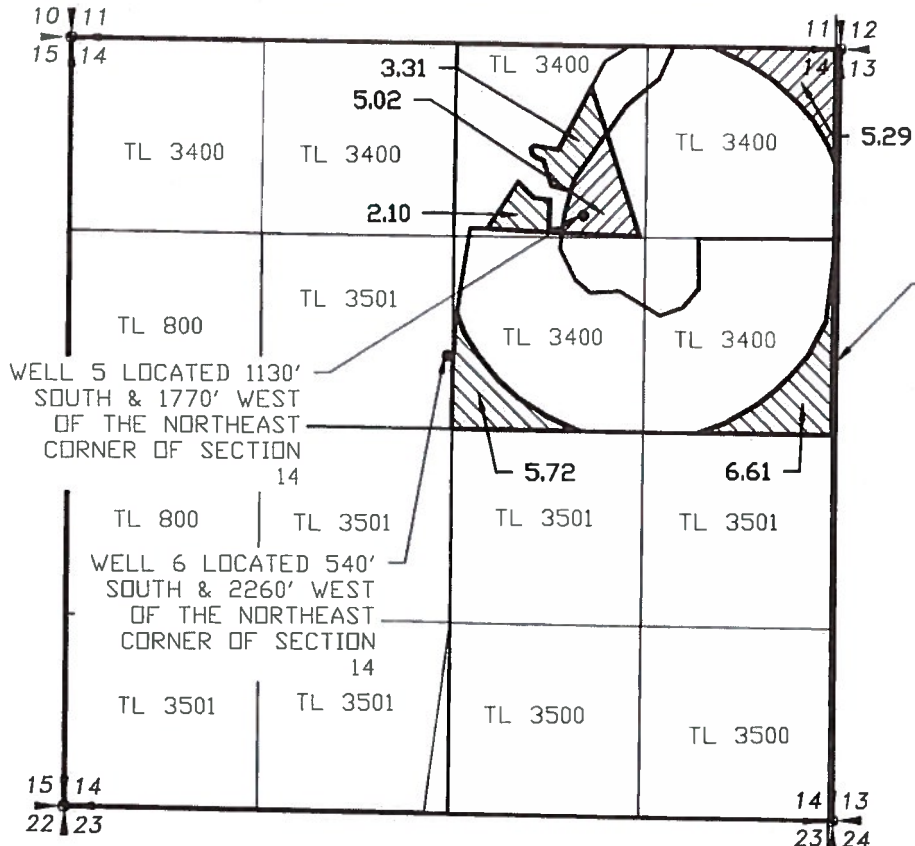

Certificate	48608	Priority	8/9/1976
Township	27 S	Range	15 E
Mer	W.M.	Sec	14
Q-Q	NE-NE	GLot	6
Well #	6	Acres	5.43
Supplemental	0.22	Acres	0.02
Primary	0.02	Acres	0.02
Total Acres this Certificate		17.74	0.33

Certificate	35750	Priority	11/6/1958
Township	27 S	Range	15 E
Mer	W.M.	Sec	14
Q-Q	NE-NE	GLot	6
Well #	6	Acres	5.07
Supplemental	0.02	Acres	0.13
Total Acres this Certificate		10.31	0.13

- PRIMARY
- SUPPLEMENTAL

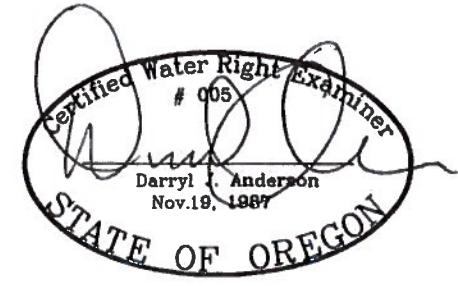

RENEWAL 12/31/21

Received by OWRD
JUN 02 2020
Salem, OR

NOTE:
PREPARATION OF THIS MAP IS FOR
IDENTIFYING WATER RIGHTS ONLY. IT
HAS NO INTENT TO PROVIDE
LOCATIONS OR DIMENSIONS OF
PROPERTY BOUNDARIES.

REVISION
5/28/2020
BY
RC


ANDERSON ENGINEERING
AND SURVEYING, INC.
P.O. BOX 28
LAKEVIEW, OREGON 97630
(541) 947-4407
FAX: 947-2321

FOR:
DANIEL & LEANNE MILES
81341 BUCK LANE
SILVER LAKE, OR 97638


MAP TO ACCOMPANY
TRANSFER APPLICATION
AREAS TO TRANSFER

DATE: 04/15/20
SCALE: 1"=1320'
DWG. BY: R.C.
JOB: 2019-083
FILE: 2019-083
SHEET: 2 OF 4

SECTION 2, TOWNSHIP 27 SOUTH,
RANGE 15 EAST, W.M.

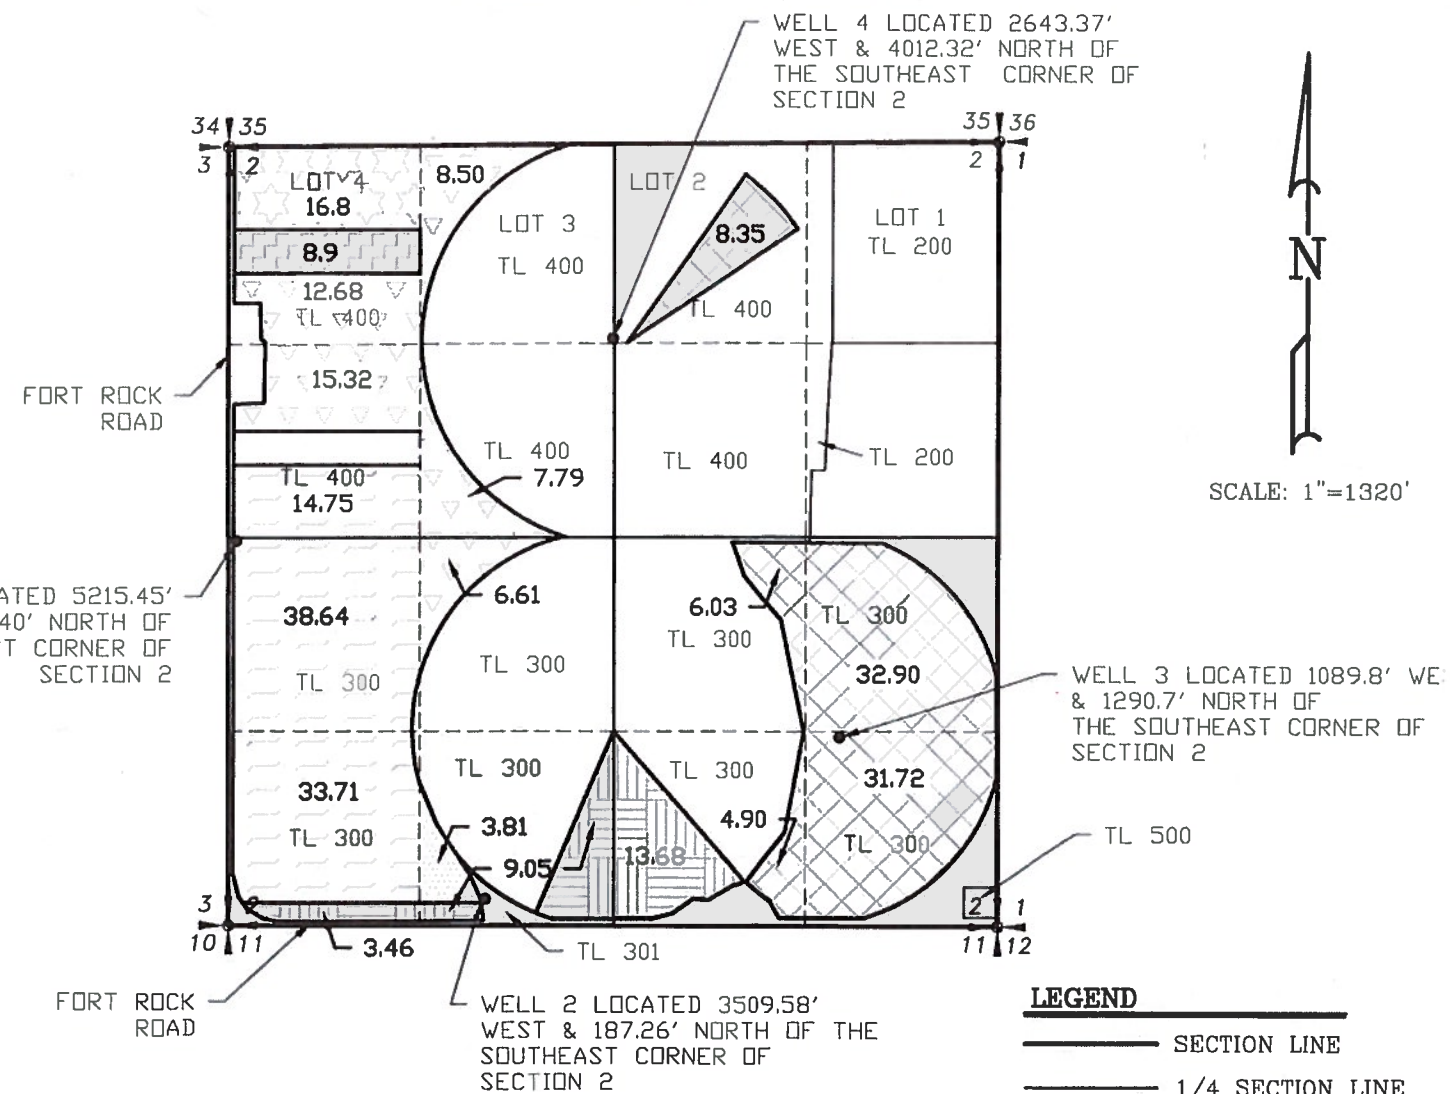

SECTION 14, TOWNSHIP 27 SOUTH,
RANGE 15 EAST, W.M.

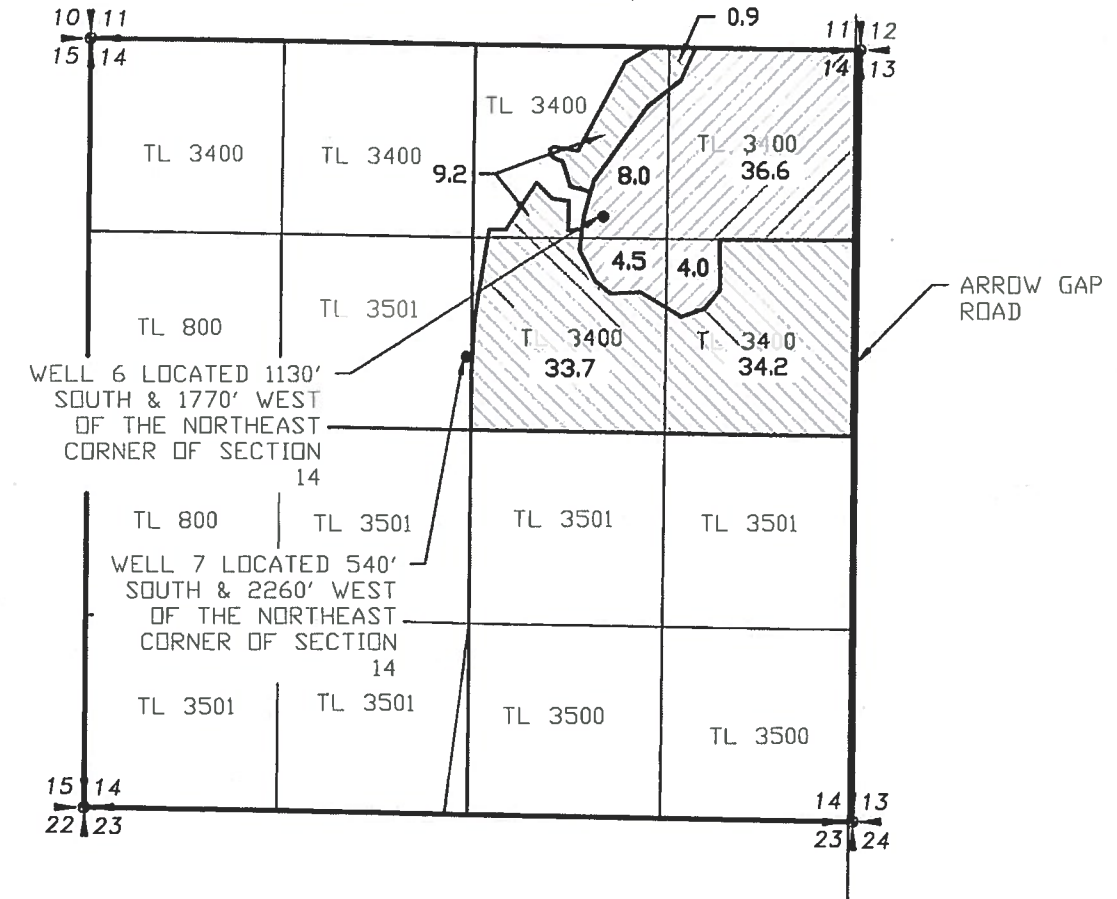

Certificate		94357			Priority		1/5/1950		
Township	Range	Mer	Sec	Q	Q	GLS	Well #	Acres	cfs
2 nd S	15 E	W 1/2	2	NW	NE	2	2	2.13	0.10
2 nd S	15 E	W 1/2	2	NE	SE	3	3	32.8	0.21
2 nd S	15 E	W 1/2	2	NW	SE	3	3	60.9	0.27
2 nd S	15 E	W 1/2	2	NW	SE	3	3	2.6	0.05
2 nd S	15 E	W 1/2	2	SE	SE	3	3	31.2	0.19
Total Acres this Certificate								83.9	1.04

Certificate		94359		Priority		Z/14/1974			
Township	Range	Mer	Sec	Q-Q	Glac	Well #	Acres	cft	
27 S	15 E	W.M.	2	SW NW		1	14.7	9.18	
27 S	15 E	W.M.	2	NW SW		1	18.64	0.4	
27 S	15 E	W.M.	2	SW SW		1	33.7	0.1	
Total Acres das Certificate								87.1	1.08

Certificate		93361				Priority		1/17/1955		
Township	Range	Mer	Sec	Q-Q	GLot	Well #	Acres	cft		
27 S	14 E	W 1/2		SW SW	2		3.46	0.0		
27 S	14 E	W 1/2		SE SW	2		0.05	0.1		
27 S	14 E	W 1/2		SE SW	1		3.81	0.6		
27 S	14 E	W 1/2		SW SE	2		13.69	6.1		
Total Acres this Certificate							30	6.3		

Certificate	94362				Priority	4/10/1956				
Township	Range	Mer	Sec	Q-Q	GLot	Well #	Primary Acres	Supplemental Acres	Primary cfs	Supplemental cfs
27 S	15 E	W 1/2	2	NW NW	4	1	16.9	8.9	0.21	0.1
Total Acres this Certificate							16.9	8.9	0.21	0.1
									Total cfs	0.3

Certificate		94365		Priority		2/6/1959			
Township	Range	Mer	Sec	Q-Q	GLor	Wall #	Act	efs	
25 S	15 E	W 1/2	2	NE NW	1	1	8	0.11	
25 S	15 E	W 1/2	2	NW NW	1	1	1.58	0.11	
27 S	14 E	W 1/2	2	SW NW	1	1	15.15	0.15	
27 S	15 E	W 1/2	2	SE NW	1	1	7.6	0.1	
27 S	1 F	W 1/2	2	NE SW	1	1	6.61	0.08	
Total Acres Under Certificate							59.5	0.75	

Certificate	48608			Priority	8/9/1976						
Township	Range	Mer	Sec	Q-Q	Glci	Well #	Primary Acres	Supplemental Acres	Primary cfs	Supplemental cfs	
27 S	15 E	W 1/4	14	NE NE		6	0.4	0	0	0	
27 S	15 E	W 1/4	14	NW NE		6	0.2	0	0	0	
27 S	15 E	W 1/4	14	SW NE		6	33.7	4	0.4	0	
27 S	15 E	W 1/4	14	SE SE		6	34.2	4	0.4	0	
Total Acres this Certificate							79	53.1	0.98	0.8	
									Total cfs		1.4


Certificate		35750		Priority		11/6/1958		
Township	Range	Mer	Sec	Q-Q	Color	Well #	Acres	chs
27 S	1 E	WM	14	NE				
27 S	15 N	WM	14	NW NE				
27 S	15 E	WM	14	SW NE				
27 S	1 E	WM	14	EE				
Total Acres this Certificate							53.1	

PRIMARY

SUPPLEMENTAL

PRIMARY

PRIMARY

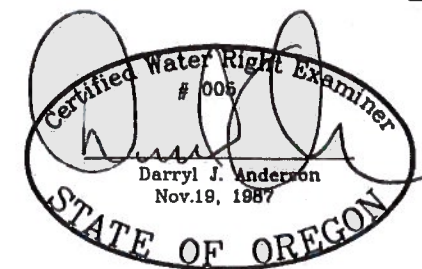

RENEWAL 12/31/21

Received by OWRD

JUN 02 2020

Salem, OR

NOTE: **Salem, OR**
PREPARATION OF THIS MAP IS FOR
IDENTIFYING WATER RIGHTS ONLY. IT
HAS NO INTENT TO PROVIDE
LOCATIONS OR DIMENSIONS OF
PROPERTY BOUNDARIES.

REVISION	BY
5/28/2020	RC



**ANDERSON ENGINEERING
AND SURVEYING, INC.**
P.O. BOX 28
LAKEVIEW, OREGON
97630
(541) 947-4407
FAX: 947-2321

**FOR:
DANIEL & LEANNE MILES
81941 BUICK LANE
SILVER LAKE, OR
97638**

**MAP TO ACCOMPANY
TRANSFER APPLICATION
ORIGINAL CERTIFICATE LAYOUTS**

DATE:	04/15/20
SCALE:	1"=1320'
DWG. BY:	R.C.
JOB:	2019-083
FILE:	2019-083
SHEET:	1 OF 4

94357																								
Township	Range	Sec	Q-Q	Taxlot	GLot	Acres	Use	POA Well	Priority	Proposed Change	Township	Range	Sec	Q-Q	Taxlot	GLot	Acres	Use	POA Well	Priority				
27	S	15	E	2	NW SE	300		2.42	Irrigation	3	1/5/1950	POD/POU	27	S	16	E	18	SW NE	513		2.42	Irrigation	7	1/5/1950
						2.42																2.42		

94359																									
Township	Range	Sec	Q-Q	Taxlot	GLot	Acres	Use	POA Well	Priority	Proposed Change	Township	Range	Sec	Q-Q	Taxlot	GLot	Acres	Use	POA Well	Priority					
27	S	15	E	2	SW SW	300		24.05	Irrigation	1	2/14/1974	POD/POU	27	S	16	E	18	NE NE	200, 513		1.2	Irrigation	7	2/14/1974	
													27	S	16	E	18	NW NE	300, 400, 513			22.85	Irrigation	7	2/14/1974
						24.05																24.05			

94361																										
Township	Range	Sec	Q-Q		Taxlot	GLot	Acres	Use	POA Well	Priority	Proposed Change	Township	Range	Sec	Q-Q		Taxlot	GLot	Acres	Use	POA Well	Priority				
27	S	15	E	2	SW	SW	300		3.46	Irrigation	2	1/17/1955	POD/POU	27	S	16	E	18	SW	NE	513		8.46	Irrigation	7	1/17/1955
27	S	15	E	2	SE	SW	300		1.19	Irrigation	2	1/17/1955	POD/POU													
27	S	15	E	2	SE	SW	300		3.81	Irrigation	1	1/17/1955	POD/POU													
						8.46																	8.46			

94362																								
Township	Range	Sec	Q-Q	Taxlot	GLot	Primary Acres	Use	POA Well	Priority	Proposed Change	Township	Range	Sec	Q-Q	Taxlot	GLot	Primary Acres	Use	POA Well	Priority				
27	S	15	E	2	NW NW	400	4	16.8	Primary Irrigation		4/10/1956	POD/POU	27	S	16	E	18	NW NE	513		2.06	Primary Irrigation	7	4/10/1956
													27	S	16	E	18	SE NE	513		14.74	Primary Irrigation	7	4/10/1956
						16.8																16.8		

94362																								
Township	Range	Sec	Q-Q	Taxlot	GLot	Supplemental Acres	Use	POA Well	Priority	Proposed Change	Township	Range	Sec	Q-Q	Taxlot	GLot	Supplemental Acres	Use	POA Well	Priority				
27	S	15	E	2	NW NW	400	4	1.42	Supplemental Irrigation		4/10/1956	POU	27	S	15	E	2	NW NW	400	4	1.42	Supplemental Irrigation	1	4/10/1956
						1.42																1.42		

94365																										
Township	Range	Sec	Q-Q		Taxlot	GLot	Acres	Use	POA Well	Priority	Proposed Change	Township	Range	Sec	Q-Q		Taxlot	GLot	Acres	Use	POA Well	Priority				
27	S	15	E	2	NE NW	400	3	7.17	Irrigation	1	2/6/1959	POD/POU	27	S	16	E	18	SW NE	513		3.13	Irrigation	7	2/6/1959		
27	S	15	E	2	NW NW	400	4	1.42	Irrigation	1	2/6/1959	POD/POU	27	S	16	E	18	SE NE	513		8.13	Irrigation	7	2/6/1959		
27	S	15	E	2	SE NW	400		1.53	Irrigation	1	2/6/1959	POD/POU														
27	S	15	E	2	NE SW	300		1.14	Irrigation	1	2/6/1959	POD/POU														
						11.26																	11.26			


35750																										
Township	Range	Sec	Q-Q		Taxlot	GLot	Acres	Use	POA Well	Priority	Proposed Change	Township	Range	Sec	Q-Q		Taxlot	GLot	Acres	Use	POA Well	Priority				
27	S	15	E	14	NE	NE	3400		5.29	Irrigation	5	11/6/1958	POD/POU	27	S	16	E	18	SW	NE	513		10.31	Irrigation	7	11/6/1958
27	S	15	E	14	NW	NE	3400		5.02	Irrigation	5	11/6/1958	POD/POU													
							10.31																10.31			

48606																										
Township	Range	Sec	Q-Q	Taxlot	GLot	Primary Acres	Use	POA Well	Priority	Proposed Change	Township	Range	Sec	Q-Q	Taxlot	GLot	Acres	Primary Acres	POA Well	Priority						
27	S	15	E	14	NW	NE	3400		5.41	Primary Irrigation	6	8/9/1976	POD/POU	27	S	16	E	18	NE	NE	100, 200, 513		17.74	Primary Irrigation	7	8/9/1976
27	S	15	E	14	SW	NE	3400		5.72	Primary Irrigation	6	8/9/1976	POD/POU													
27	S	15	E	14	SE	NE	3400		6.61	Primary Irrigation	6	8/9/1976	POD/POU													
						17.74																17.74				

48606																										
Township	Range	Sec	Q-Q		Taxlot	GLot	Supplemental Acres	Use	POA Well	Priority	Proposed Change	Township	Range	Sec	Q-Q		Taxlot	GLot	Supplemental Acres	Use	POA Well	Priority				
27	S	15	E	14	NE	NE	3400		5.29	Supplemental Irrigation	6	8/9/1976	POU	27	S	15	E	14	SE	NE	3400		10.31	Supplemental Irrigation	6	8/9/1976
27	S	15	E	14	NW	NE	3400		5.02	Supplemental Irrigation	6	8/9/1976	POU													
							10.31																10.31			

RECEIVED
MAY 26 2020
OWRD

WELL 4 LOCATED 2643.37'
WEST & 4012.32' NORTH OF
THE SOUTHEAST CORNER OF
SECTION 2

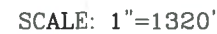

10 11
15 14

TL 3400 TL 3400 TL 3400 TL 3400

3.79 0.9 11 12
14 13

2.98 31.31

TL 800 TL 3501

4.5 4.0

27.98 27.59

ARROW GAP ROAD

WELL 5 LOCATED 1130' SOUTH & 1770' WEST OF THE NORTHEAST CORNER OF SECTION 14

TL 800 TL 3501

WELL 6 LOCATED 540' SOUTH & 2260' WEST OF THE NORTHEAST CORNER OF SECTION 14

TL 3501 TL 3501 TL 3500 TL 3500

15 14
22 23

14 13
23 24

 SECTION LINE
 1/4 SECTION LINE
 1/16 SECTION LINE



PRIMARY

SUPPLEMENTAL

OWRD




DATE:	04/15/20
SCALE:	1"=1320'
DWG. BY:	R.C.
JOB:	2019-083
FILE:	2019-083
SHEET:	4 OF 4

**FOR:
DANIEL & LEANNE MILES
81341 BUICK LANE
SILVER LAKE, OR
97638**

**MAP TO ACCOMPANY
TRANSFER APPLICATION
AREAS TO REMAIN**

SECTION 18, TOWNSHIP 27 SOUTH,
RANGE 16 EAST, W.M.

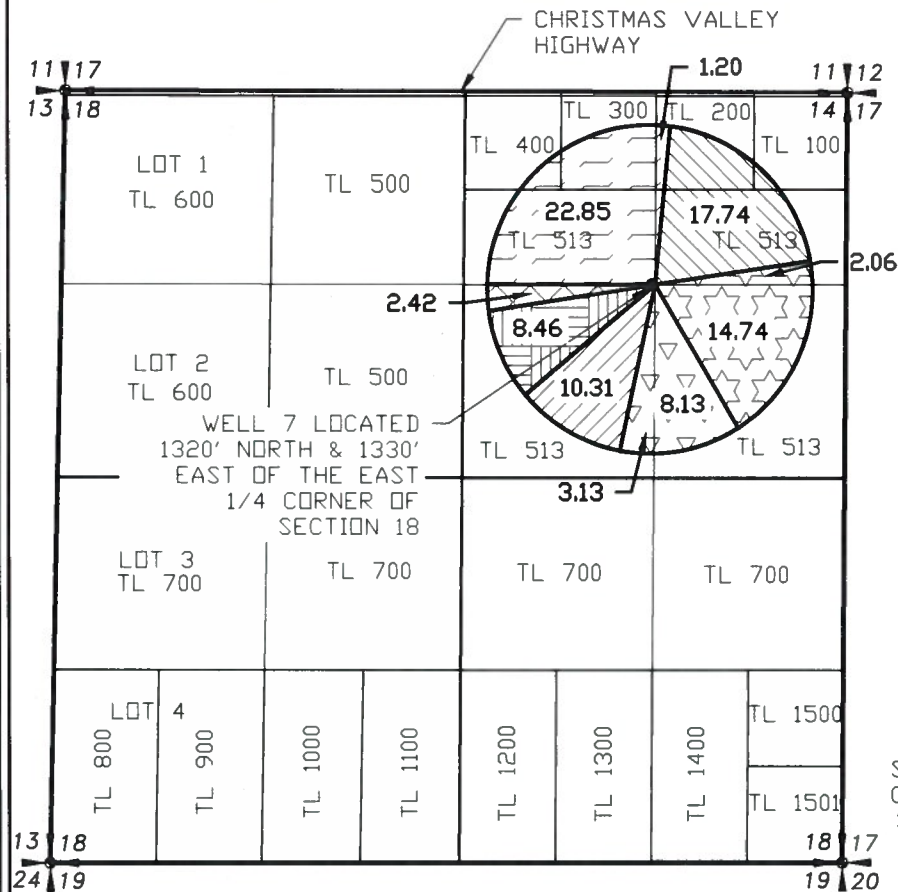

Certificate	Range	Mer	Sec	Q-Q	GLot	Well #	Acres	cfs
94357	16 E	W.M.	18	SW NE	7	2.42	0.03	
94357	16 E	W.M.	18	SE NE	7	0	0.00	
Total Acres this Certificate							2.42	0.03

Certificate	Range	Mer	Sec	Q-Q	GLot	Well #	Acres	cfs
94359	16 E	W.M.	18	NE NE	7	1.2	0.02	
94359	16 E	W.M.	18	NW NE	7	22.85	0.29	
Total Acres this Certificate							24.05	0.30

Certificate	Range	Mer	Sec	Q-Q	GLot	Well #	Acres	cfs
94361	16 E	W.M.	18	SW NE	7	8.46	0.11	
Total Acres this Certificate							8.46	0.11


Certificate	Range	Mer	Sec	Q-Q	GLot	Well #	Primary Acres	Primary cfs
94362	16 E	W.M.	18	NE NE	7	2.06	0.03	
94362	16 E	W.M.	18	SE NE	7	14.74	0.18	
Total Acres this Certificate							16.8	0.21

Certificate	Range	Mer	Sec	Q-Q	GLot	Well #	Acres	cfs
94365	16 E	W.M.	18	SW NE	7	8.13	0.10	
94365	16 E	W.M.	18	SE NE	7	3.13	0.04	
Total Acres this Certificate							11.26	0.14

Certificate	Range	Mer	Sec	Q-Q	GLot	Well #	Primary Acres	Primary cfs
48606	16 E	W.M.	18	NE NE	7	17.74	0.22	
Total Acres this Certificate							17.74	0.22


Certificate	Range	Mer	Sec	Q-Q	GLot	Well #	Acres	cfs
35750	16 E	W.M.	18	SW NE	7	10.31	0.13	
Total Acres this Certificate							10.31	0.13

SECTION 2, TOWNSHIP 27 SOUTH,
RANGE 15 EAST, W.M.

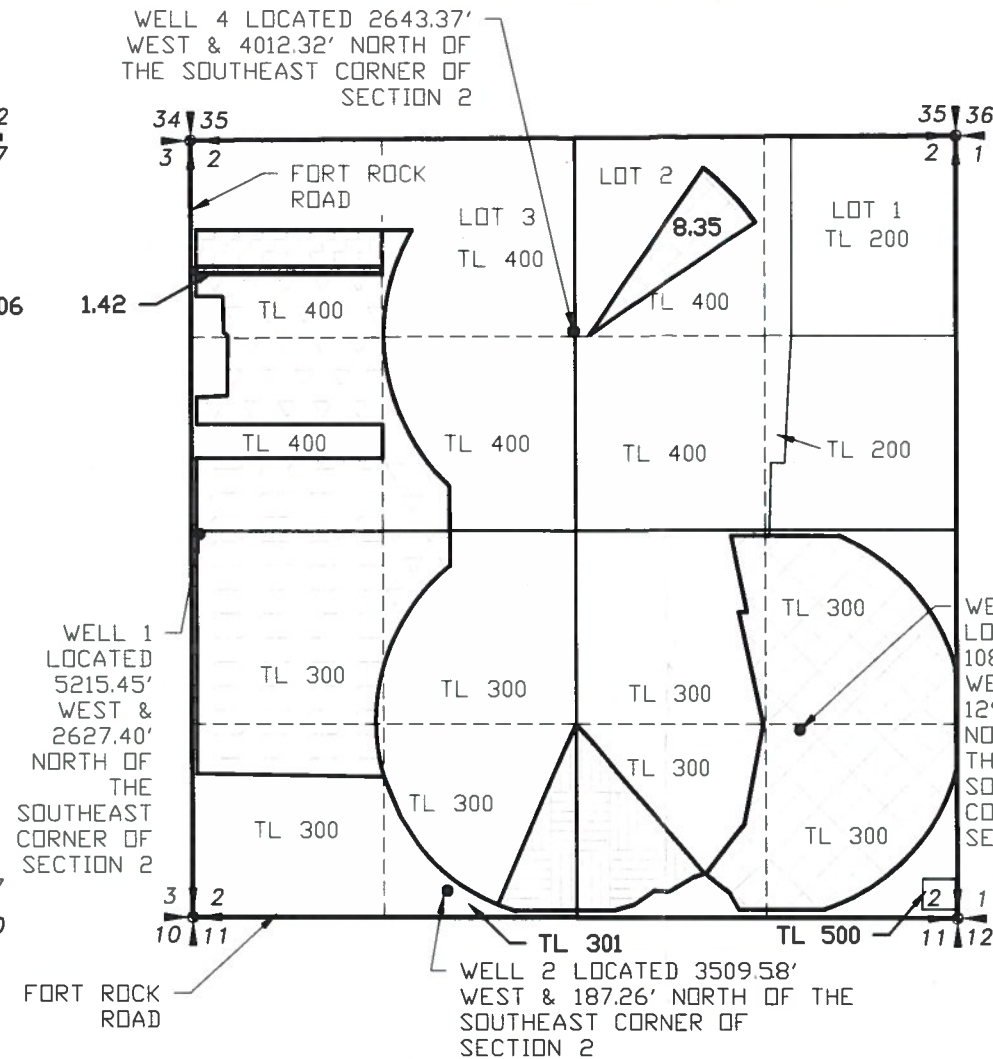

Certificate	Range	Mer	Sec	Q-Q	GLot	Well #	Supplemental Acres	Supplemental cfs
94362	16 E	W.M.	18	NW NW	4	1	1.42	0.02
Total Acres this Certificate							1.42	0.02

SECTION 14, TOWNSHIP 27 SOUTH,
RANGE 15 EAST, W.M.

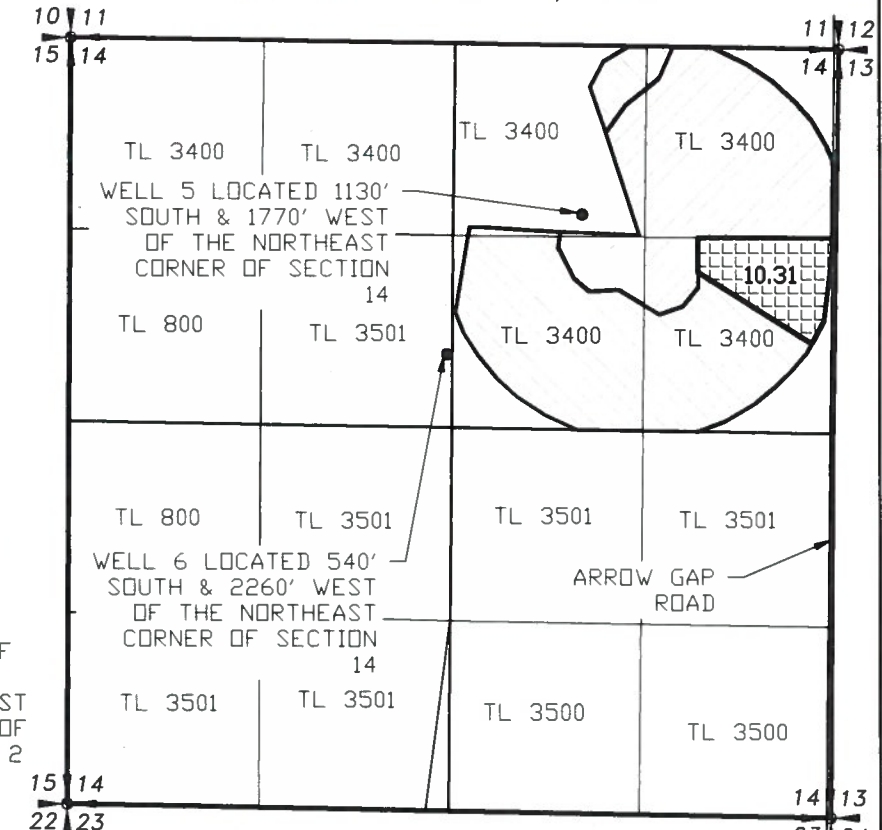


Certificate	Range	Mer	Sec	Q-Q	GLot	Well #	Supplemental Acres	Supplemental cfs
48606	15 E	W.M.	14	SE NE	6	10.31	0.13	
Total Acres this Certificate							10.31	0.13

LEGEND

— SECTION LINE

— 1/4 SECTION LINE

--- 1/16 SECTION LINE

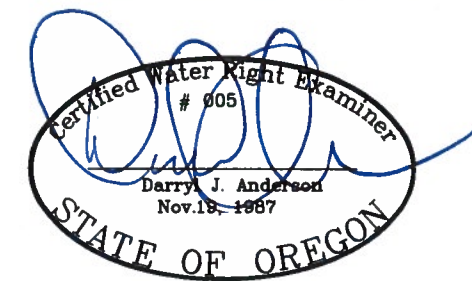

RENEWAL 12/31/21

SCALE: 1"=1320'

NOTE:
PREPARATION OF THIS MAP IS FOR
IDENTIFYING WATER RIGHTS ONLY. IT
HAS NO INTENT TO PROVIDE
LOCATIONS OR DIMENSIONS OF
PROPERTY BOUNDARIES.

REVISION	BY

**ANDERSON ENGINEERING
AND SURVEYING, INC.**
P.O. BOX 28
LAKEVIEW, OREGON 97630
(541) 947-4407
FAX: 947-2321


FOR:
DANIEL & LEANNE MILES
81341 BUICK LANE
SILVER LAKE, OR 97638

**MAP TO ACCOMPANY
TRANSFER APPLICATION
RESULTING LOCATIONS**

DATE:	04/15/20
SCALE:	1"=1320'
DWG. BY:	R.C.
JOB:	2019-083
FILE:	2019-083
SHEET:	3 OF 4

18457

SECTION 2, TOWNSHIP 27 SOUTH,
RANGE 15 EAST, W.M.

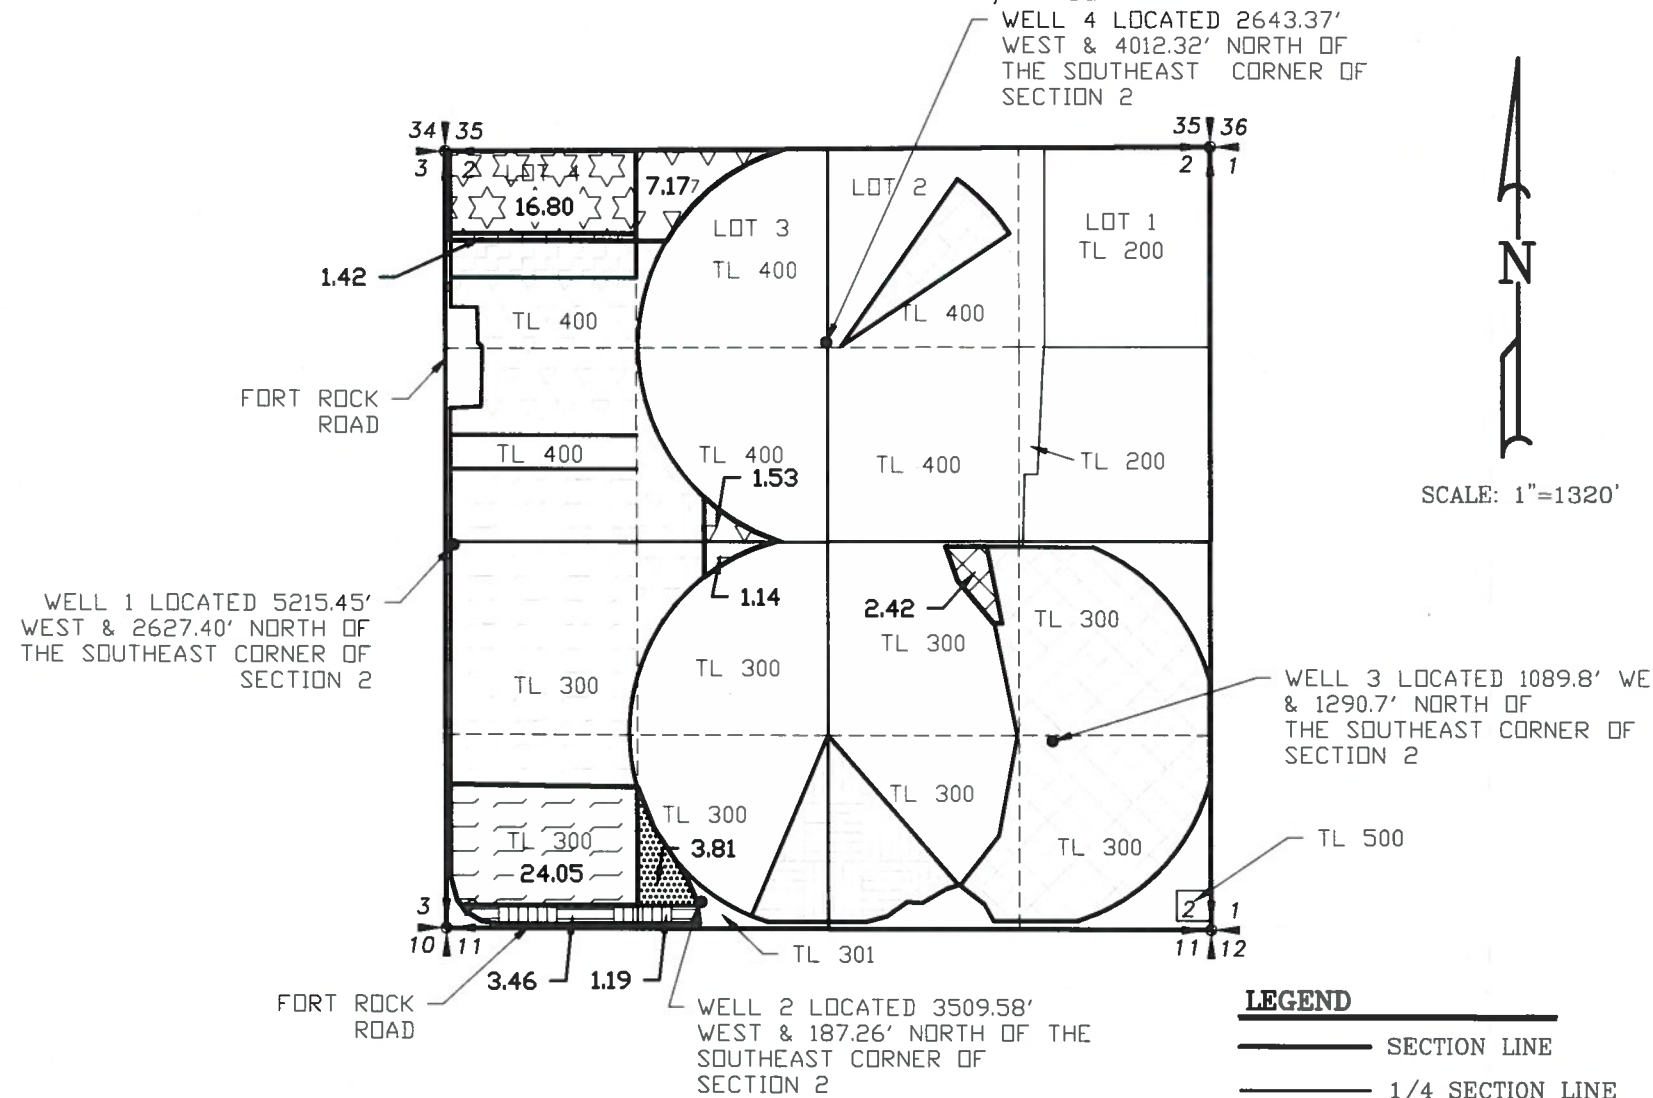

Certificate	94357	Priority	1/5/1950
Township	Range	Mer	Sec
27 S	15 E	WM	2 NW SE
Total Acres this Certificate		2.42	0.030


Certificate	94359	Priority	2/14/1974
Township	Range	Mer	Sec
27 S	15 E	WM	2 SW SW
Total Acres this Certificate		24.05	0.30

Certificate	94361	Priority	1/17/1955
Township	Range	Mer	Sec
27 S	15 E	WM	2 SW SW
27 S	15 E	WM	2 SESW
27 S	15 E	WM	2 SESW
Total Acres this Certificate		8.46	0.11

Certificate	94362	Priority	4/10/1956
Township	Range	Mer	Sec
27 S	15 E	WM	2 NW NW
Total Acres this Certificate		16.8	1.42


Certificate	94365	Priority	2/6/1959
Township	Range	Mer	Sec
27 S	15 E	WM	2 NENW
27 S	15 E	WM	2 NW NW
27 S	15 E	WM	2 SENW
27 S	15 E	WM	2 NESW
Total Acres this Certificate		11.26	0.14

SECTION 14, TOWNSHIP 27 SOUTH,
RANGE 15 EAST, W.M.

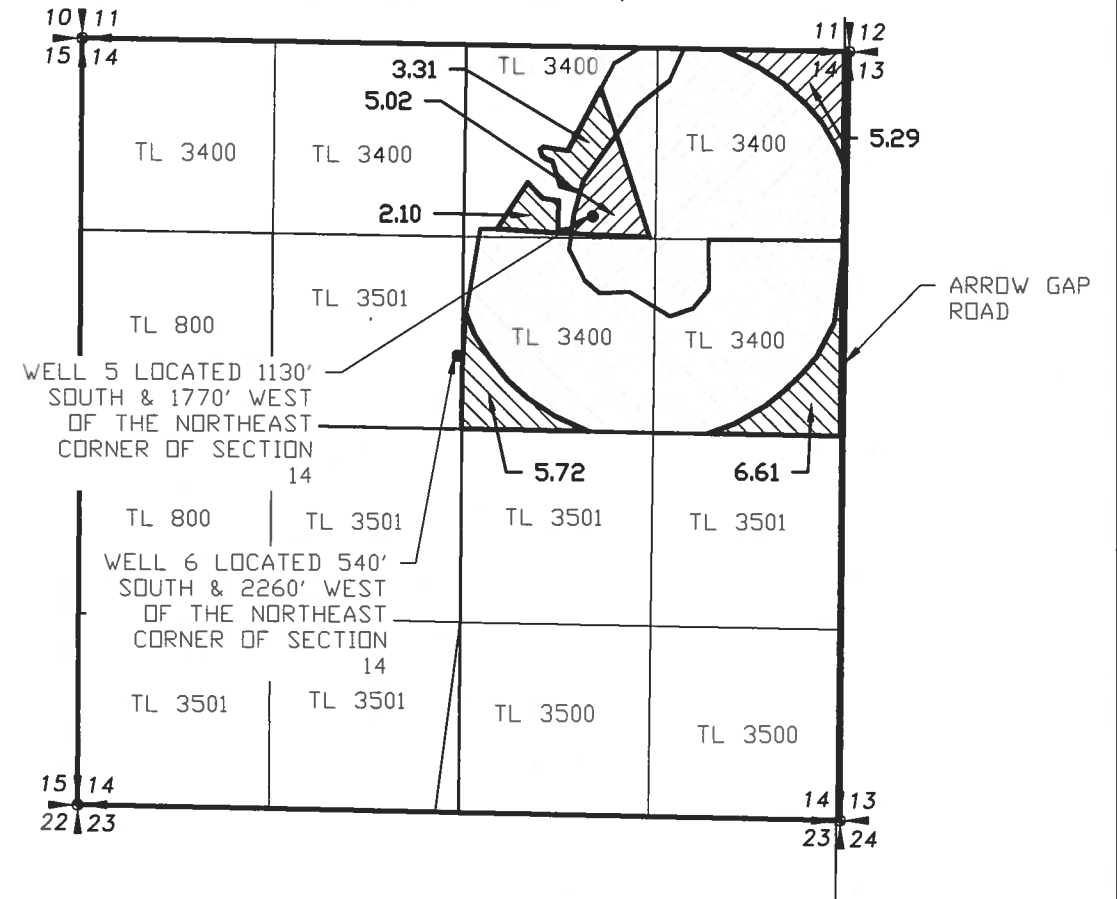

Certificate	48806	Priority	8/9/1976
Township	Range	Mer	Sec
27 S	15 E	WM	14 NE NE
27 S	15 E	WM	14 NW NE
27 S	15 E	WM	14 SW NE
27 S	15 E	WM	14 SE NE
Total Acres this Certificate		17.74	10.31

Certificate	35750	Priority	11/6/1958
Township	Range	Mer	Sec
27 S	15 E	WM	14 NENE
27 S	15 E	WM	14 NW NE
Total Acres this Certificate		10.31	0.13

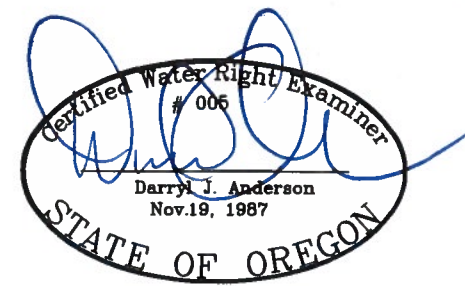

RENEWAL 12/31/21

NOTE:
PREPARATION OF THIS MAP IS FOR IDENTIFYING WATER RIGHTS ONLY. IT HAS NO INTENT TO PROVIDE LOCATIONS OR DIMENSIONS OF PROPERTY BOUNDARIES.

REVISION	BY


ANDERSON ENGINEERING
AND SURVEYING, INC.
P.O. BOX 28
LAKEVIEW, OREGON 97630
(541) 947-4407
FAX: 947-2321

FOR:
DANIEL & LEANNE MILES
81341 BUICK LANE
SILVER LAKE, OR 97638

MAP TO ACCOMPANY
TRANSFER APPLICATION
AREAS TO TRANSFER

DATE:	04/15/20
SCALE:	1"=1320'
DWG. BY:	R.C.
JOB:	2019-083
FILE:	2019-083
SHEET:	2 OF 4

SECTION 2, TOWNSHIP 27 SOUTH,
RANGE 15 EAST, W.M.

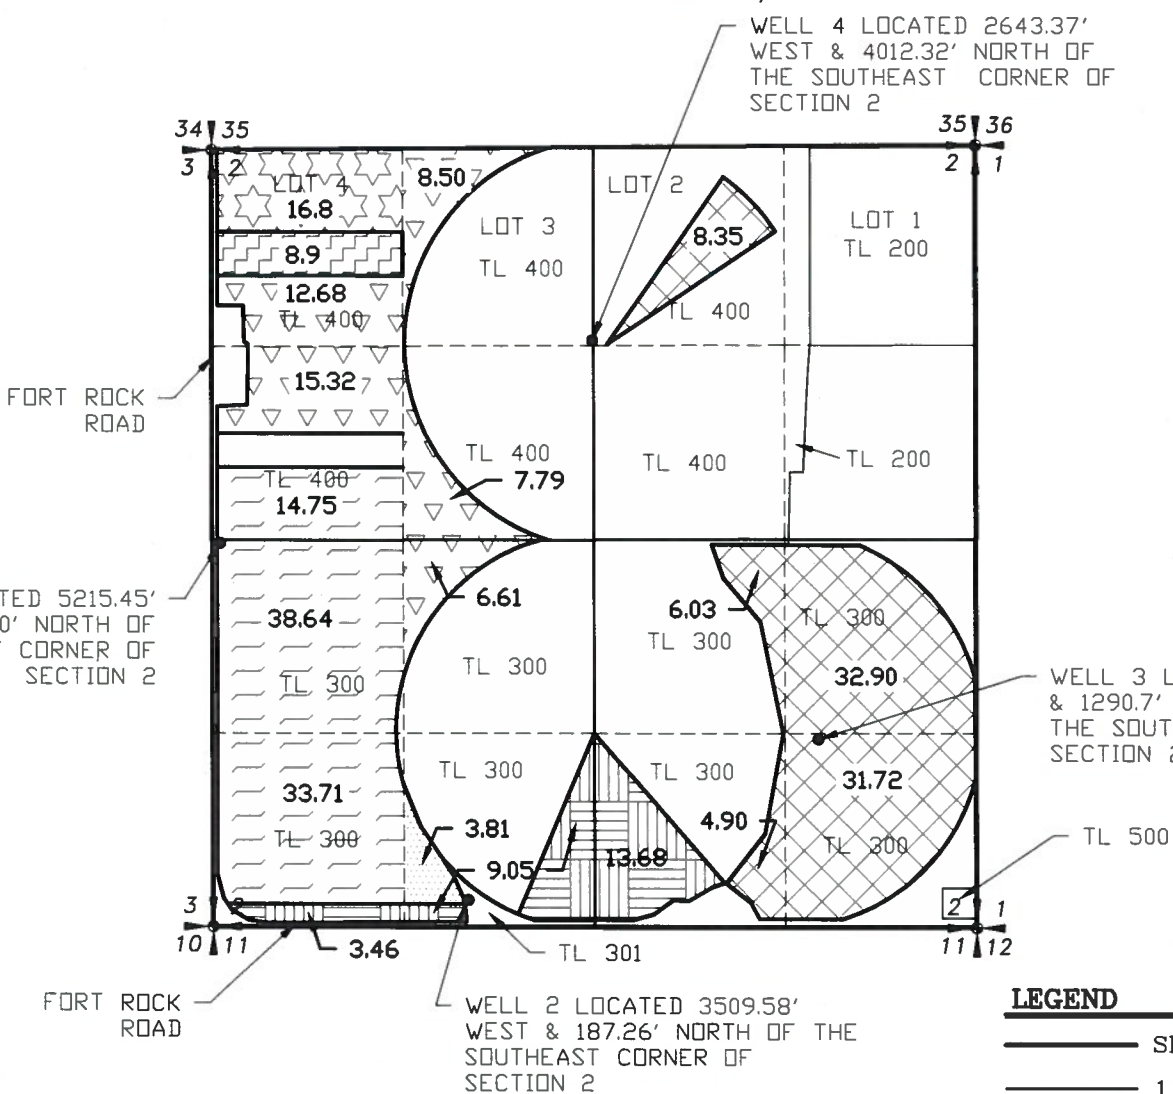

SCALE: 1"=1320'

LEGEND

- SECTION LINE
- 1/4 SECTION LINE
- 1/16 SECTION LINE

Certificate	94357	Priority	1/5/1950
Township	Range	Mer	Sec
27 S	15 E	WM	2 NW NE
27 S	15 E	WM	2 NE SE
27 S	15 E	WM	2 NW SE
27 S	15 E	WM	2 SW SE
27 S	15 E	WM	2 SE SE
Total Acres this Certificate			


Certificate	94359	Priority	2/14/1974
Township	Range	Mer	Sec
27 S	15 E	WM	2 SW NW
27 S	15 E	WM	2 NW SW
27 S	15 E	WM	2 SW SW
Total Acres this Certificate			

Certificate	94361	Priority	1/17/1955
Township	Range	Mer	Sec
27 S	15 E	WM	2 SW SW
27 S	15 E	WM	2 SE SW
27 S	15 E	WM	2 SE SW
27 S	15 E	WM	2 SE SE
Total Acres this Certificate			

Certificate	94362	Priority	4/10/1956
Township	Range	Mer	Sec
27 S	15 E	WM	2 NW NW
Total Acres this Certificate			


Certificate	94365	Priority	2/6/1959
Township	Range	Mer	Sec
27 S	15 E	WM	2 NENW
27 S	15 E	WM	2 NW NW
27 S	15 E	WM	2 SW NW
27 S	15 E	WM	2 SENW
27 S	15 E	WM	2 NESW
Total Acres this Certificate			

SECTION 14, TOWNSHIP 27 SOUTH,
RANGE 15 EAST, W.M.

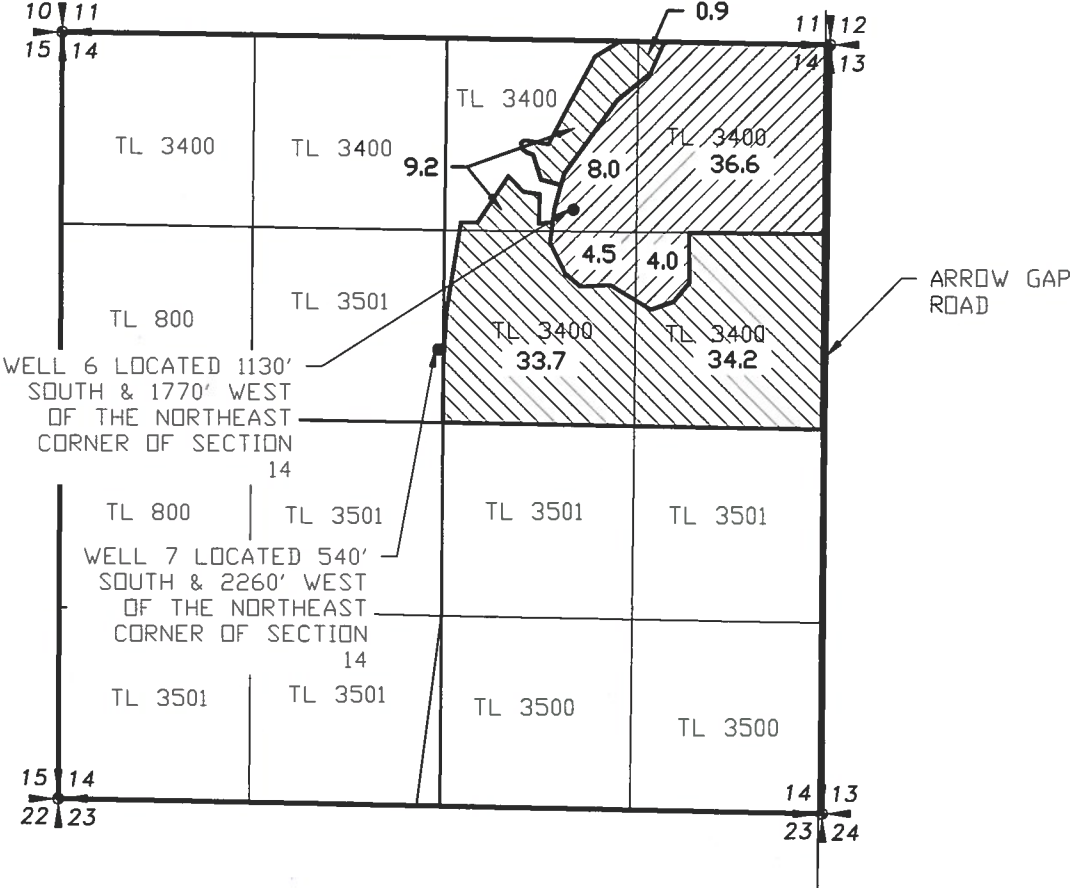

Certificate	48806	Priority	8/9/1976
Township	Range	Mer	Sec
27 S	15 E	WM	14 NENE
27 S	15 E	WM	14 NW NE
27 S	15 E	WM	14 SW NE
27 S	15 E	WM	14 SE NE
Total Acres this Certificate			

Certificate	35750	Priority	11/6/1958
Township	Range	Mer	Sec
27 S	15 E	WM	14 NENE
27 S	15 E	WM	14 NW NE
27 S	15 E	WM	14 SW NE
27 S	15 E	WM	14 SE NE
Total Acres this Certificate			

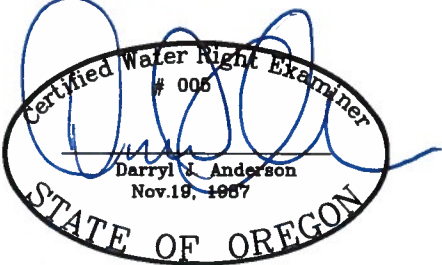

RENEWAL 12/31/21

RECEIVED
MAY 26 2020
OWRD

NOTE:
PREPARATION OF THIS MAP IS FOR
IDENTIFYING WATER RIGHTS ONLY. IT
HAS NO INTENT TO PROVIDE
LOCATIONS OR DIMENSIONS OF
PROPERTY BOUNDARIES.

REVISION	BY

ANDERSON ENGINEERING
AND SURVEYING, INC.
P.O. BOX 28
LAKEVIEW, OREGON 97630
(541) 947-4407
FAX: 947-2321



FOR:
DANIEL & LEANNE MILES
81341 BUICK LANE
SILVER LAKE, OR 97638

MAP TO ACCOMPANY
TRANSFER APPLICATION
ORIGINAL CERTIFICATE LAYOUTS

DATE:	04/15/20
SCALE:	1"=1320'
DWG. BY:	R.C.
JOB:	2019-083
FILE:	2019-083
SHEET:	1 OF 4

CERTIFICATE 94365


SECTION 2, TOWNSHIP 27 SOUTH,
RANGE 15 EAST, W.M.

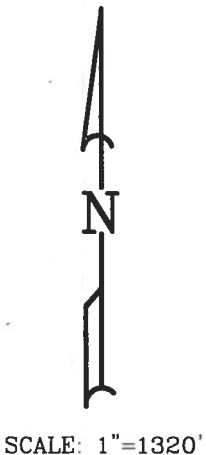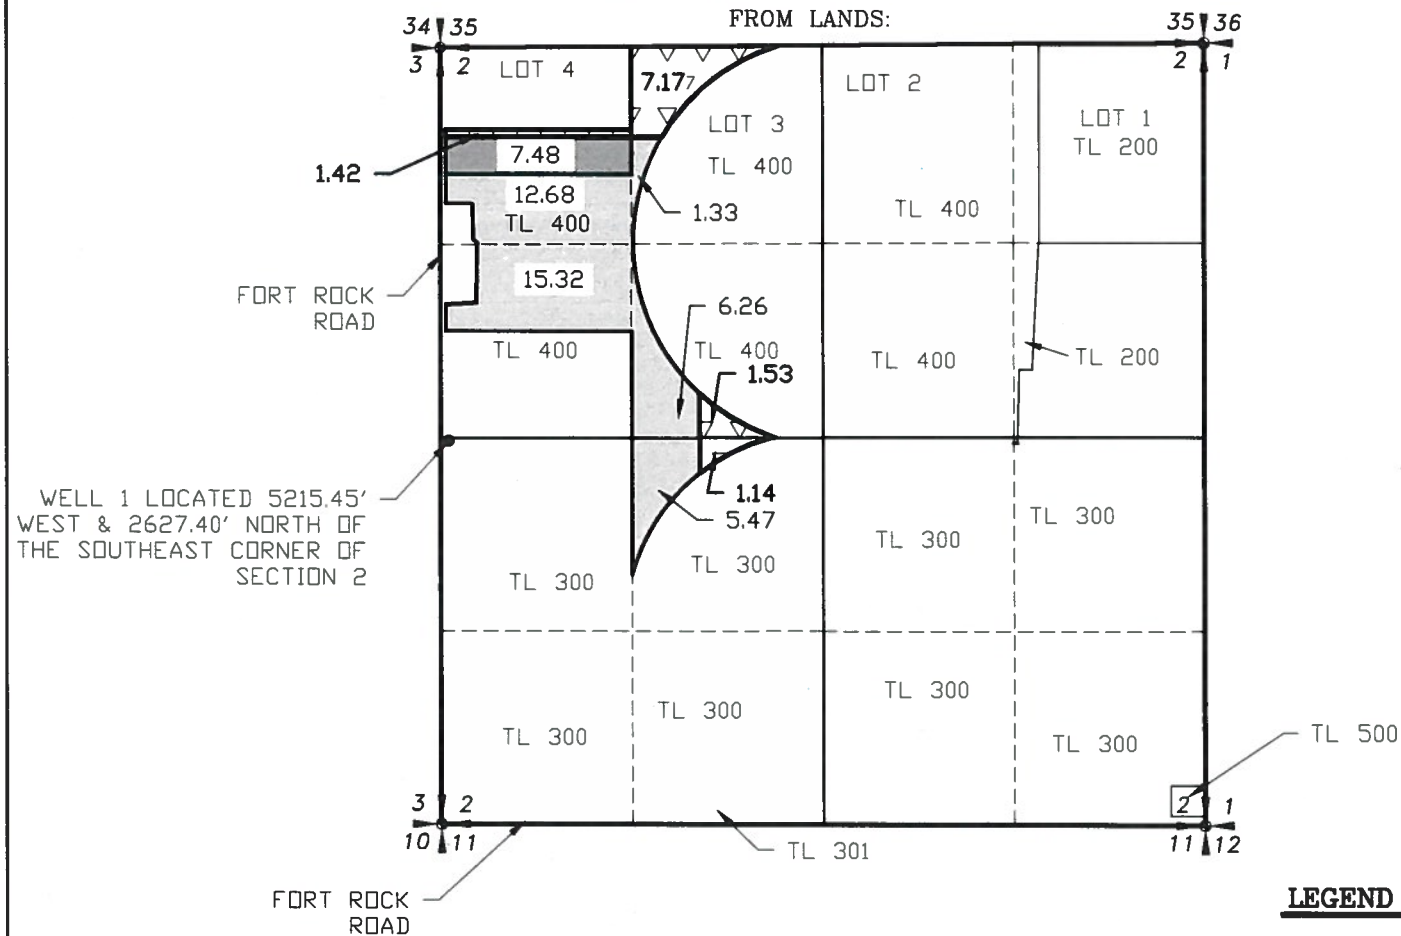

LEGEND
— SECTION LINE
— 1/4 SECTION LINE
- - - 1/16 SECTION LINE


TO TRANSFER:

Certificate	94365				Priority	2/6/1959			
Township	Range	Mer	Sec	Q-Q	GLot	Well #	Acres	cfs	
27 S	15 E	WM	2	NENW	3	1	7.17	0.09	
27 S	15 E	WM	2	NW NW	4	1	1.42	0.02	
27 S	15 E	WM	2	SE NW	1	1	1.53	0.02	
27 S	15 E	WM	2	NE SW	1	1	1.14	0.01	
Total Acres this Certificate							11.26	0.14	

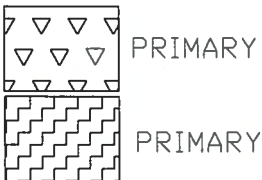


TO REMAIN:

Certificate	94365			Priority	2/6/1959			
Township	Range	Mer	Sec	Q-Q	GLot	Well #	Acres	cfs
27 S	15 E	WM	2	NE NW	3	1	1.33	0.02
27 S	15 E	WM	2	NW NW	4	1	20.16	0.25
27 S	15 E	WM	2	SW NW	1	1	15.32	0.19
27 S	15 E	WM	2	SE NW	1	1	6.26	0.08
27 S	15 E	WM	2	NE SW	1	1	5.47	0.07
Total Acres this Certificate							48.54	0.61

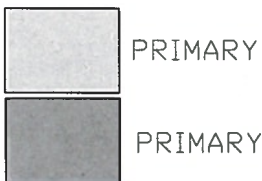


SECTION 18, TOWNSHIP 27 SOUTH,
RANGE 16 EAST, W.M.

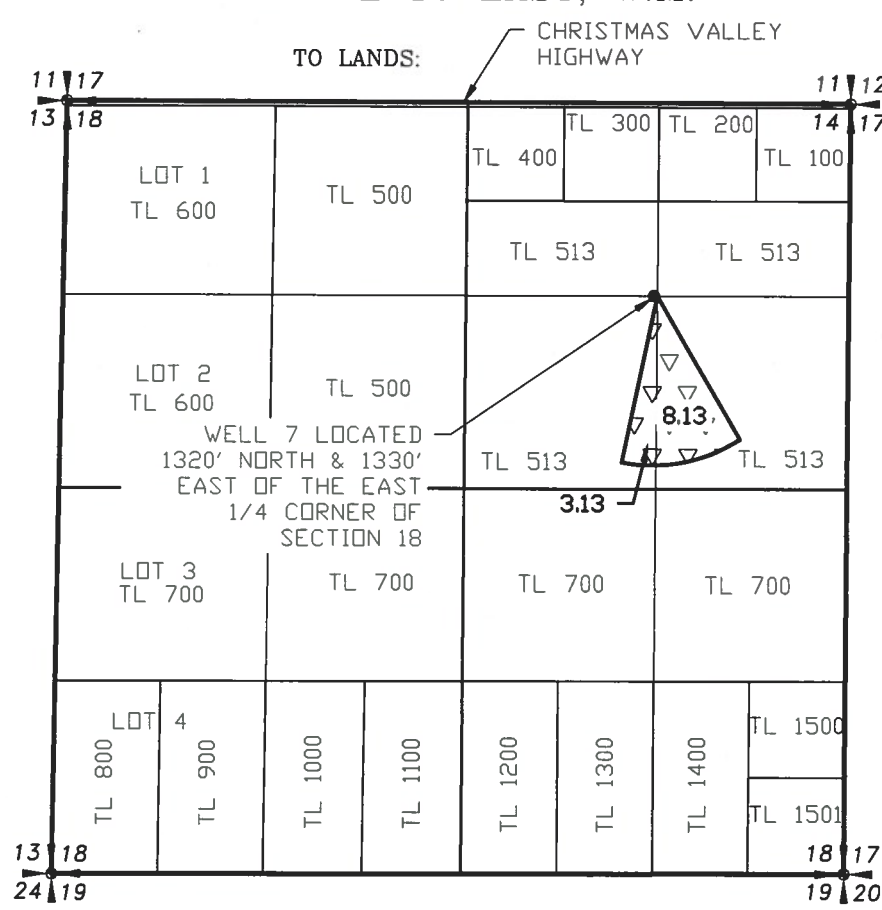

NEW LOCATION:

Certificate	94365			Priority	2/6/1959			
Township	Range	Mer	Sec	Q-Q	GLot	Well#	Acres	cfs
27 S	16 E	WM	18	SW NE		7	8.13	0.10
27 S	16 E	WM	18	SE NE		7	3.13	0.04
Total Acres this Certificate							11.26	0.14

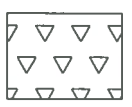

RECEIVED
MAY 26 2020
OWRD

NOTE:
PREPARATION OF THIS MAP IS FOR
IDENTIFYING WATER RIGHTS ONLY. IT
HAS NO INTENT TO PROVIDE
LOCATIONS OR DIMENSIONS OF
PROPERTY BOUNDARIES.

REVISION	BY

**ANDERSON ENGINEERING
AND SURVEYING, INC.**
P.O. BOX 28
LAKEVIEW, OREGON 97630
(541) 947-4407
FAX: 947-2321



FOR:
DANIEL & LEANNE MILES
81341 BUICK LANE
SILVER LAKE, OR
97638

MAP TO ACCOMPANY
TRANSFER APPLICATION
CERTIFICATE 94365

DATE:	04/15/20
SCALE:	1"=1320'
DWG. BY:	R.C.
JOB:	2019-083
FILE:	2019-083
SHEET:	1 OF 1

CERTIFICATE 94362

SECTION 2, TOWNSHIP 27 SOUTH,
RANGE 15 EAST, W.M.

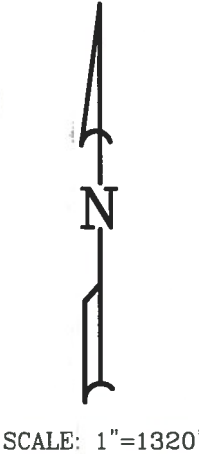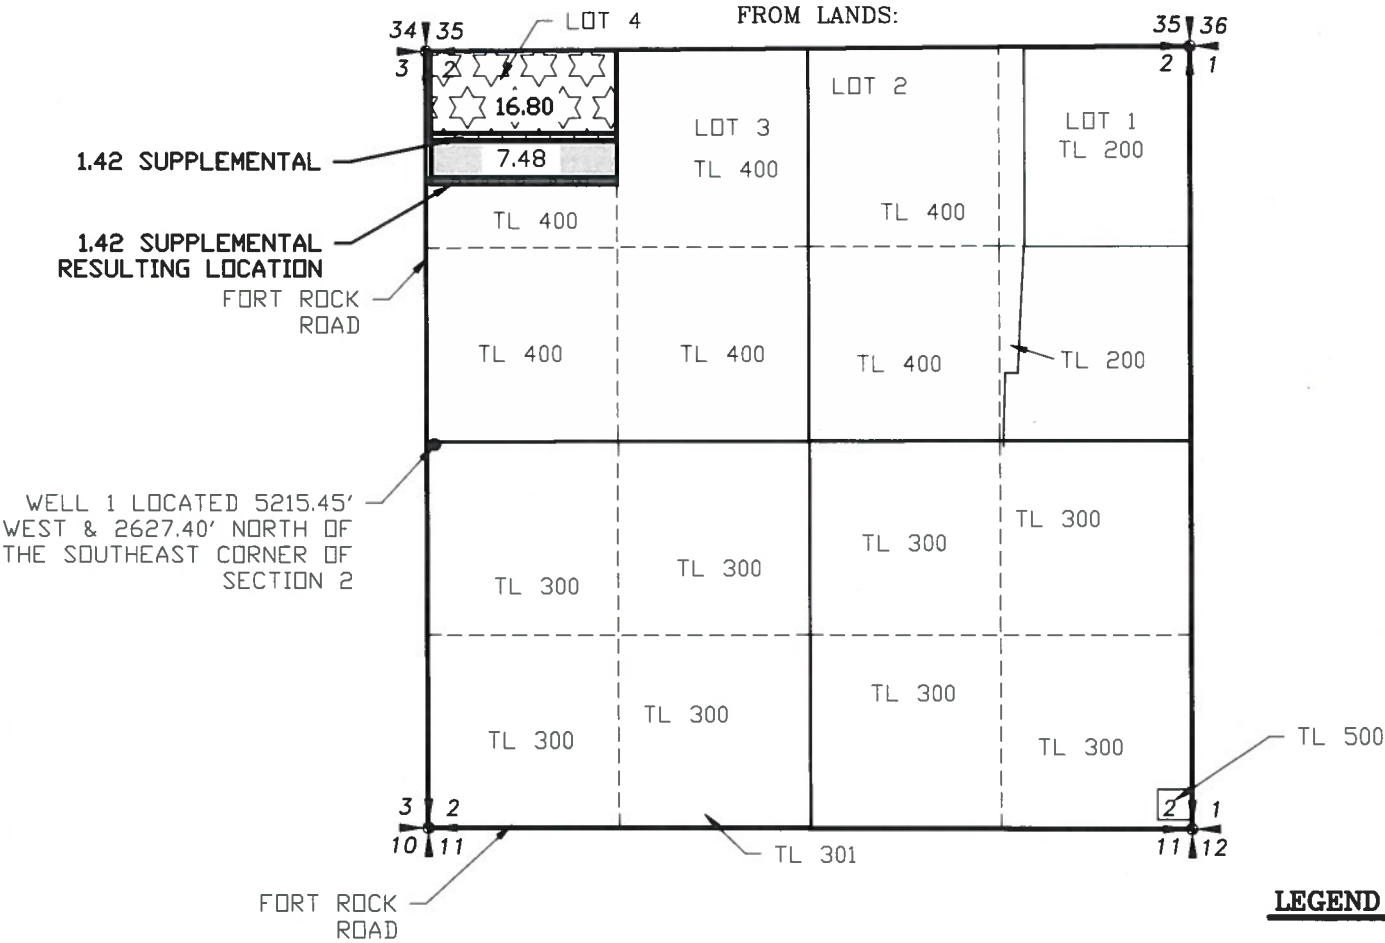

LEGEND


- SECTION LINE
- 1/4 SECTION LINE
- 1/16 SECTION LINE

TO TRANSFER:


Certificate		94362		Priority		4/10/1956				
Township	Range	Mer	Sec	Q-Q	GLot	Well #	Primary Acres	Supplemental Acres	Primary cfs	Supplemental cfs
27 S	15 E	WM	2	NW NW	4	1	16.8	1.42	0.21	0.02
Total Acres this Certificate							16.8	1.42	0.21	0.02
							Total cfs		0.23	

TO REMAIN:

Certificate		94362		Priority		4/10/1956					
Township	Range	Mer	Sec	Q-Q	GLot	Well #	Primary Acres	Supplemental Acres	Primary cfs	Supplemental cfs	
27 S	15 E	WM	2	NW NW	4	1	0	7.48	0.00	0.09	
Total Acres this Certificate							0	7.48	0.00	0.09	
							Total cfs		0.09		

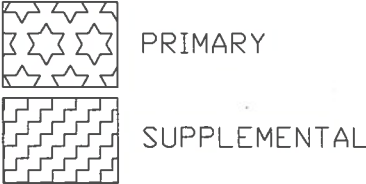

SECTION 18, TOWNSHIP 27 SOUTH,
RANGE 16 EAST, W.M.

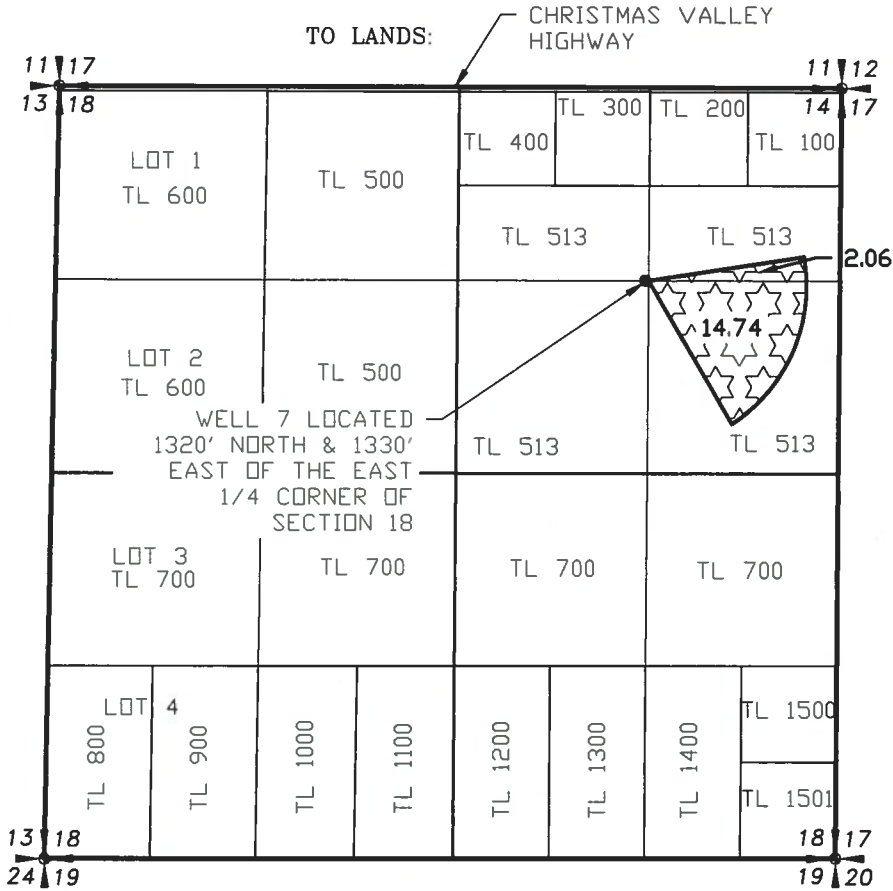


NEW LOCATION:

Certificate		94362		Priority	4/10/1956			
Township	Range	Mer	Sec	Q-Q	GLot	Well #	Primary Acres	Primary cfs
27S	16E	WM	18	ENE		7	2.06	0.03
27S	16E	WM	18	SENE		7	14.74	0.18
Total Acres this Certificate							16.8	0.21



Certificate				94362		Priority		4/10/1956	
Township	Range	Mer	Sec	Q-Q	GLot	Well #	Supplemental Acres	Supplemental cfs	
27 S	15 E	W-M		2 NW NW	4	1	1.42	0.02	
Total Acres this Certificate							1.42	0.02	

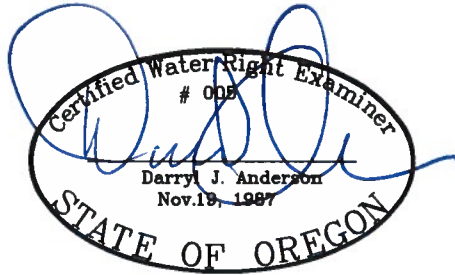

RENEWAL 12/31/21

RECEIVED
MAY 26 2020

OWRD

NOTE:
PREPARATION OF THIS MAP IS FOR IDENTIFYING WATER RIGHTS ONLY. IT HAS NO INTENT TO PROVIDE LOCATIONS OR DIMENSIONS OF PROPERTY BOUNDARIES.

REVISION	BY

ANDERSON ENGINEERING
AND SURVEYING, INC.
P.O. BOX 28
LAKEVIEW, OREGON 97630
(541) 947-4407
FAX: 947-2321


FOR:
DANIEL & LEANNE MILES
81341 BUICK LANE
SILVER LAKE, OR 97638

MAP TO ACCOMPANY
TRANSFER APPLICATION
CERTIFICATE 94362

DATE:	04/15/20
SCALE:	1"=1320'
DWG. BY:	R.C.
JOB:	2019-083
FILE:	2019-083
SHEET:	1 OF 1

CERTIFICATE 94361


SECTION 2, TOWNSHIP 27 SOUTH,
RANGE 15 EAST, W.M.

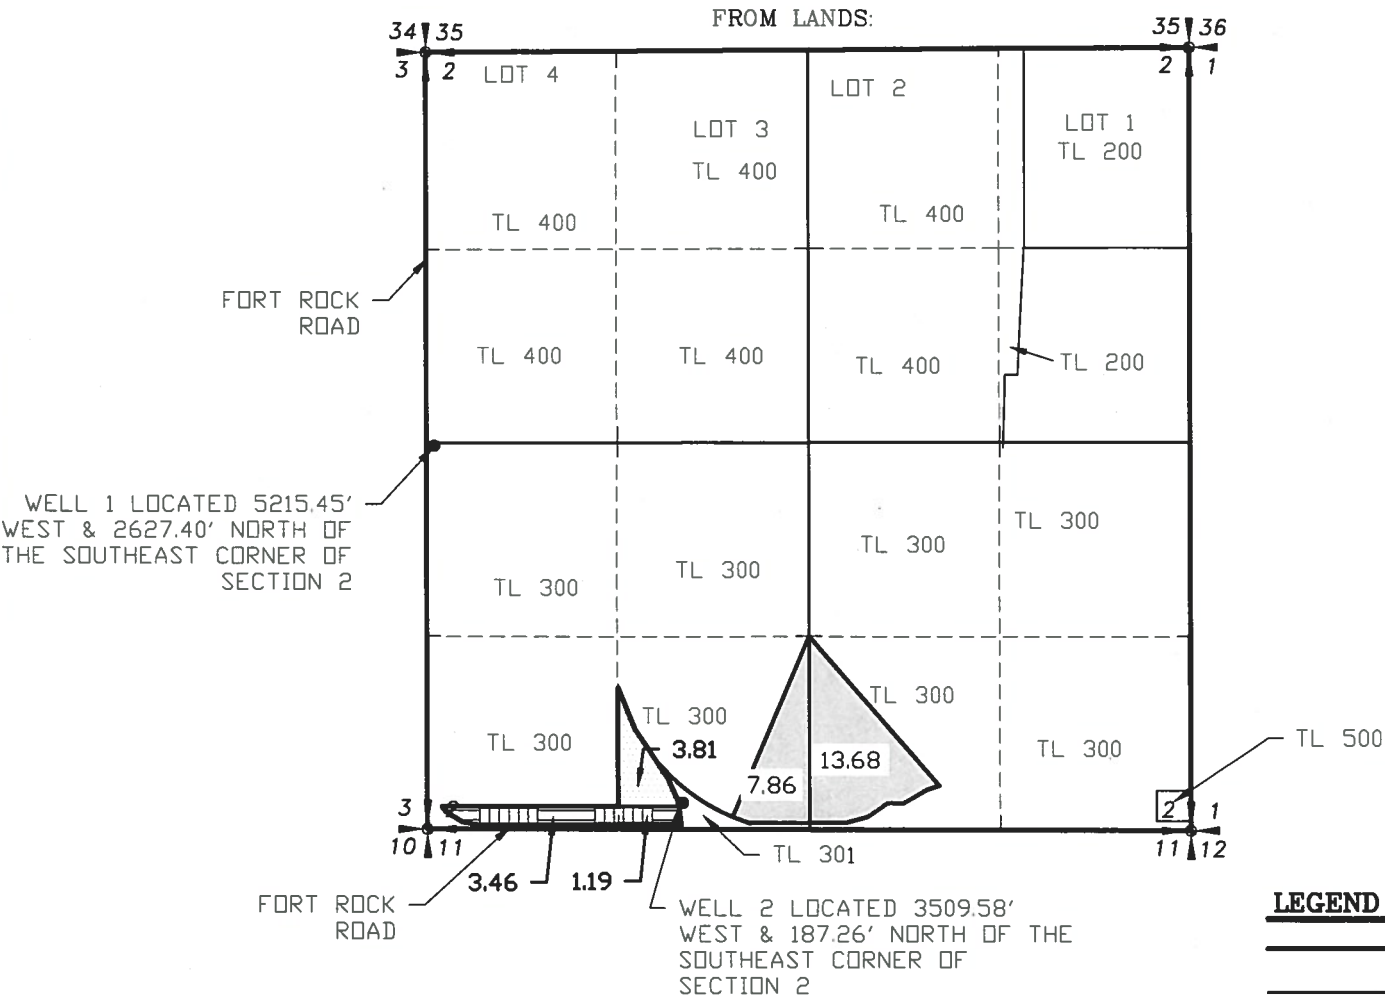

- LEGEND**
- SECTION LINE
 - 1/4 SECTION LINE
 - 1/16 SECTION LINE

TO TRANSFER:

Certificate	94361	Priority	1/17/1955				
Township	Range	Mer	Sec	Q-Q	GLot	Well #	Acres
27 S	15 E	WM	2	SW SW	2	2	3.46
27 S	15 E	WM	2	SE SW	2	2	1.19
27 S	15 E	WM	2	SE SW	2	1	3.81
Total Acres this Certificate							8.46

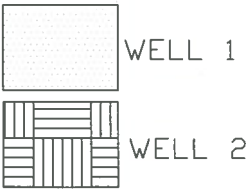


TO REMAIN:

Certificate	94361	Priority	1/17/1955				
Township	Range	Mer	Sec	Q-Q	GLot	Well #	Acres
27 S	15 E	WM	2	SE SW	2	2	7.86
27 S	15 E	WM	2	SE SW	2	2	13.68
Total Acres this Certificate							21.54





SECTION 18, TOWNSHIP 27 SOUTH,
RANGE 16 EAST, W.M.

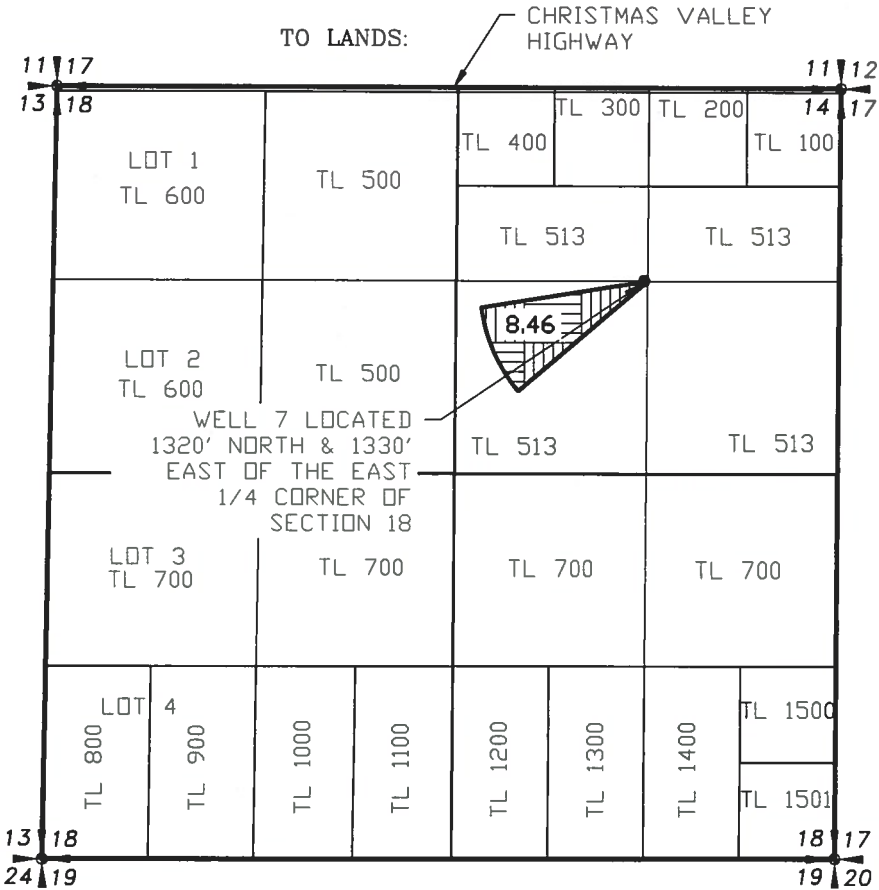

NEW LOCATION:

Certificate	94361	Priority	1/17/1955				
Township	Range	Mer	Sec	Q-Q	GLot	Well #	Acres
27 S	16 E	WM	18	SW NE	7	7	8.46
Total Acres this Certificate							8.46

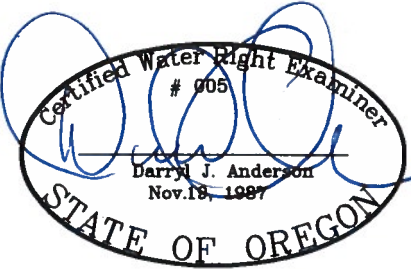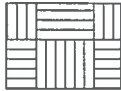

RENEWAL 12/31/21

NOTE:
PREPARATION OF THIS MAP IS FOR
IDENTIFYING WATER RIGHTS ONLY. IT
HAS NO INTENT TO PROVIDE
LOCATIONS OR DIMENSIONS OF
PROPERTY BOUNDARIES.

RECEIVED
MAY 26 2020
OWRD

REVISION	BY

ANDERSON ENGINEERING
AND SURVEYING, INC.
P.O. BOX 28
LAKEVIEW, OREGON 97630
(541) 947-4407
FAX: 947-2321

FOR: DANIEL & LEANNE MILES
81341 BUICK LANE
SILVER LAKE, OR 97638

MAP TO ACCOMPANY
TRANSFER APPLICATION
CERTIFICATE 94361

DATE:	04/15/20
SCALE:	1"=1320'
DWG. BY:	R.C.
JOB:	2019-083
FILE:	2019-083
SHEET:	1 OF 1

SCALE: 1"=1320'

[illegible]

Certificate		94359		Priority		2/14/1974		
Township	Range	Mer	Sec	Q-Q	GL#	Well #	Acres	cfs
27 S	11 E	WM	2	SW SW		1	24.05	0.30
Total Acres this Certificate							24.05	0.30

Certificate#		94359		Priority	2/14/1974			
Township	Range	Mer	Sec	Q-Q	Glnt	Well #	Acres	cfs
27 S	15 E	W.M.	2	SW NW		1	14.75	0.18
27 S	15 E	W.M.	2	NW SW			38.64	0.48
27 S	15 E	W.M.	2	SW SW		1	9.66	0.12
Total Acres this Certificate							63.05	0.79

TO LANDS:

CHRISTMAS VALLEY HIGHWAY

LOT 1
TL 600

LOT 2
TL 600

LOT 3
TL 700

LOT 4
TL 800
TL 900

TL 500

TL 513

TL 700

TL 1000

TL 1100

TL 1200

TL 1300

TL 1400

TL 1500

TL 1501

TL 300

TL 200

TL 400

TL 100

WELL 7 LOCATED
1320' NORTH & 1330'
EAST OF THE EAST
1/4 CORNER OF
SECTION 18

22.85

TL 513

Certificate		94359		Priority		2/14/1974		
Township	Range	Mer	Sec	Q-Q	GLos	Well #	Acres	cfs
27 S	16 E	WM	18	NE		7	1.2	0.02
27 S	16 E	WM	18	SW NE		7	22.85	0.29
Total Acres this Certificate							24.05	0.30

MAY 26 2020



RENEWAL 12/31/21

REVISION	BY



**ANDERSON ENGINEERING
AND SURVEYING, INC.**
P.O. BOX 28
LAKEVIEW, OREGON 97630
(541) 947-4407
FAX: 947-2321

**FOR:
DANIEL & LEANNE MILES
81341 BUICK LANE
SILVER LAKE, OR
97638**



**MAP TO ACCOMPANY
TRANSFER APPLICATION
CERTIFICATE 94359**

DATE:	04/15/20
SCALE:	1"=1320'
DWG. BY:	R.C.
JOB:	2019-083
FILE:	2019-083
SHEET:	1 OF 1

CERTIFICATE 94357

SECTION 2, TOWNSHIP 27 SOUTH,
RANGE 15 EAST, W.M.

SECTION 18, TOWNSHIP 27 SOUTH,
RANGE 16 EAST, W.M.

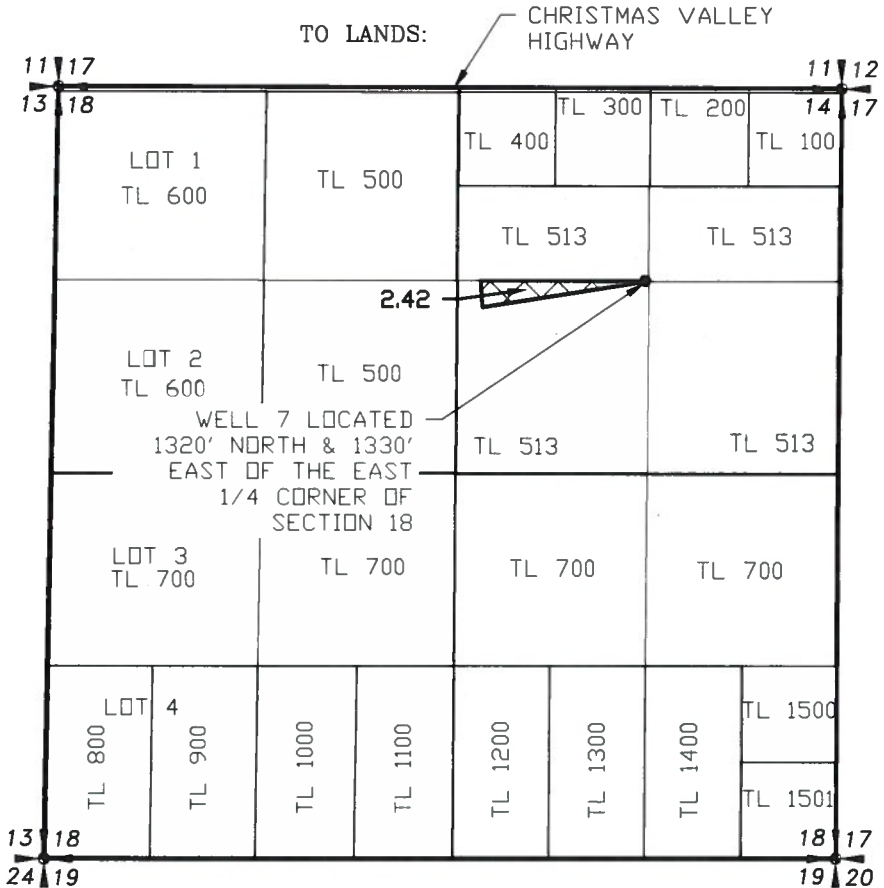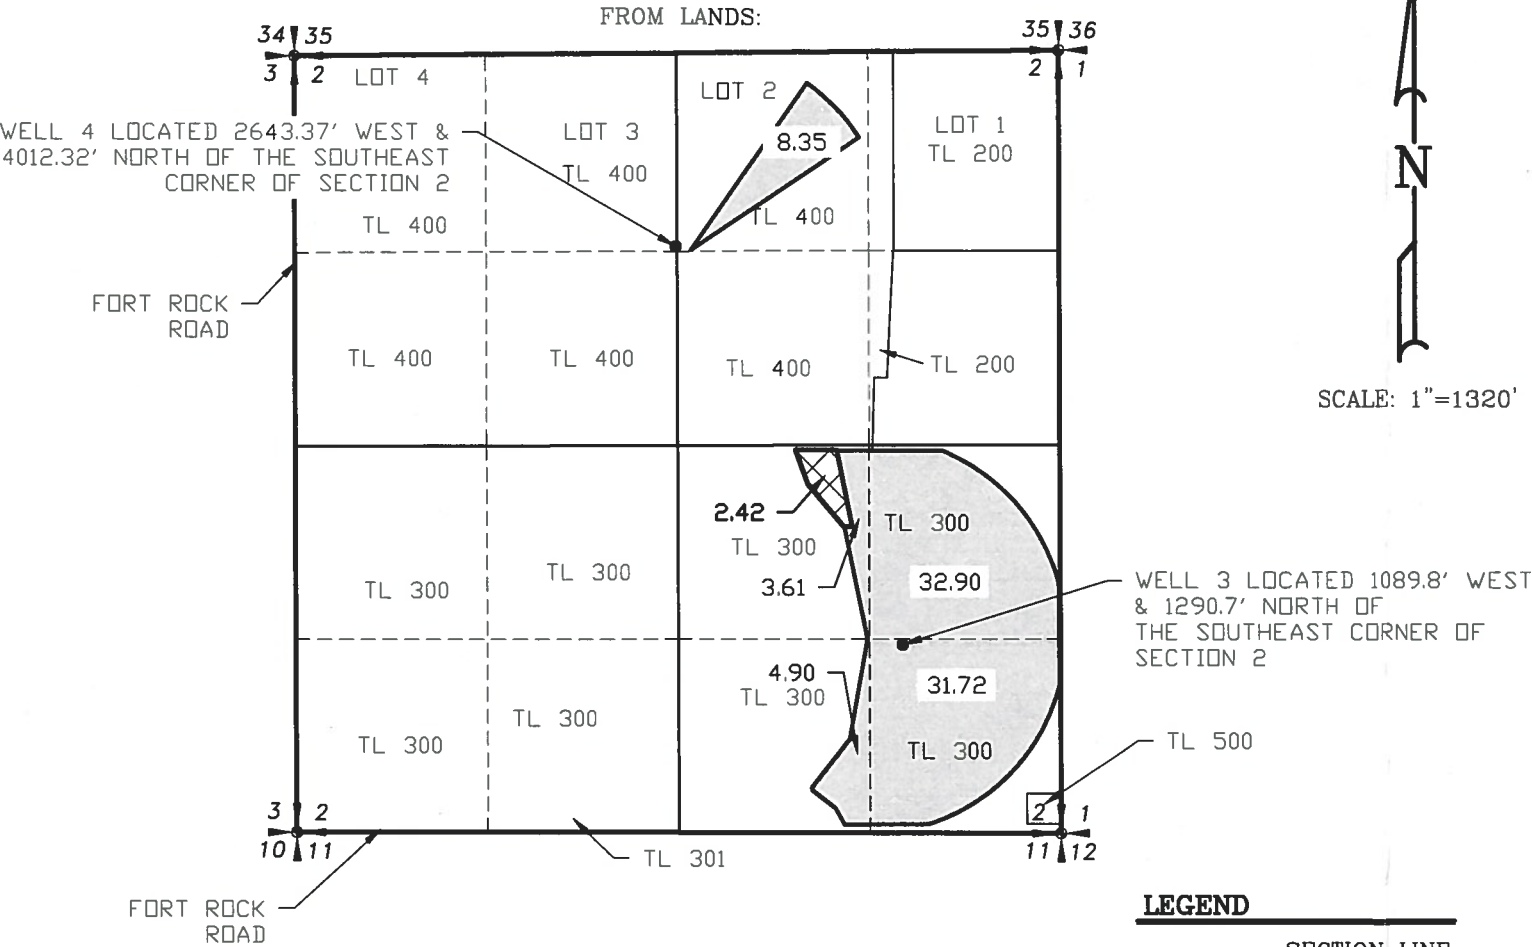

- LEGEND**
- SECTION LINE
 - 1/4 SECTION LINE
 - 1/16 SECTION LINE

TO TRANSFER:


Certificate	94357			Priority	1/5/1950			
Township	Range	Mer	Sec	Q-Q	GLot	Well #	Acres	cfs
27 S	15 E	W'M	2	NW SE		3	2.42	0.030
Total Acres this Certificate							2.42	0.030

TO REMAIN:

Certificate		94357		Priority		1/5/1950		
Township	Range	Mer	Sec	Q-Q	GLot	Well #	Acres	cfs
27 S	15 E	WM	2	NW NE	2	4	8.35	0.104
27 S	15 E	WM	2	NE SE	3	3	32.9	0.411
27 S	15 E	WM	2	NW SE	3	3	3.61	0.045
27 S	15 E	WM	2	SW SE	3	3	4.9	0.061
27 S	15 E	WM	2	SE SE	3	3	31.72	0.397
Total Acres this Certificate							81.48	1.019

NEW LOCATION:

Certificate		94357		Priority	1/5/1950			
Township	Range	Mer	Sec	Q-Q	GLot	Well #	Acres	cfs
27 S	16 E	WM	18	SW NE		7	2.42	0.03
27 S	16 E	WM	18	SE NE		7	0	0.00
Total Acres this Certificate							2.42	0.030

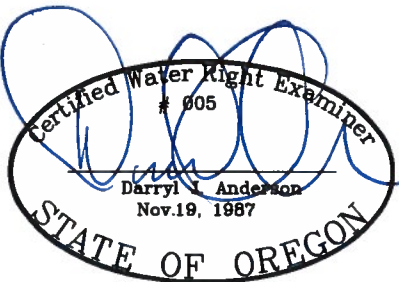

RENEWAL 12/31/21

RECEIVED

MAY 26 2020

OWRD

NOTE:
PREPARATION OF THIS MAP IS FOR IDENTIFYING WATER RIGHTS ONLY. IT HAS NO INTENT TO PROVIDE LOCATIONS OR DIMENSIONS OF PROPERTY BOUNDARIES.

REVISION	BY

ANDERSON ENGINEERING
AND SURVEYING, INC.
P.O. BOX 28
LAKEVIEW, OREGON 97630
(541) 947-4407
FAX: 947-2321



FOR:
DANIEL & LEANNE MILES
81341 BUICK LANE
SILVER LAKE, OR 97638

MAP TO ACCOMPANY
TRANSFER APPLICATION
CERTIFICATE 94357


DATE:	04/15/20
SCALE:	1"=1320'
DWG. BY:	R.C.
JOB:	2019-083
FILE:	2019-083
SHEET:	1 OF 1

CERTIFICATE 48606

SECTION 14, TOWNSHIP 27 SOUTH,
RANGE 15 EAST, W.M.

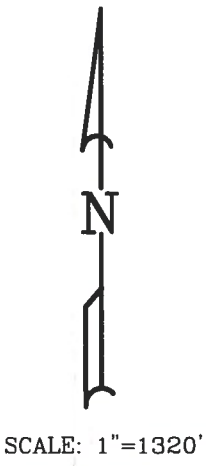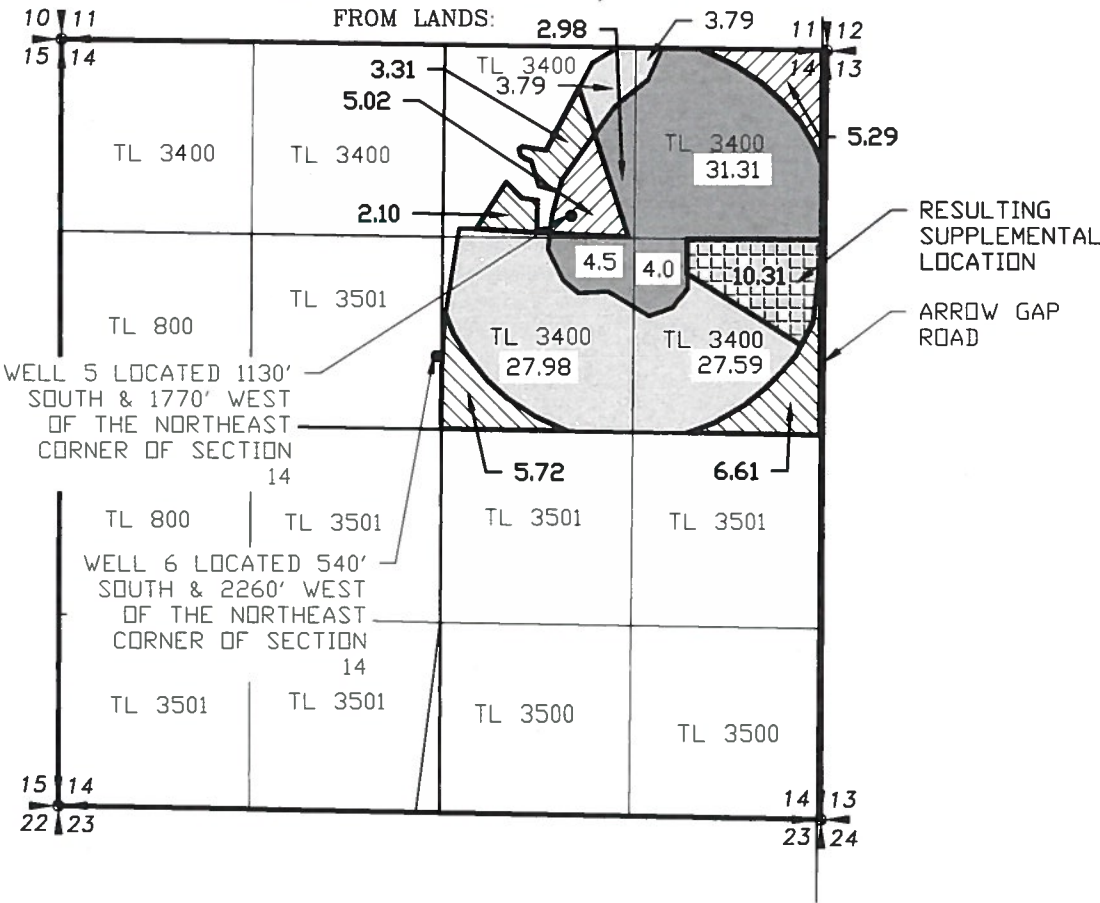

SECTION 18, TOWNSHIP 27 SOUTH,
RANGE 16 EAST, W.M.

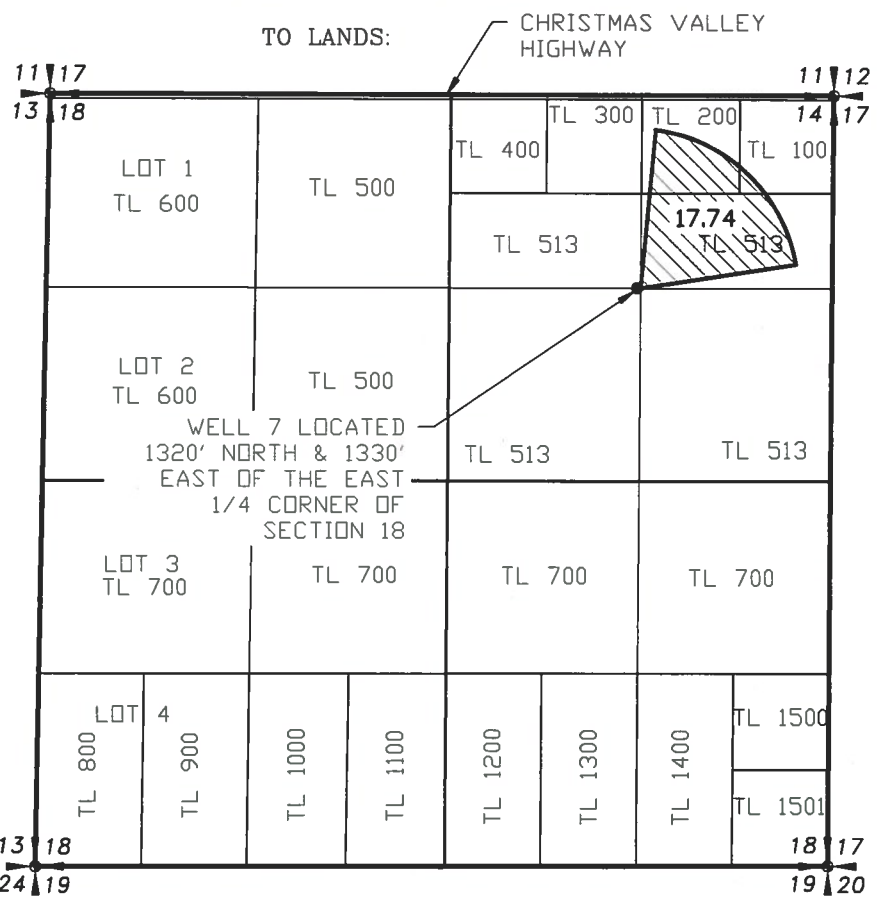

- LEGEND**
- SECTION LINE
 - 1/4 SECTION LINE
 - 1/16 SECTION LINE

TO TRANSFER:

Certificate				48606	Priority		8/9/1976			
Township	Range	Mer	Sec	Q-Q	GLot	Well #	Primary Acres	Supplemental Acres	Primary cfs	Supplemental cfs
27 S	15 E	WM	14	NE NE		6	0	5.29	0.00	0.07
27 S	15 E	WM	14	NW NE		6	3.41	5.02	0.07	0.06
27 S	15 E	WM	14	SW NE		6	5.72	0	0.07	0.00
27 S	15 E	WM	14	SE NE		6	6.61	0	0.08	0.00
Total Acres this Certificate							17.74	10.31	0.22	0.13
									Total cfs	0.35

TO REMAIN:

Certificate	48606			Priority	8/9/1976					
Township	Range	Mer	Sec	Q-Q	GLot	Well #	Primary Acres	Supplemental Acres	Primary cfs	Supplemental cfs
27 S	15 E	WM	14	NENE		6	0.9	31.31	0.01	0.39
27 S	15 E	WM	14	NW NE		6	3.79	2.98	0.05	0.04
27 S	15 E	WM	14	SW NE		6	27.98	4.5	0.35	0.06
27 S	15 E	WM	14	SE NE		6	27.59	4	0.34	0.05
Total Acres this Certificate							60.26	42.79	0.75	0.53
									Total cfs	1.29

NEW LOCATION:

Certificate	48606				Priority	8/9/1976		
Township	Range	Mer	Sec	Q-Q	GLot	Well #	Primary Acres	Primary cfs
27 S	16 E	WM	18	NENE		7	17.74	0.22
Total Acres this Certificate							17.74	0.22



Certificate	48606			Priority	8/9/1976			
Township	Range	Mer	Sec	Q-Q	GLot	Well #	Supplemental Acres	Supplemental cfs
27 S	15 E	WM	14	SE NE		6	10.31	0.13
Total Acres this Certificate							10.31	0.13



RECEIVED
MAY 26 2020

OWRD

NOTE:
PREPARATION OF THIS MAP IS FOR IDENTIFYING WATER RIGHTS ONLY. IT HAS NO INTENT TO PROVIDE LOCATIONS OR DIMENSIONS OF PROPERTY BOUNDARIES.

REVISION	BY

ANDERSON ENGINEERING AND SURVEYING, INC.

P.O. BOX 28
LAKEVIEW, OREGON 97630

(541) 947-4407
FAX: 947-2321


FOR: DANIEL & LEANNE MILES
81341 BUICK LANE
SILVER LAKE, OR 97638

MAP TO ACCOMPANY
TRANSFER APPLICATION
CERTIFICATE 48606

DATE:	04/15/20
SCALE:	1"=1320'
DWG. BY:	R.C.
JOB:	2019-083
FILE:	2019-083
SHEET:	1 OF 1

CERTIFICATE 35750

SECTION 14, TOWNSHIP 27 SOUTH,
RANGE 15 EAST, W.M.

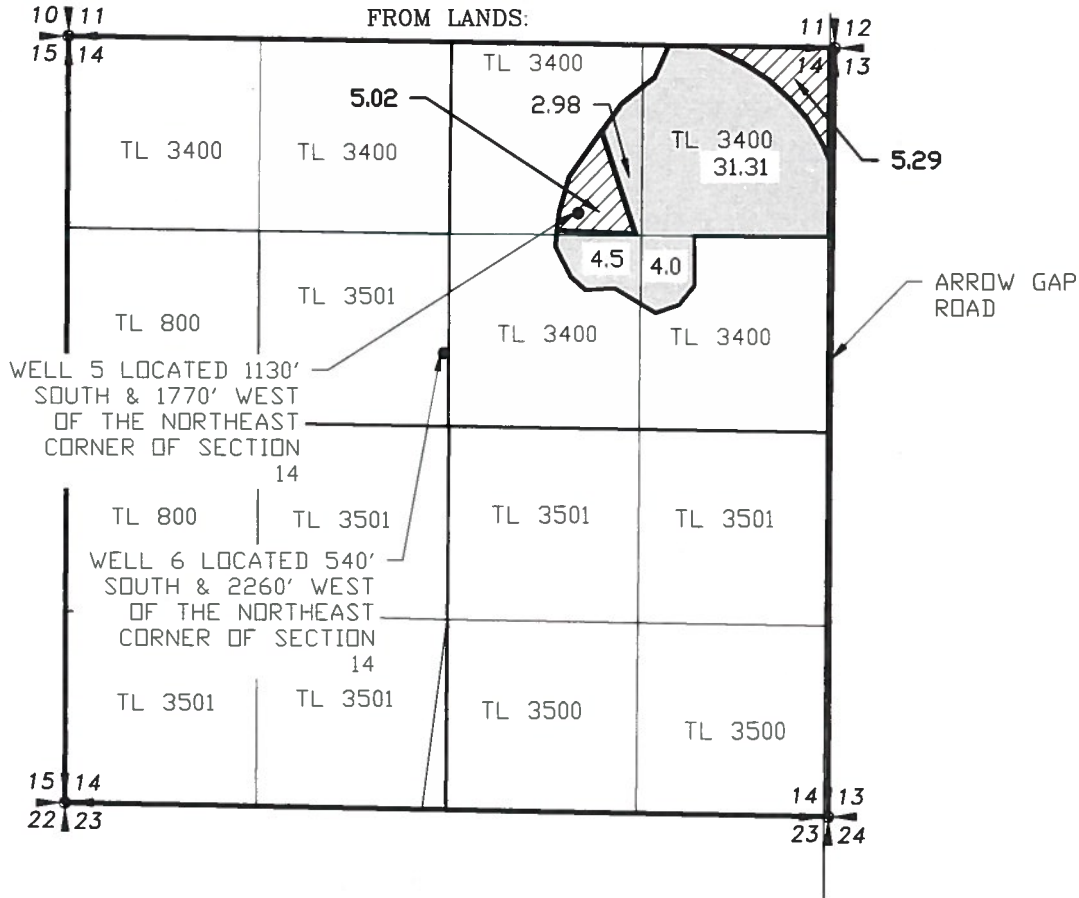

TO TRANSFER:

Certificate	35750	Priority	11/6/1958						
Township	Range	Mer	Sec	Q-Q	GLot	Well #	Acres	cfs	
27 S	15 E	WM	14	NE NE		5	5.29	0.07	
27 S	15 E	WM	14	NW NE		5	5.02	0.06	
Total Acres this Certificate							10.31	0.13	


TO REMAIN:

Certificate	35750	Priority	11/6/1958						
Township	Range	Mer	Sec	Q-Q	GLot	Well #	Acres	cfs	
27 S	15 E	WM	14	NE NE		5	31.31	0.39	
27 S	15 E	WM	14	NW NE		5	2.98	0.04	
27 S	15 E	WM	14	SW NE		5	4.5	0.06	
27 S	15 E	WM	14	SE NE		5	4	0.05	
Total Acres this Certificate							42.79	0.53	

LEGEND


- SECTION LINE
- 1/4 SECTION LINE
- 1/16 SECTION LINE

SECTION 18, TOWNSHIP 27 SOUTH,
RANGE 16 EAST, W.M.

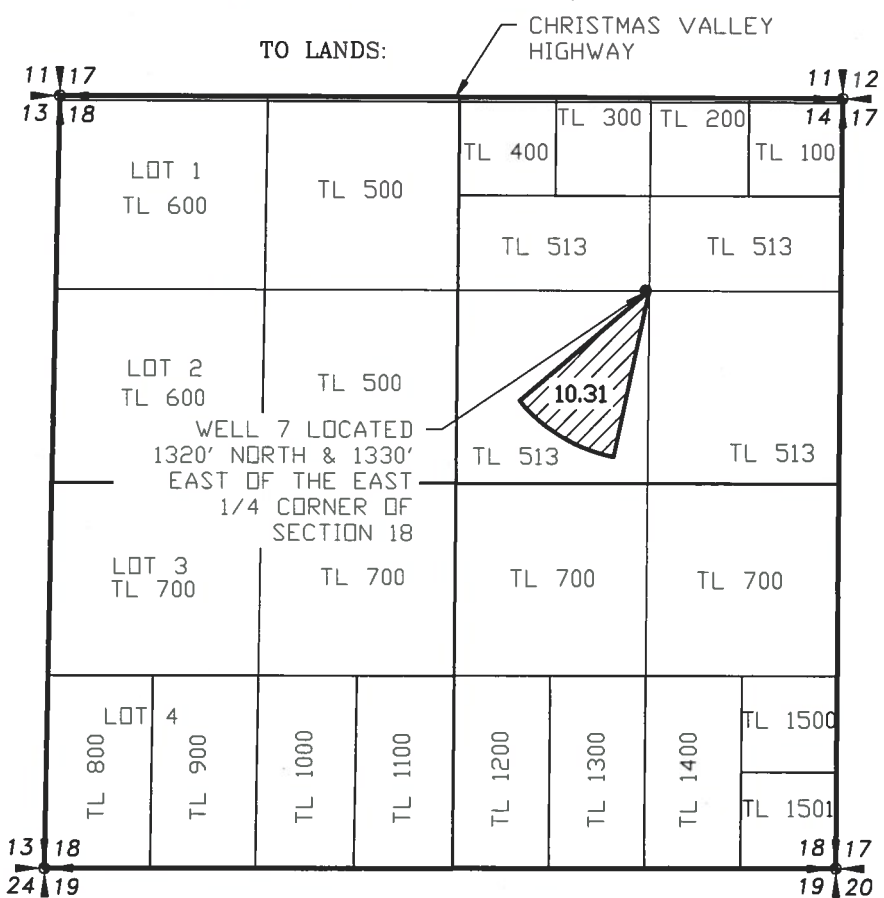

NEW LOCATION:

Certificate	35750	Priority	11/6/1958						
Township	Range	Mer	Sec	Q-Q	GLot	Well #	Acres	cfs	
27 S	16 E	WM	18	SW NE		7	10.31	0.13	
Total Acres this Certificate							10.31	0.13	

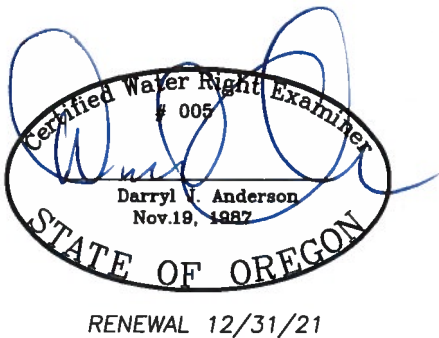

RECEIVED
MAY 26 2020
OWRD

NOTE:
PREPARATION OF THIS MAP IS FOR IDENTIFYING WATER RIGHTS ONLY. IT HAS NO INTENT TO PROVIDE LOCATIONS OR DIMENSIONS OF PROPERTY BOUNDARIES.

REVISION	BY

ANDERSON ENGINEERING
AND SURVEYING, INC.
P.O. BOX 28
LAKEVIEW, OREGON 97630
(541) 947-4407
FAX: 947-2321

FOR:
DANIEL & LEANNE MILES
81341 BUICK LANE
SILVER LAKE, OR 97638

MAP TO ACCOMPANY
TRANSFER APPLICATION
CERTIFICATE 35750

DATE:	04/15/20
SCALE:	1"=1320'
DWG. BY:	R.C.
JOB:	2019-083
FILE:	2019-083
SHEET:	1 OF 1