Application No. G-12536
Permit No.

G12155

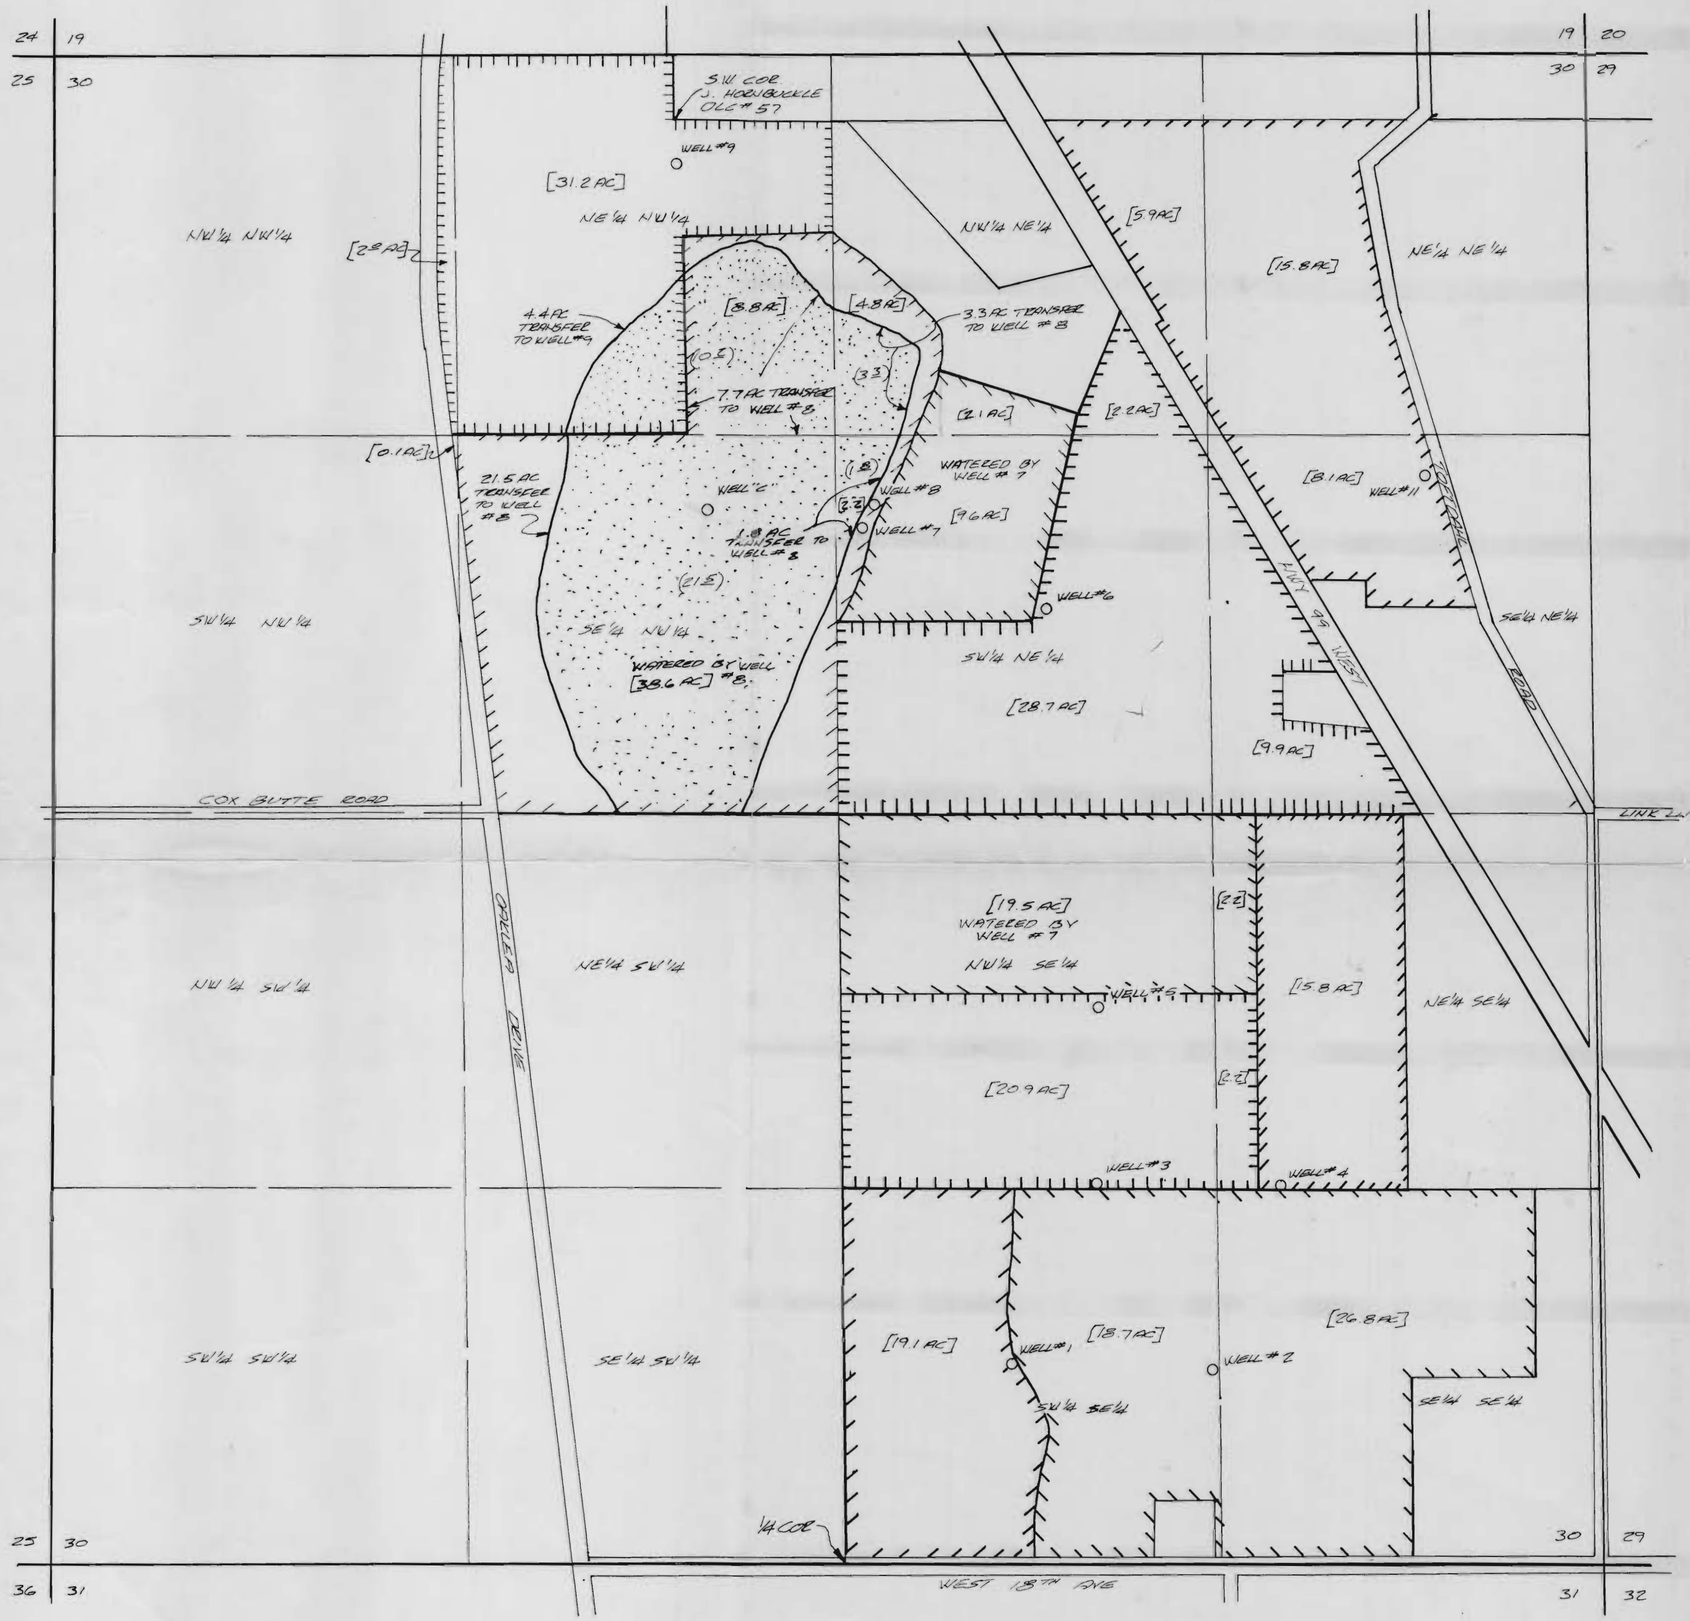

WELL LOCATION:

#1 - 700' NORTH & 580' EAST OF SOUTH ¼ COR SEC. 30

#2 - 680' NORTH & 1080' EAST OF SOUTH ¼ COR SEC 30

#3 - 1340 NORTH & 890' EAST OF SOUTH ¼ COR SEC 30

#4 - 1340 NORTH & 1540' EAST OF SOUTH ¼ COR SEC 30

#5 - 1950 NORTH & 900' EAST OF SOUTH ¼ COR SEC 30

#6 - 1700' SOUTH & 1340' EAST OF S.W. COR. DLC #57

#7 - 1470' SOUTH & 620' EAST OF S.W. COR DLC #57

#8 - 1340' SOUTH 690' EAST OF S.W. COR DLC #57

#9 - 150' SOUTH & 10' EAST OF S.W. COR DLC #57

#11 - 1470' SOUTH & 580' WEST OF N.E. COR SEC 30

"C" - 3650 NORTH & 2850 WEST S.E. COR SEC 30

LEGEND:

( ) - AREA PER PERMIT NO. G 5516 MAY 11, 1976.

[ ] - AREA TO BE DEVELOPED INCLUDING TRANSFER AREA WHERE APPLICABLE.

(1.1) - EXISTING WATER RIGHT PER PERMIT NO. G-5516 BEING TRANSFERRED TO WELLS #8 AND #9.

— IRRIGATION BOUNDARY OF WELL.

N

SCALE 1" = 400'

GROUND WATER APPLICATION MAP
FOR
PAESCHKE FARMS INC.
28775 W. 18TH STREET
JUNCTION CITY, OR 97448
LOCATED IN
SECTION 30 TOWNSHIP 15 SOUTH, RANGE 4 WEST.
WILLAMETTE MERIDIAN
BY
STEPHEN H. FORD INC.
1120 BAILEY HILL ROAD NO. 5
EUGENE, OR 97402-3048

THE PREPARATION OF THE MAP WAS FOR THE PURPOSE OF IDENTIFYING THE LOCATION OF THE WATER RIGHT ONLY. IT IS NOT INTENDED TO PROVIDE LOCATION NOR DIMENSION OF PROPERTY OWNERSHIP LINES.

RECEIVED
MAY 14 1981
WATER RESOURCES DEPT.
SALEM, OREGON

JOB NO. 2725