SAM LeFORE
GROUND WATER MAP FOR
APPLICATION G-15608
T 6N, R 35E AND 36E WM

Application No. G-15608
Permit No. G-15185

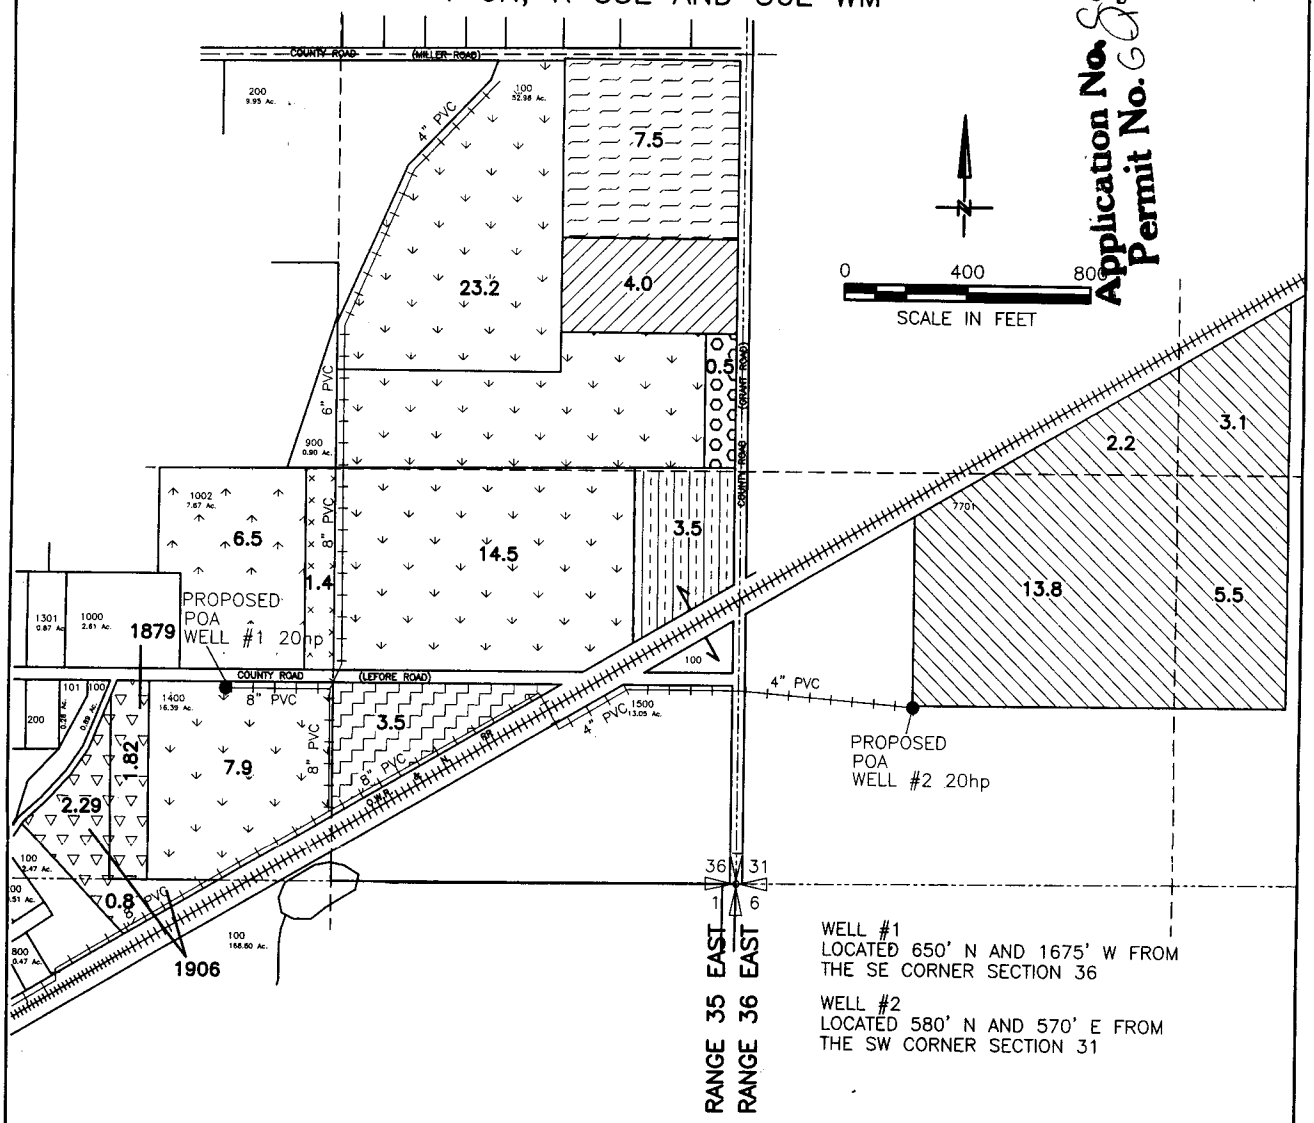

WELL #1
LOCATED 650' N AND 1675' W FROM
THE SE CORNER SECTION 36

WELL #2
LOCATED 580' N AND 570' E FROM
THE SW CORNER SECTION 31

LEGEND

SUPPLEMENTAL FROM WELL #1

24.6AC
1968 PERMIT G-4014

SUPPLEMENTAL FROM WELL #2

7.5AC
1879 CERT 55597

4.0AC
1889 CERT 12911

0.5AC
1934 PERMIT U-82

37.7AC
1912 PERMIT 1299
CERT 49291

SUPPLEMENTAL TO THESE ACRES FROM WELL #1 & WELL #2

1.4AC
1912 PERMIT 1299 CERT 1322

4.91AC
1879 & 1908 CERT 12539

6.5AC
1901 CERT 12906

3.5AC
1963 PERMIT G-2543

PRIMARY FROM WELL #1 & WELL #2

3.5AC
1912 PERMIT 1299
IF LATER IT IS DETERMINED THAT THE AREA HAS WATER RIGHTS THEN THIS APPLICATION WILL BECOME SUPPLEMENTAL IN THIS AREA

NOTE:
THE PURPOSE OF THIS MAP IS TO IDENTIFY THE APPROXIMATE LOCATION OF THE WATER RIGHT. IT IS NOT INTENDED TO PROVIDE INFORMATION RELATIVE TO THE LOCATION OF PROPERTY OWNERSHIP BOUNDARY LINES.

9/24/01
3522.048
352248TR.DWG

SCM Consultants, Inc.
Architects & Engineers
Kennewick, WA 99336