T. 1 S., R. 32 E., W. M.,
Sections 4, 8, 9, 16, 17 and 21.

URBAN GROWTH BOUNDARY
CITY OF PILOT ROCK, OREGON

Sheet 1 of 1

NOTE:
The information shown on this map is solely for Water Rights.
The data shown does not represent ownership information.

0 1320

Horizontal Scale: 1" = 1320'

RECEIVED
JUL 16 2001
WATER RESOURCES DEPT.
SALEM, OREGON

APPLICATION FOR A PERMIT TO USE GROUND WATER

EXISTING PERMITS

Certificate 28952 July 16, 1945
1.00 CFS, Well 1 located
957.88' S. and 1524' W from the
NE corner of the SE1/4 NE1/4,
Section 17, T. 1 S., R. 32 E., W. M.

Certificate 23839 June 25, 1956,
1.00 CFS, Well 2 located
N41°13'35"W, 3155.85' from
the SE corner of Section 17,
T. 1 S., R. 32 E., W. M.

Certified Water Right Examiner
#300
David L. Haddock
David L. Haddock
Nov. 19, 1991
STATE OF OREGON

(renews 6-30-03)

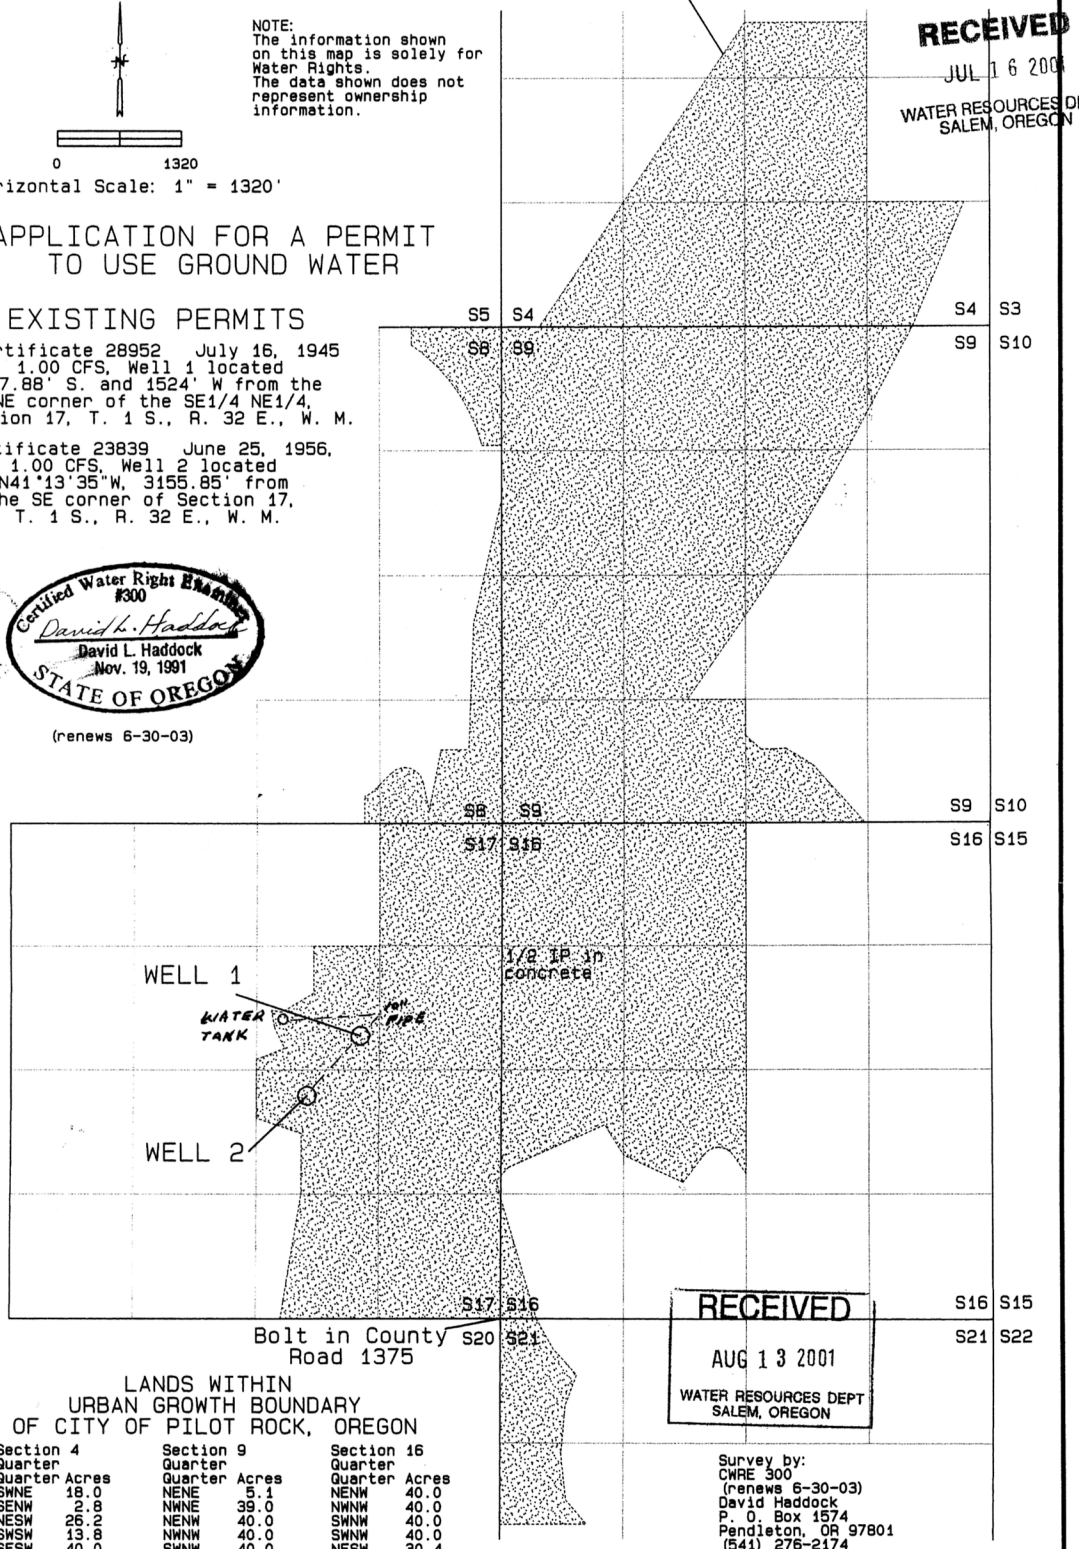

RECEIVED
AUG 13 2001
WATER RESOURCES DEPT
SALEM, OREGON

LANDS WITHIN URBAN GROWTH BOUNDARY OF CITY OF PILOT ROCK, OREGON

Section 4

Quarter	Acres
SWNE	18.0
SENW	2.8
NESW	26.2
SWSW	13.8
SESW	40.0
NWSE	40.0
SWSE	40.0
SESE	23.2
TOTAL	204.0

Section 17

Quarter	Acres
NENE	40.0
SWNE	28.7
SENE	40.0
NESE	40.0
NWSE	32.0
SWSE	28.7
SESE	40.0
TOTAL	249.4

Section 9

Quarter	Acres
NENE	5.1
NWNE	39.0
NENW	40.0
NWNW	40.0
SWNW	40.0
SENW	40.0
NESW	33.5
NWSW	40.0
SWSW	40.0
SESW	40.0
NWSE	1.4
SWSE	17.0
SWSE	40.0
SESE	23.2
TOTAL	397.4

Section 21

Quarter	Acres
NWNW	20.0
SWNW	14.3
TOTAL	34.3

Section 16

Quarter	Acres
NENW	40.0
NWNW	40.0
SWNW	40.0
SWNW	40.0
NESW	30.4
NWSW	25.0
SWSW	5.9
TOTAL	221.3

Section 8

Quarter	Acres
NENE	16.5
SENE	1.8
NESE	8.9
SESE	23.9
TOTAL	51.1

SUMMARY

SECTION	Acres
4	204.0
8	51.1
9	397.4
16	221.3
17	249.4
21	34.3
TOTAL	1157.5

Survey by:
CWRE 300
(renews 6-30-03)
David Haddock
P. O. Box 1574
Pendleton, OR 97801
(541) 276-2174
June - July, 2001

SURVEY FOR
CITY OF PILOT ROCK
% Mr. Steve Draper
144 Alder Place
Pilot Rock, OR 97868
(541) 443-2811

David L. Haddock,
Surveyor & Engineer
HADDOCK SURVEYING
GPS AND TOTAL STATION

Application No. G15386
Permit No. G15386