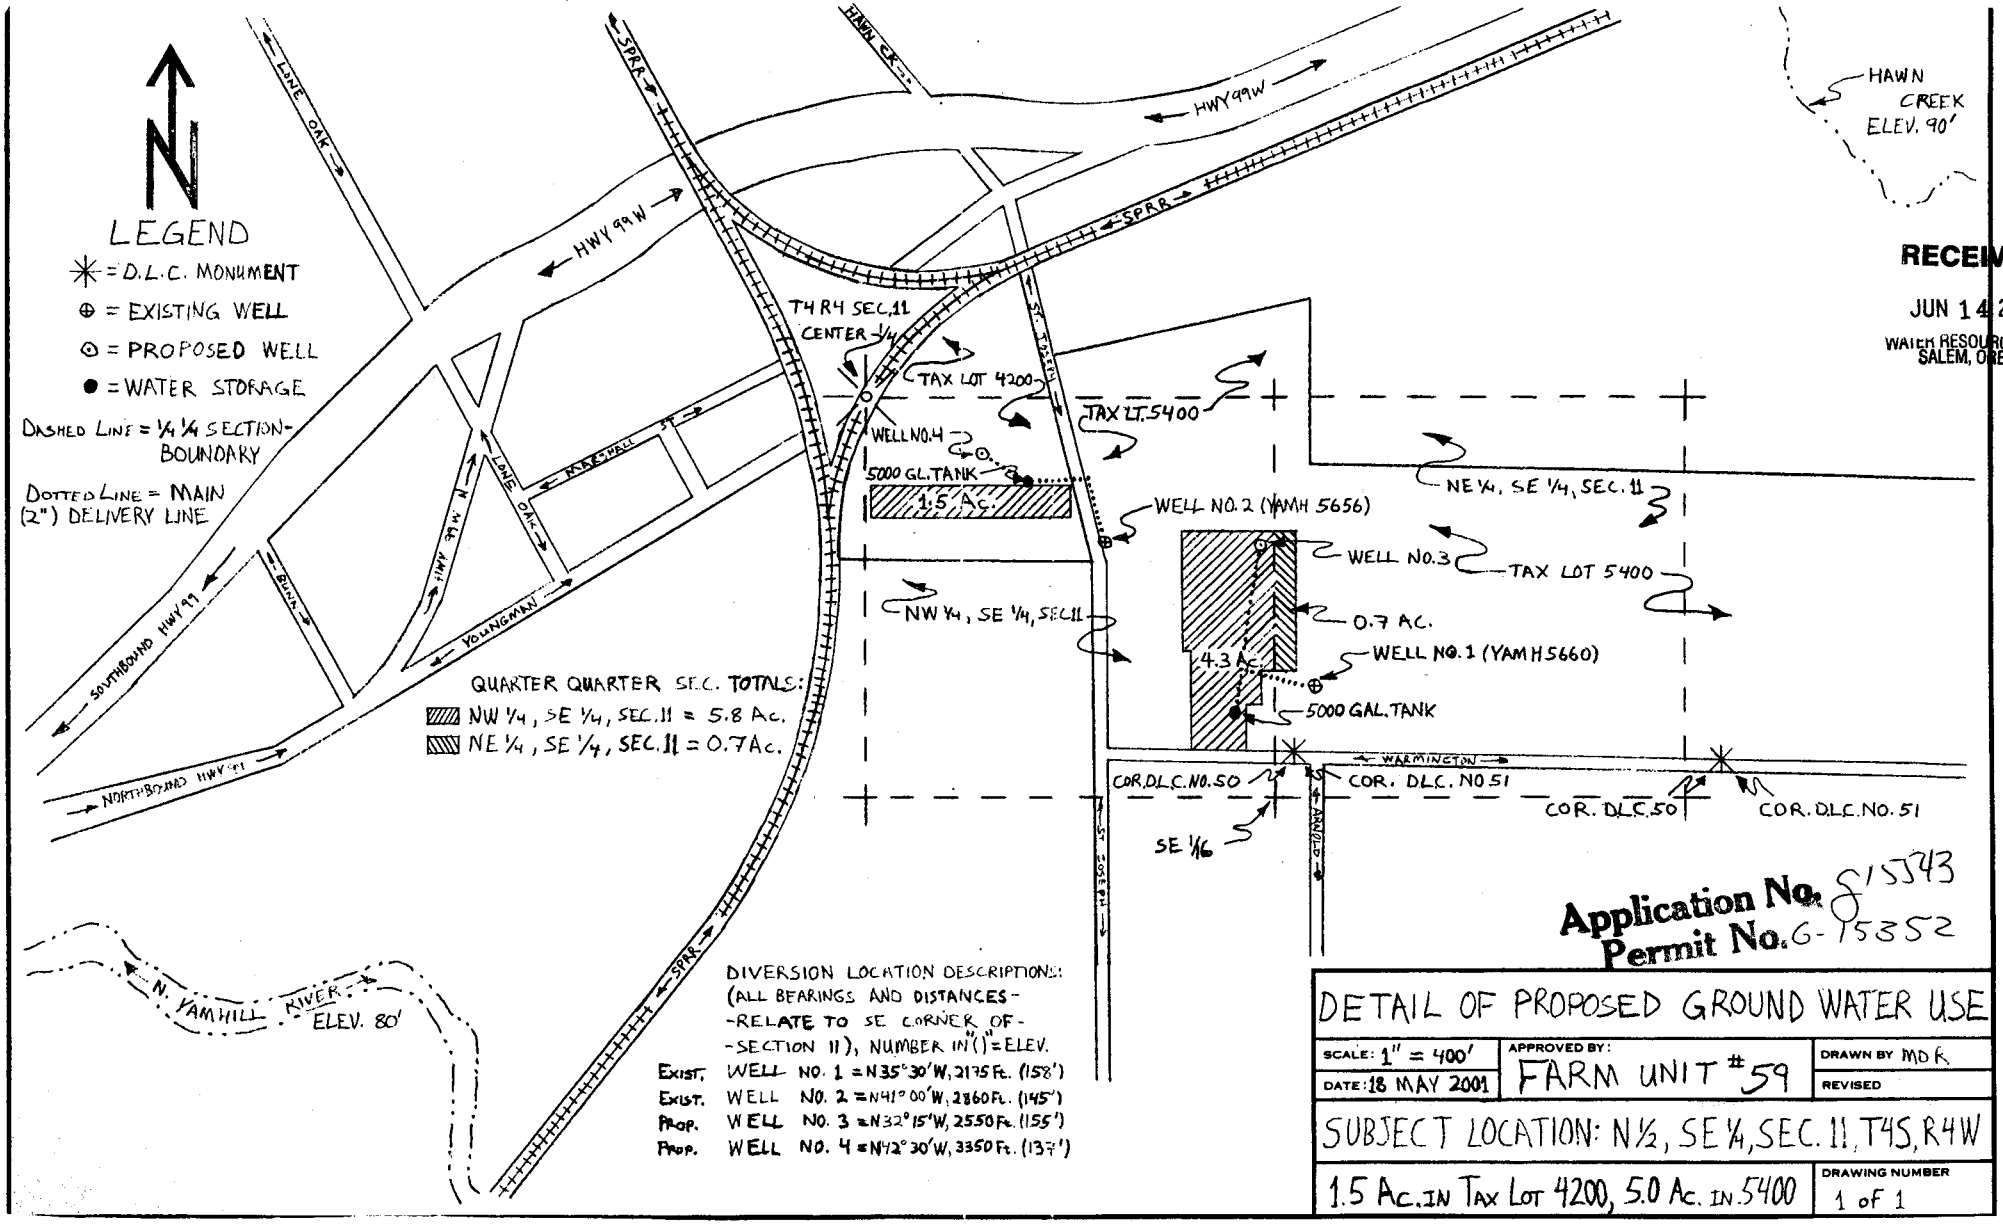

RECEIVED
JUN 14 2001
WATER RESOURCES DEPT.
SALEM, OREGON

Application No. G-15343
Permit No. G-15352

DETAIL OF PROPOSED GROUND WATER USE

SCALE: 1" = 400'	APPROVED BY: FARM UNIT #59	DRAWN BY MDR
DATE: 18 MAY 2001		REVISED

SUBJECT LOCATION: N½, SE¼, SEC. 11, T4S, R4W

1.5 Ac. IN TAX LOT 4200, 5.0 Ac. IN 5400

DRAWING NUMBER 1 of 1