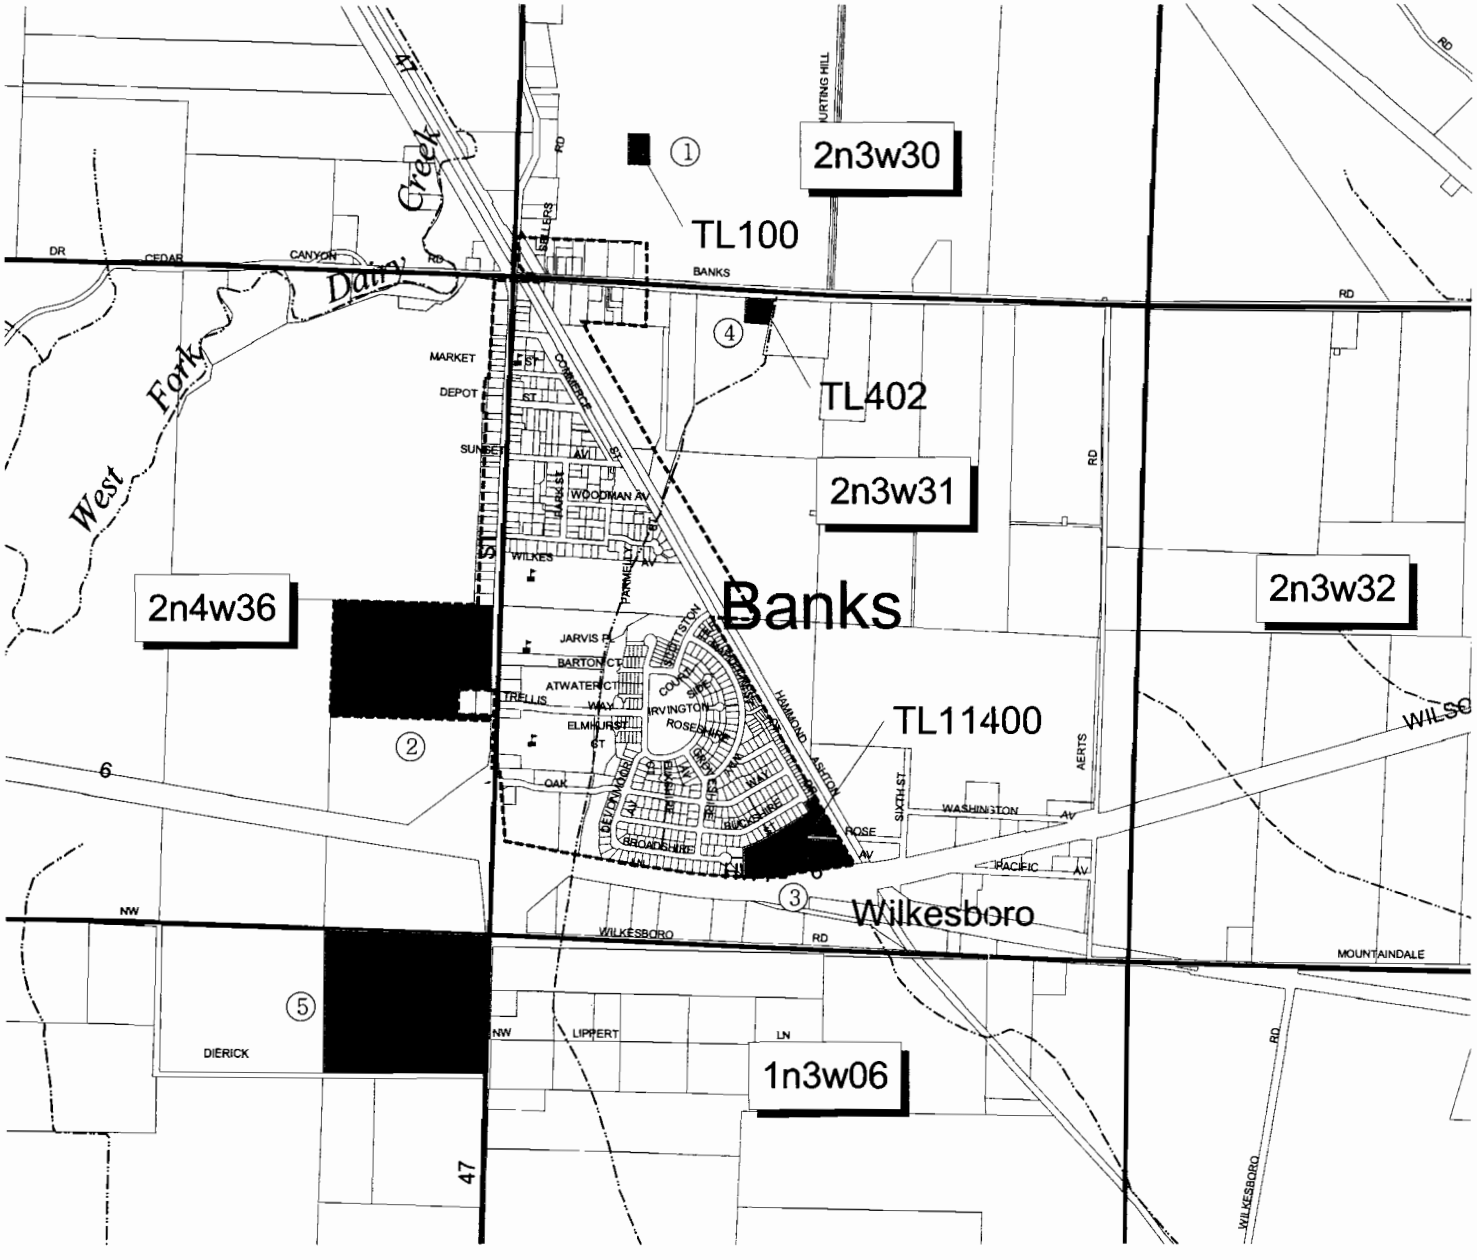

Well Application Exhibit

WILLAMETTE BASIN
WASHINGTON COUNTY
CITY OF BANKS, OREGON

App#G-15887
Permit#

DATA SOURCE: METRO DATA RESOURCE CENTER, RLIS LITE

Legend

- Potential Site
- Schools
- Stream
- City Limits
- Sections.shp

RECEIVED
DEC 05 2002
WATER RESOURCES DEPT
SALEM, OREGON

WELL LOCATIONS

1. 1100' N, 1000' E OF SW CORNER OF 2N 3W SECTION 30
2. 2185' N, 300' W OF SE CORNER OF 2N 4W SECTION 36
3. 1000' N, 2580' E OF SW CORNER OF 2N 3W SECTION 31
4. 120' S, 2070' E OF NW CORNER OF 2N 3W SECTION 31
5. 575' S, 660' W OF NE CORNER OF 1N 4W SECTION 1

IDG Design Group Inc.
Planners
Engineers
Surveyors
3300 N.W. 211TH TERRACE
HILLSBORO, OREGON 97124
PHONE: (503) 468-4262
FAX: (503) 848-2282
www.idgdesign.com

N
W E
S

SCALE: 1"=1000'
PLOT DATE: NOVEMBER 1, 2002

JOB NO 2600
SHEET NO 1 of 1

p:\projects-ldd2\2600\arcview\2600.apr