PERMIT AMENDMENT FOR PERMIT G-13249

(PREVIOUSLY MODIFIED BY PERMIT AMENDMENTS T-9730 & T-10106)

TYPE OF USE:
QUASI-MUNICIPAL INCLUDING IRRIGATION OF 749.9 ACRES

PRIORITY DATE(S):
NOVEMBER 12, 1987 FOR 3,200gpm &
DECEMBER 8, 1992 FOR 500gpm

AREA OF USE:
TOWNSHIP 19 SOUTH, RANGE 11 EAST &
TOWNSHIP 20 SOUTH, RANGE 11 EAST

PERMIT AMENDMENT REQUEST:
ADD TWO POINTS OF APPROPRIATION &
AMEND THE AREA OF USE

RECEIVED
AUG 15 2013
WATER RESOURCES DEPT
SALEM, OREGON

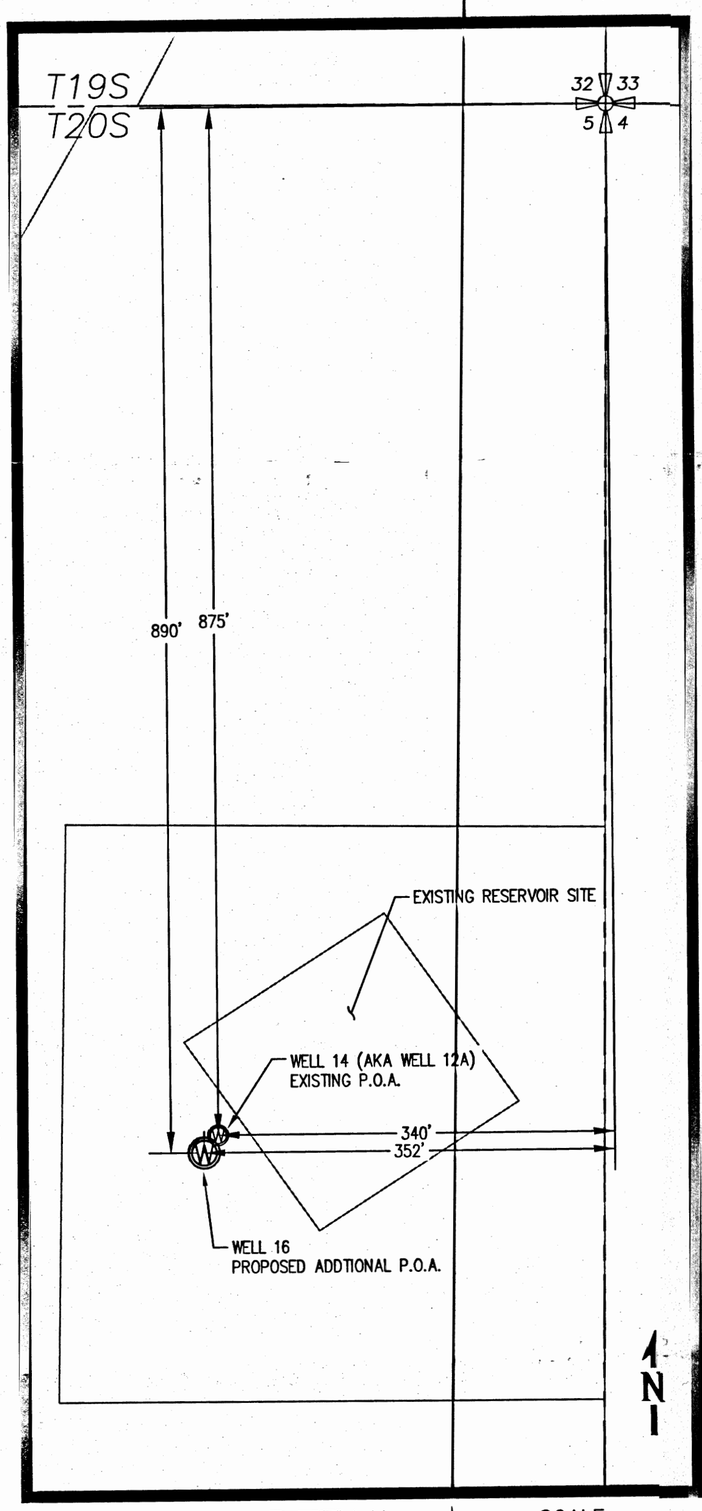

DETAIL
SCALE: 1"=100'

SCALE
100 0 50 100
(FEET)
1 INCH = 100 FT.

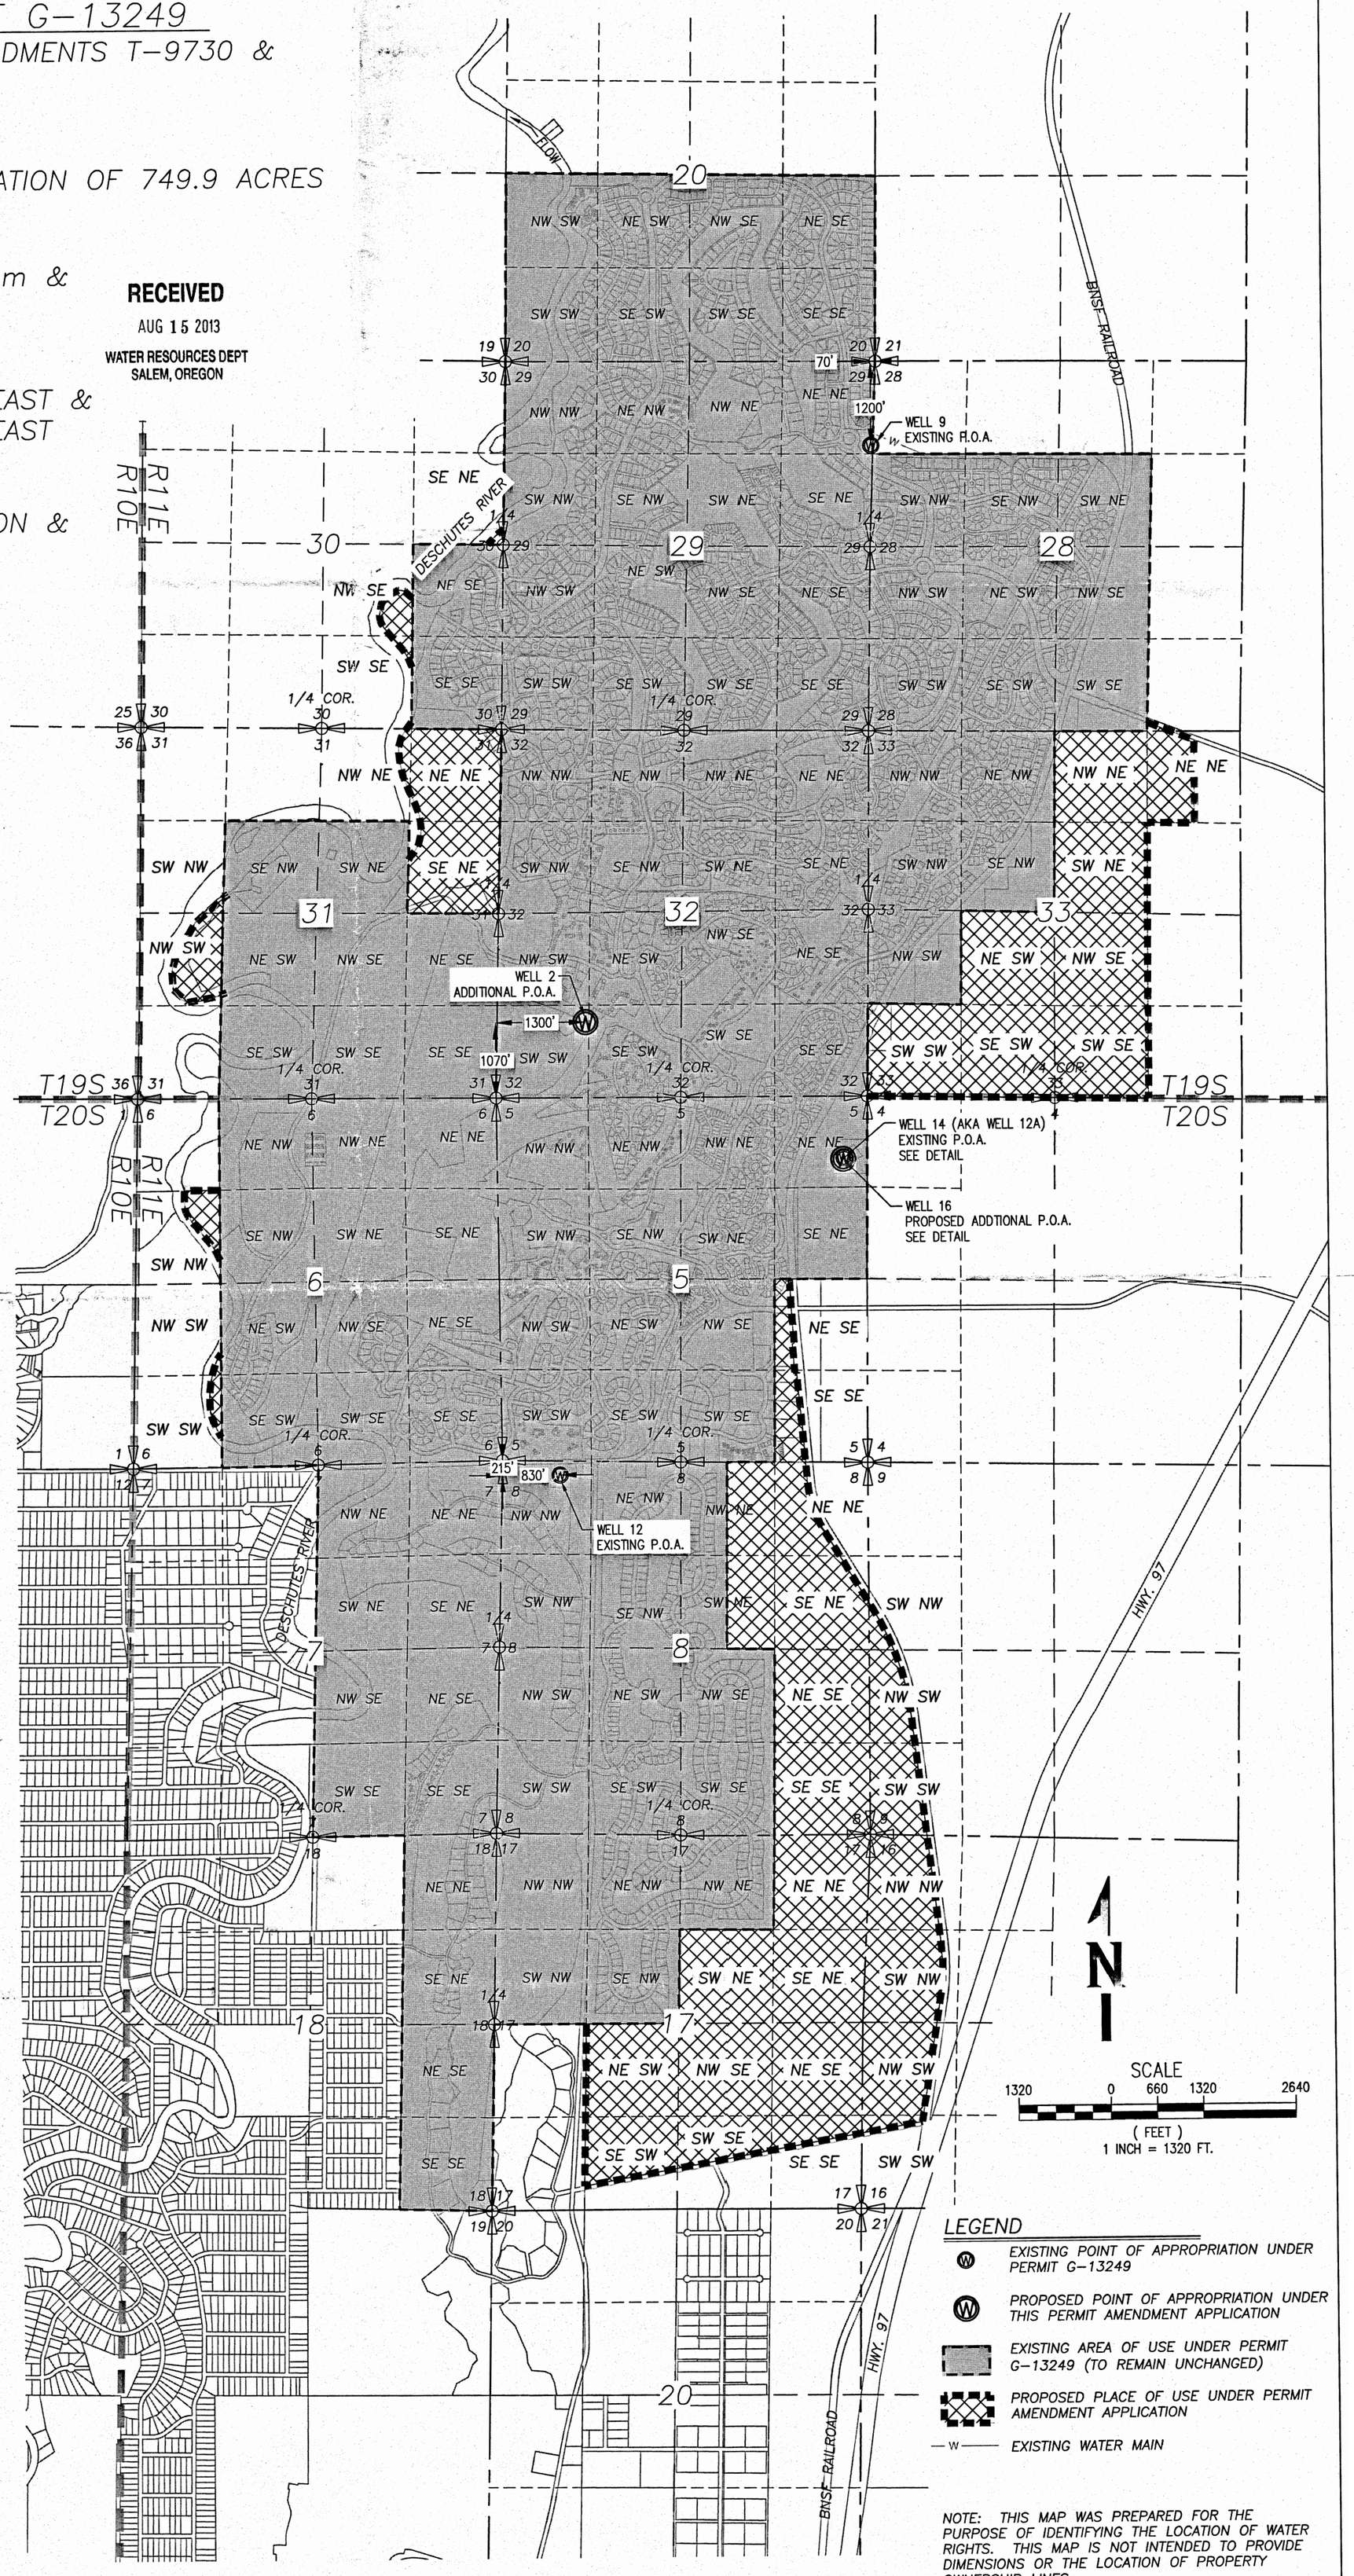

LEGEND

- EXISTING POINT OF APPROPRIATION UNDER PERMIT G-13249
- PROPOSED POINT OF APPROPRIATION UNDER THIS PERMIT AMENDMENT APPLICATION
- EXISTING AREA OF USE UNDER PERMIT G-13249 (TO REMAIN UNCHANGED)
- PROPOSED PLACE OF USE UNDER PERMIT AMENDMENT APPLICATION
- —W— EXISTING WATER MAIN

NOTE: THIS MAP WAS PREPARED FOR THE PURPOSE OF IDENTIFYING THE LOCATION OF WATER RIGHTS. THIS MAP IS NOT INTENDED TO PROVIDE DIMENSIONS OR THE LOCATION OF PROPERTY OWNERSHIP LINES.

WHPacific
123 SW Columbia Street
Bend, OR 97702
541-388-4255 Fax 541-388-4229
www.whpacific.com

1011650