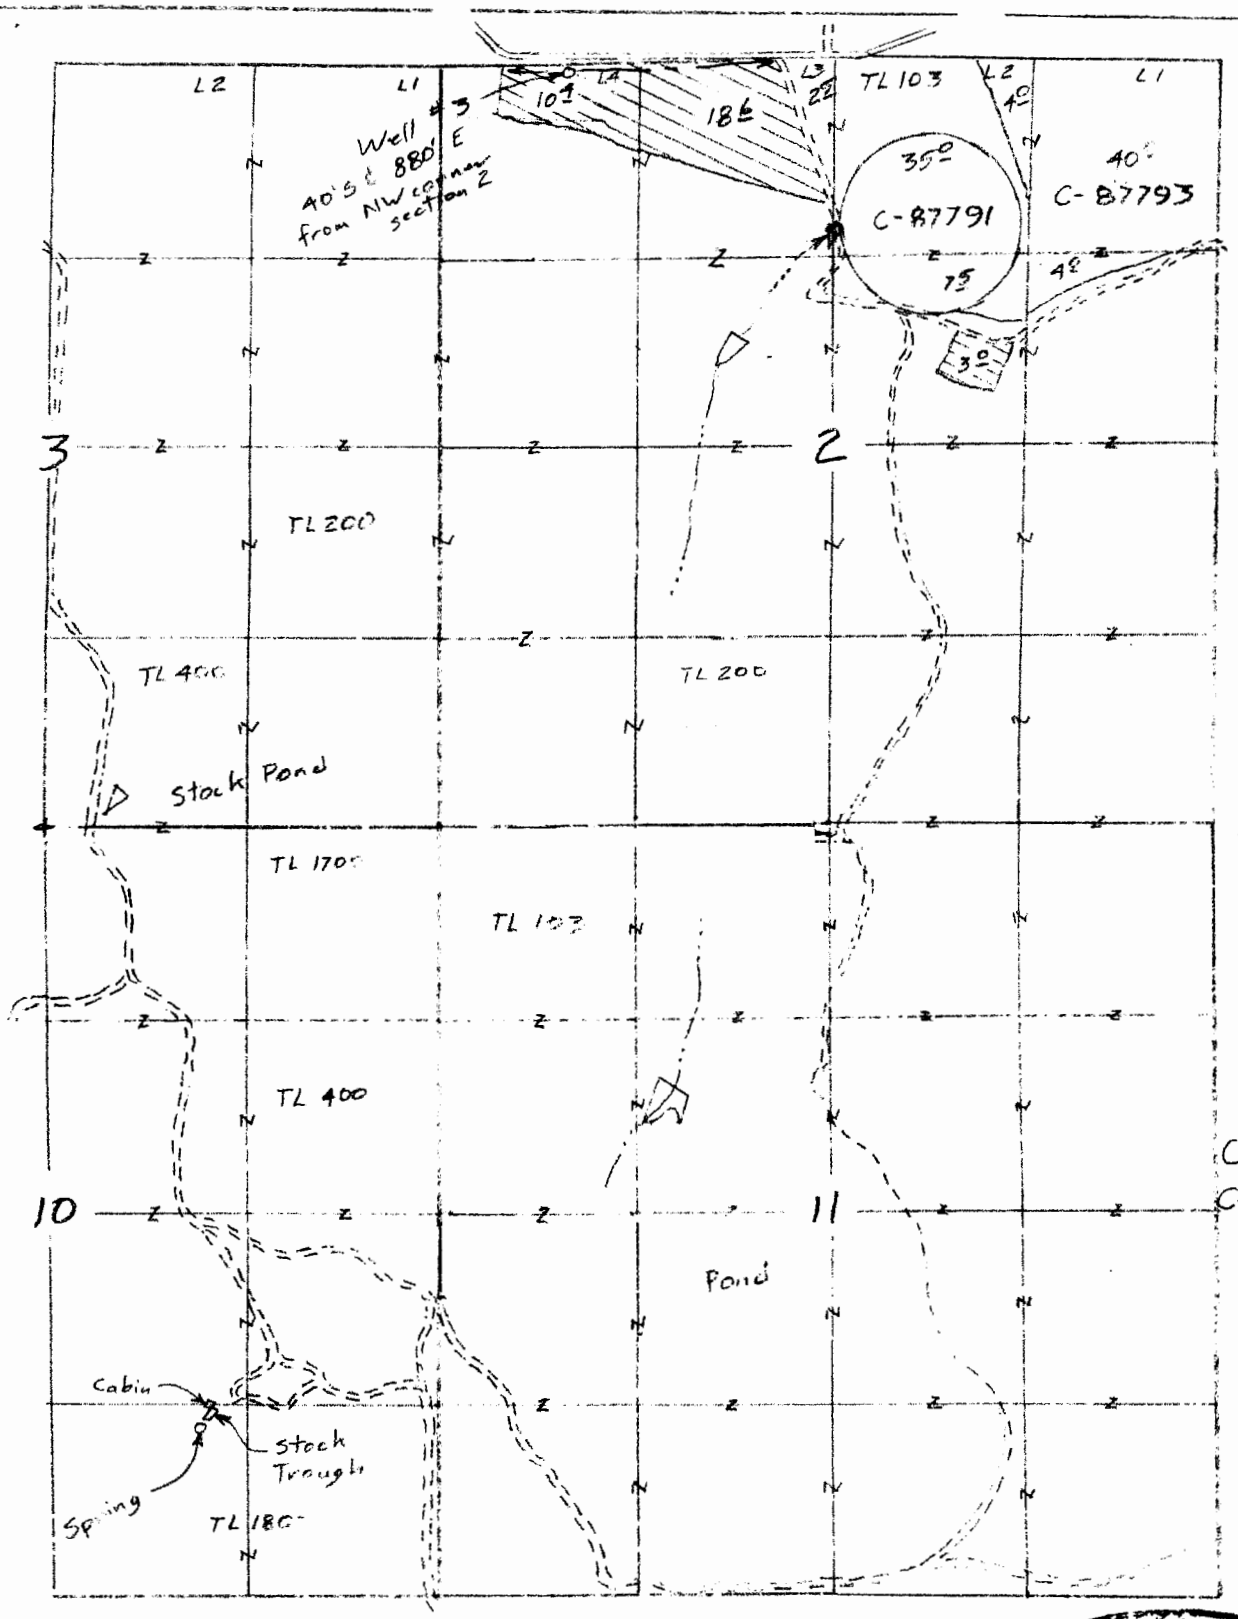

T. 17 S., R. 19 E., W.M.

N

Scale 1" = 1320' (4" = 1 mile)

32° acres

C-87791 45° acres

C-87793 49° acres

Application Map for Shotgun Ranch, LLC

Certified Water Right Examiner #1
Brian A. Estes
Nov. 19, 1987
STATE OF OREGON
Renewal Dec 31, 2015

RECEIVED
MAR 27 2014
WATER RESOURCES DEPT
SALEM, OREGON

This map is for the purpose of locating a water right only and has no intent to provide legal dimensions or the location of property lines.

G-17814

ESTES SURVEYS, LLC

~~PO Box 12610~~
~~Salem, OR 97309-7510~~
~~(503) 585-7508~~

60382 Arnold Rd
Bend, OR 97702
(541) 382-7391