Working copy

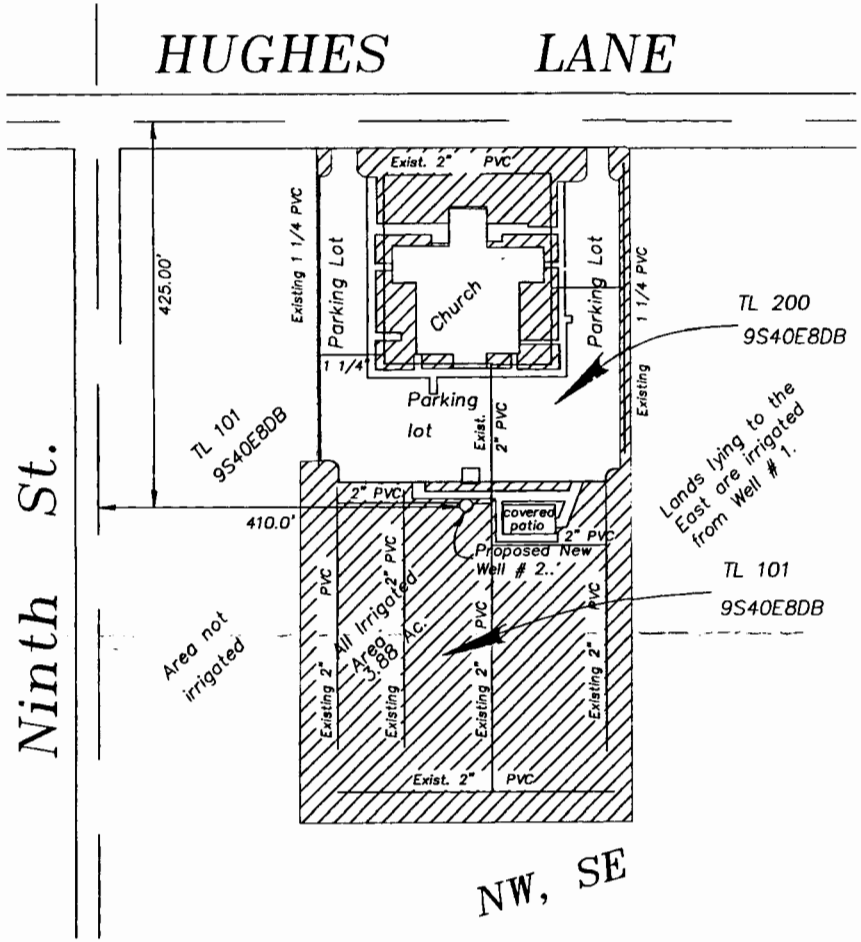

PROPOSED POINT OF DIVERSION FOR WELL # 2
AND PLACE OF USE OF Primary WATER
FROM WELL # 2

ENLARGED DRAWING SCALE: 1"=100'

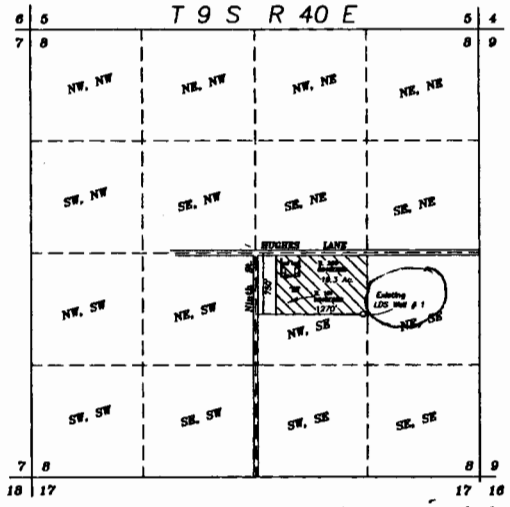

NOTE: drawing enlarged to the Left.

AUTHORIZED POINT OF ~~DIVERSION~~ Appropriation
FROM EXISTING WELL # 1
FOR SUPPLEMENTAL WATER UNDER
C-30919
POINT OF DIVERSION FOR C-82422
—NO LONGER EXISTS

SCALE: 1"=1320'

Scale: 1"=1000'

Primary lands and Supplementary lands under C- 82422, also C-30919 irrigated from well # 1.

o well 1

NOTE: Upon granting of this new right, the applicant intends to surrender the primary surface rights from Certificate 82422 which describes that portion of the water right confirmed by C-4015 from the POWDER RIVER. The original point of diversion of this primary right no longer exists, and the right can no longer be served from the POWDER RIVER. The applicant intends to drill a well, (well #2) to produce primary water only for Tax Lots 200 and TL 101 9S40E8DB. Well #1 is no longer used and was located to the East of the existing Church as shown on the drawing.

Primary lands under C-30919 requesting new Point of diversion from proposed well # 2 for primary water, and canceling the primary right from C-30919 and supplementary right from well #1.

Certified Water Right Examiner # 021
Gregory T. Blackman
Nov. 19, 1987
STATE OF OREGON

RECEIVED
AUG 28 2014
OWRD

NOTE: The preparation of this map was for the purpose of identifying the location of the proposed water right and has no intent to provide dimensions or location of property ownership lines. Location information shown hereon was furnished by the applicant.

MAY 12, 2014

APPLICATION MAP FOR NEW WELL FOR PRIMARY WATER

FOR
THE CORPORATION OF THE PRESIDING BISHOP OF THE CHURCH OF JESUS CHRIST OF LATTER-DAY SAINTS

APPLICATION NO. G-17397

PERMIT NUMBER