WATER RIGHT APPLICATION MAP

TOWNSHIP 17 SOUTH, RANGE 21 EAST, SECTION 11 AND 12, W.M, CROOK COUNTY, OREGON. DECEMBER, 2019

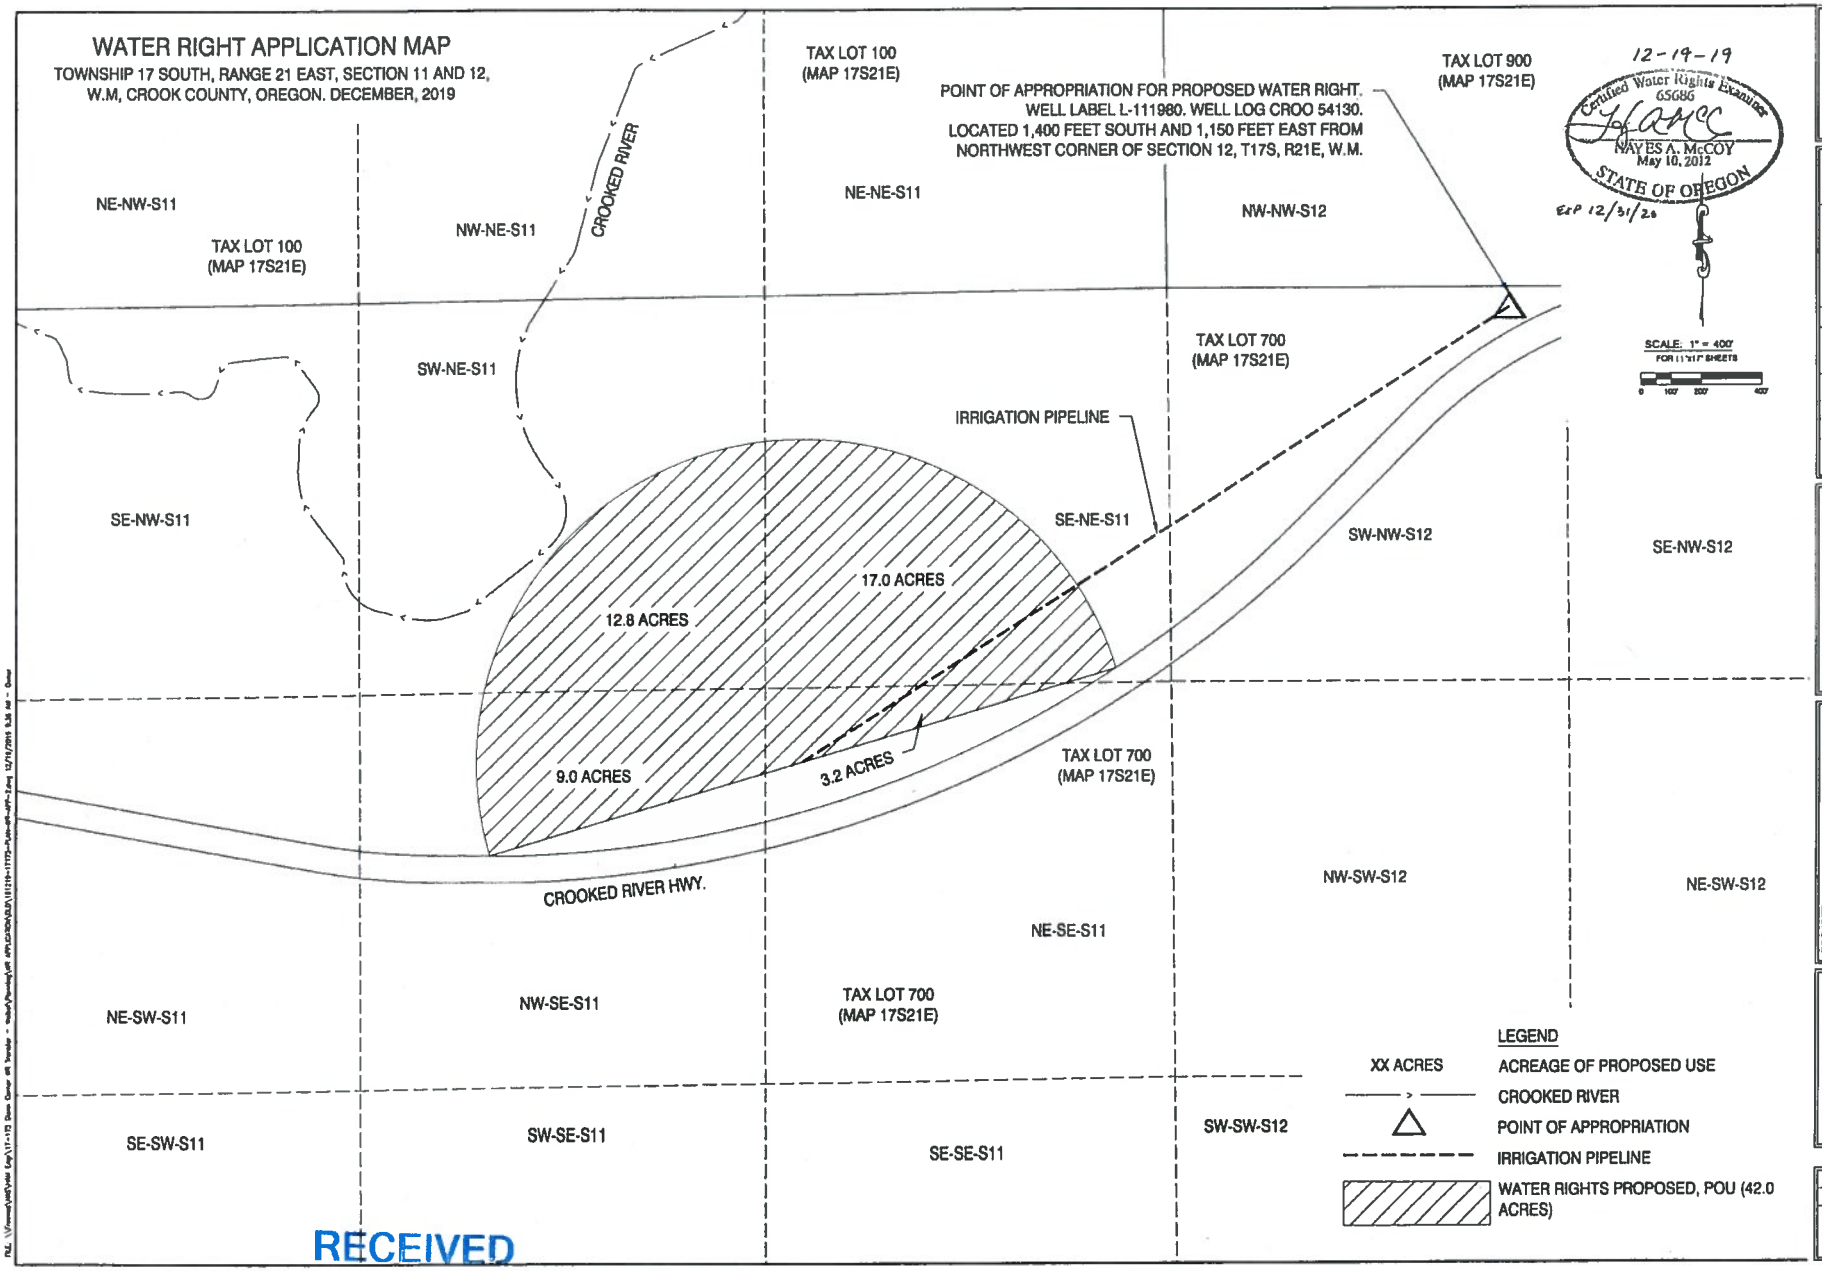

12-19-19

Certified Water Rights Examiner
65086
HAYES A. McCOY
May 10, 2012
STATE OF OREGON
Exp 12/31/20

DRAWING STATUS: POU/POU
DATE: 12/15/19
No. REVISION: DATE:
1 UPDATED MAP 12/19/19

H.A. McCOY
ENGINEERING & SURVEYING, LLC

PROJECT: GLENN CORNER WR TRANSFER
PROJECT LOCATION: CROOK COUNTY
CLIENT: WAIBEL PROPERTIES, LLC

SHEET TITLE: PROPSED POU

JOB NO. 17-175
DRAWN BY: SHS
DRAWING: WR1.1

RECEIVED
DEC 19 2019
OWRD