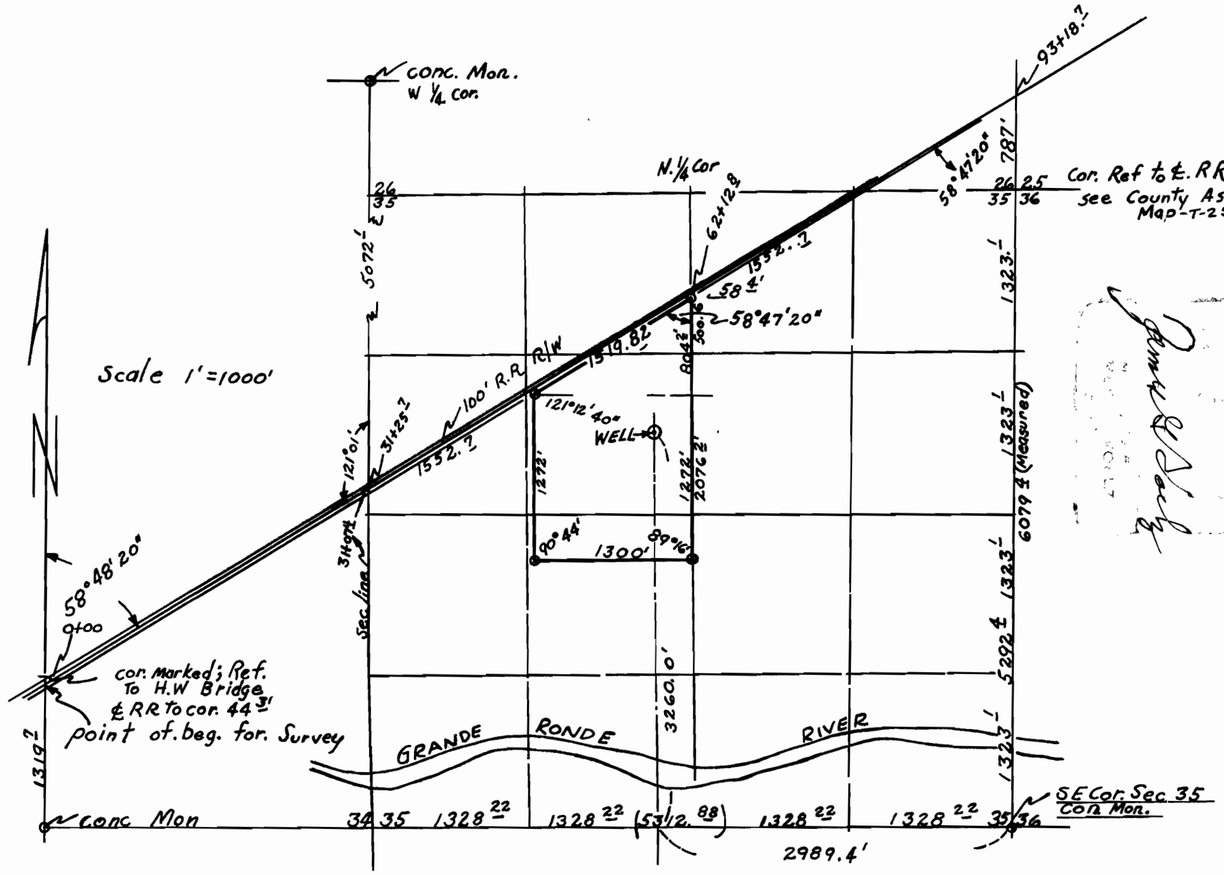

Survey for Boise Cascade Corp.
Jackson & Willow
La Grande, Oregon

Date March, 1965

Application No. G-3132
Permit No. G-2930

NO.	REVISION	APP.

APPROVED	PROJECT NO. PW•3	SCALE:	DWG. NO. C
DATE		DRAWN:	
		CHECKED:	
		APPROVED:	

BOISE CASCADE CORPORATION
CENTRAL ENGINEERING DIVISION