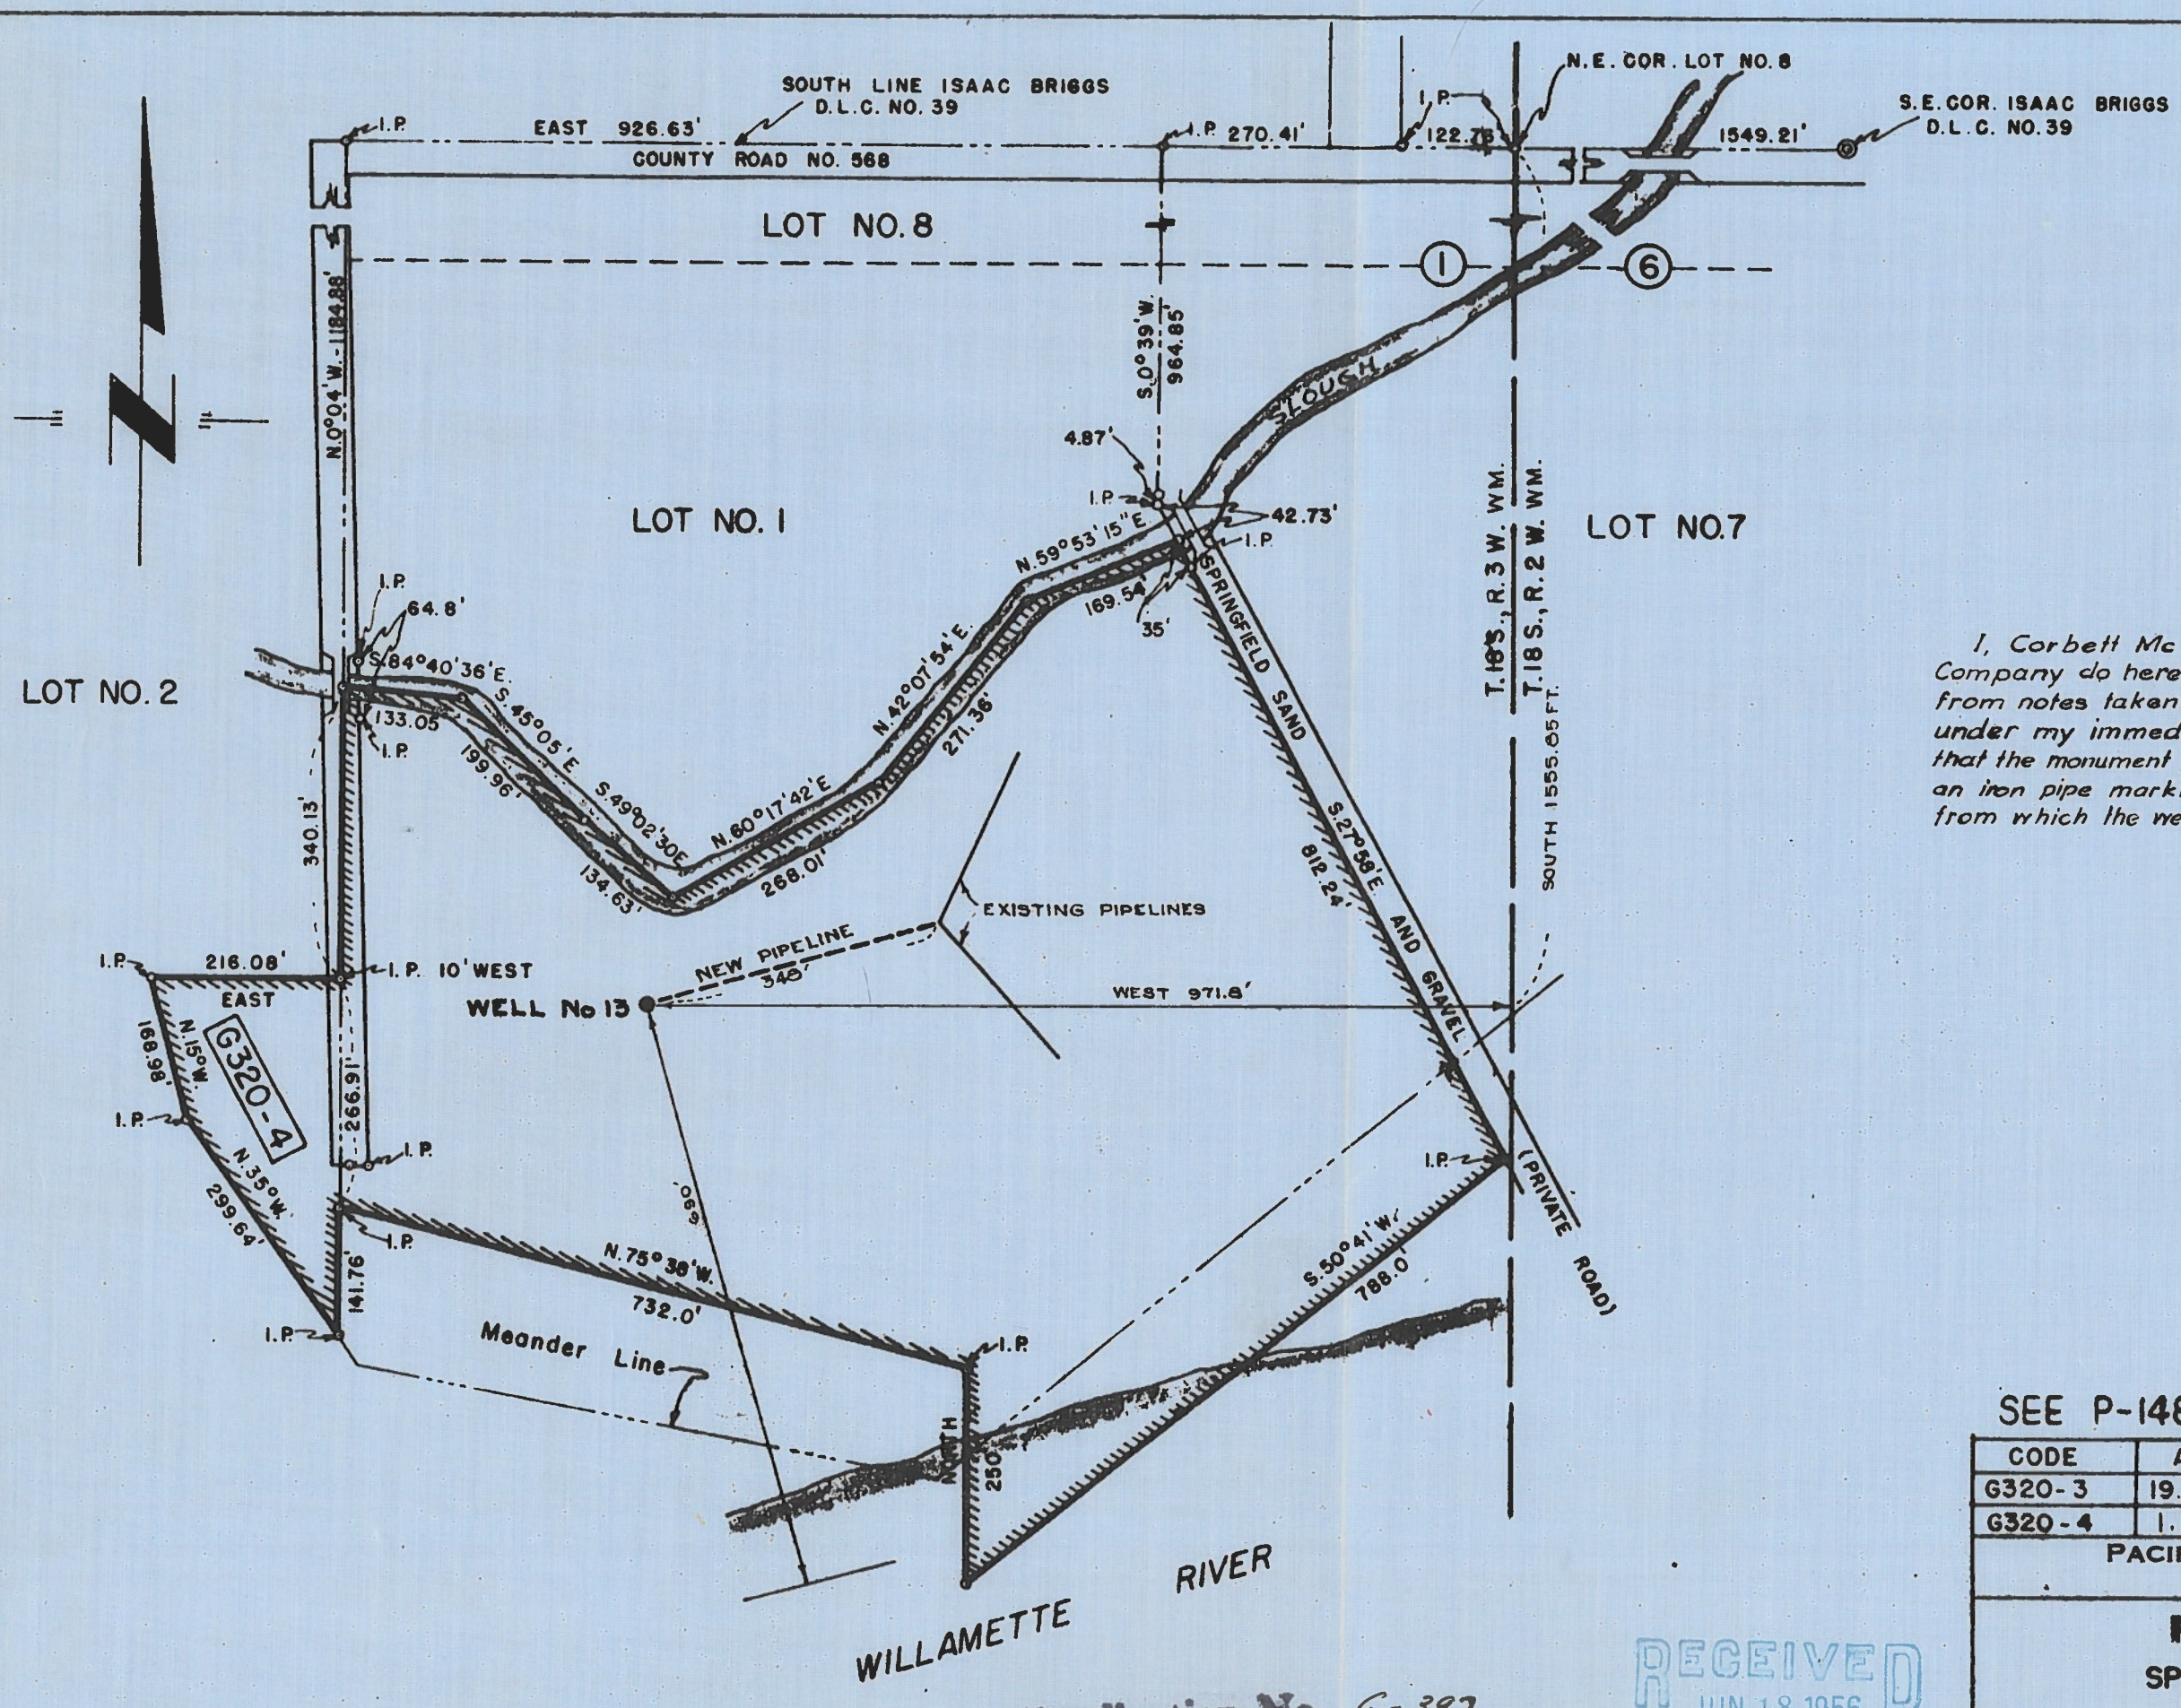

I, Corbett McLean of Pacific Power & Light Company do hereby certify that this map was made from notes taken during an actual survey made under my immediate supervision on May 24, 1956 that the monument shown on this map consists of an iron pipe marking the N.E. cor. of Lot 8, T18S, R3W, WM., from which the well bears S. 1555.85 ft and W. 971.8 ft.

Corbett McLean
Supervisor of Engineering

REGISTERED PROFESSIONAL ENGINEER
CORBETT McLEAN
OREGON

Corbett McLean

Application No. G-397
Permit No. G-266

RECEIVED
JUN 18 1956
STATE ENGINEER
SALEM, OREGON

SEE P-148 FOR PROPERTY DESC'P

CODE	AREA	TITLE
G320-3	19.56 A.	Title & Trust Co. No. N-30513, 80488
G320-4	1.21 A.	" " " " No. N-30531, 81288

PACIFIC POWER & LIGHT COMPANY
PORTLAND, OREGON

PROPERTY PLAT
OF
SPRINGFIELD WELLS SITE
SPRINGFIELD, OREGON

STATE Oregon COUNTY Lane SCALE 1" = 200' CODE See Above
TITLE See Above AREA See Above
DRAWN BY M.S.

P-147