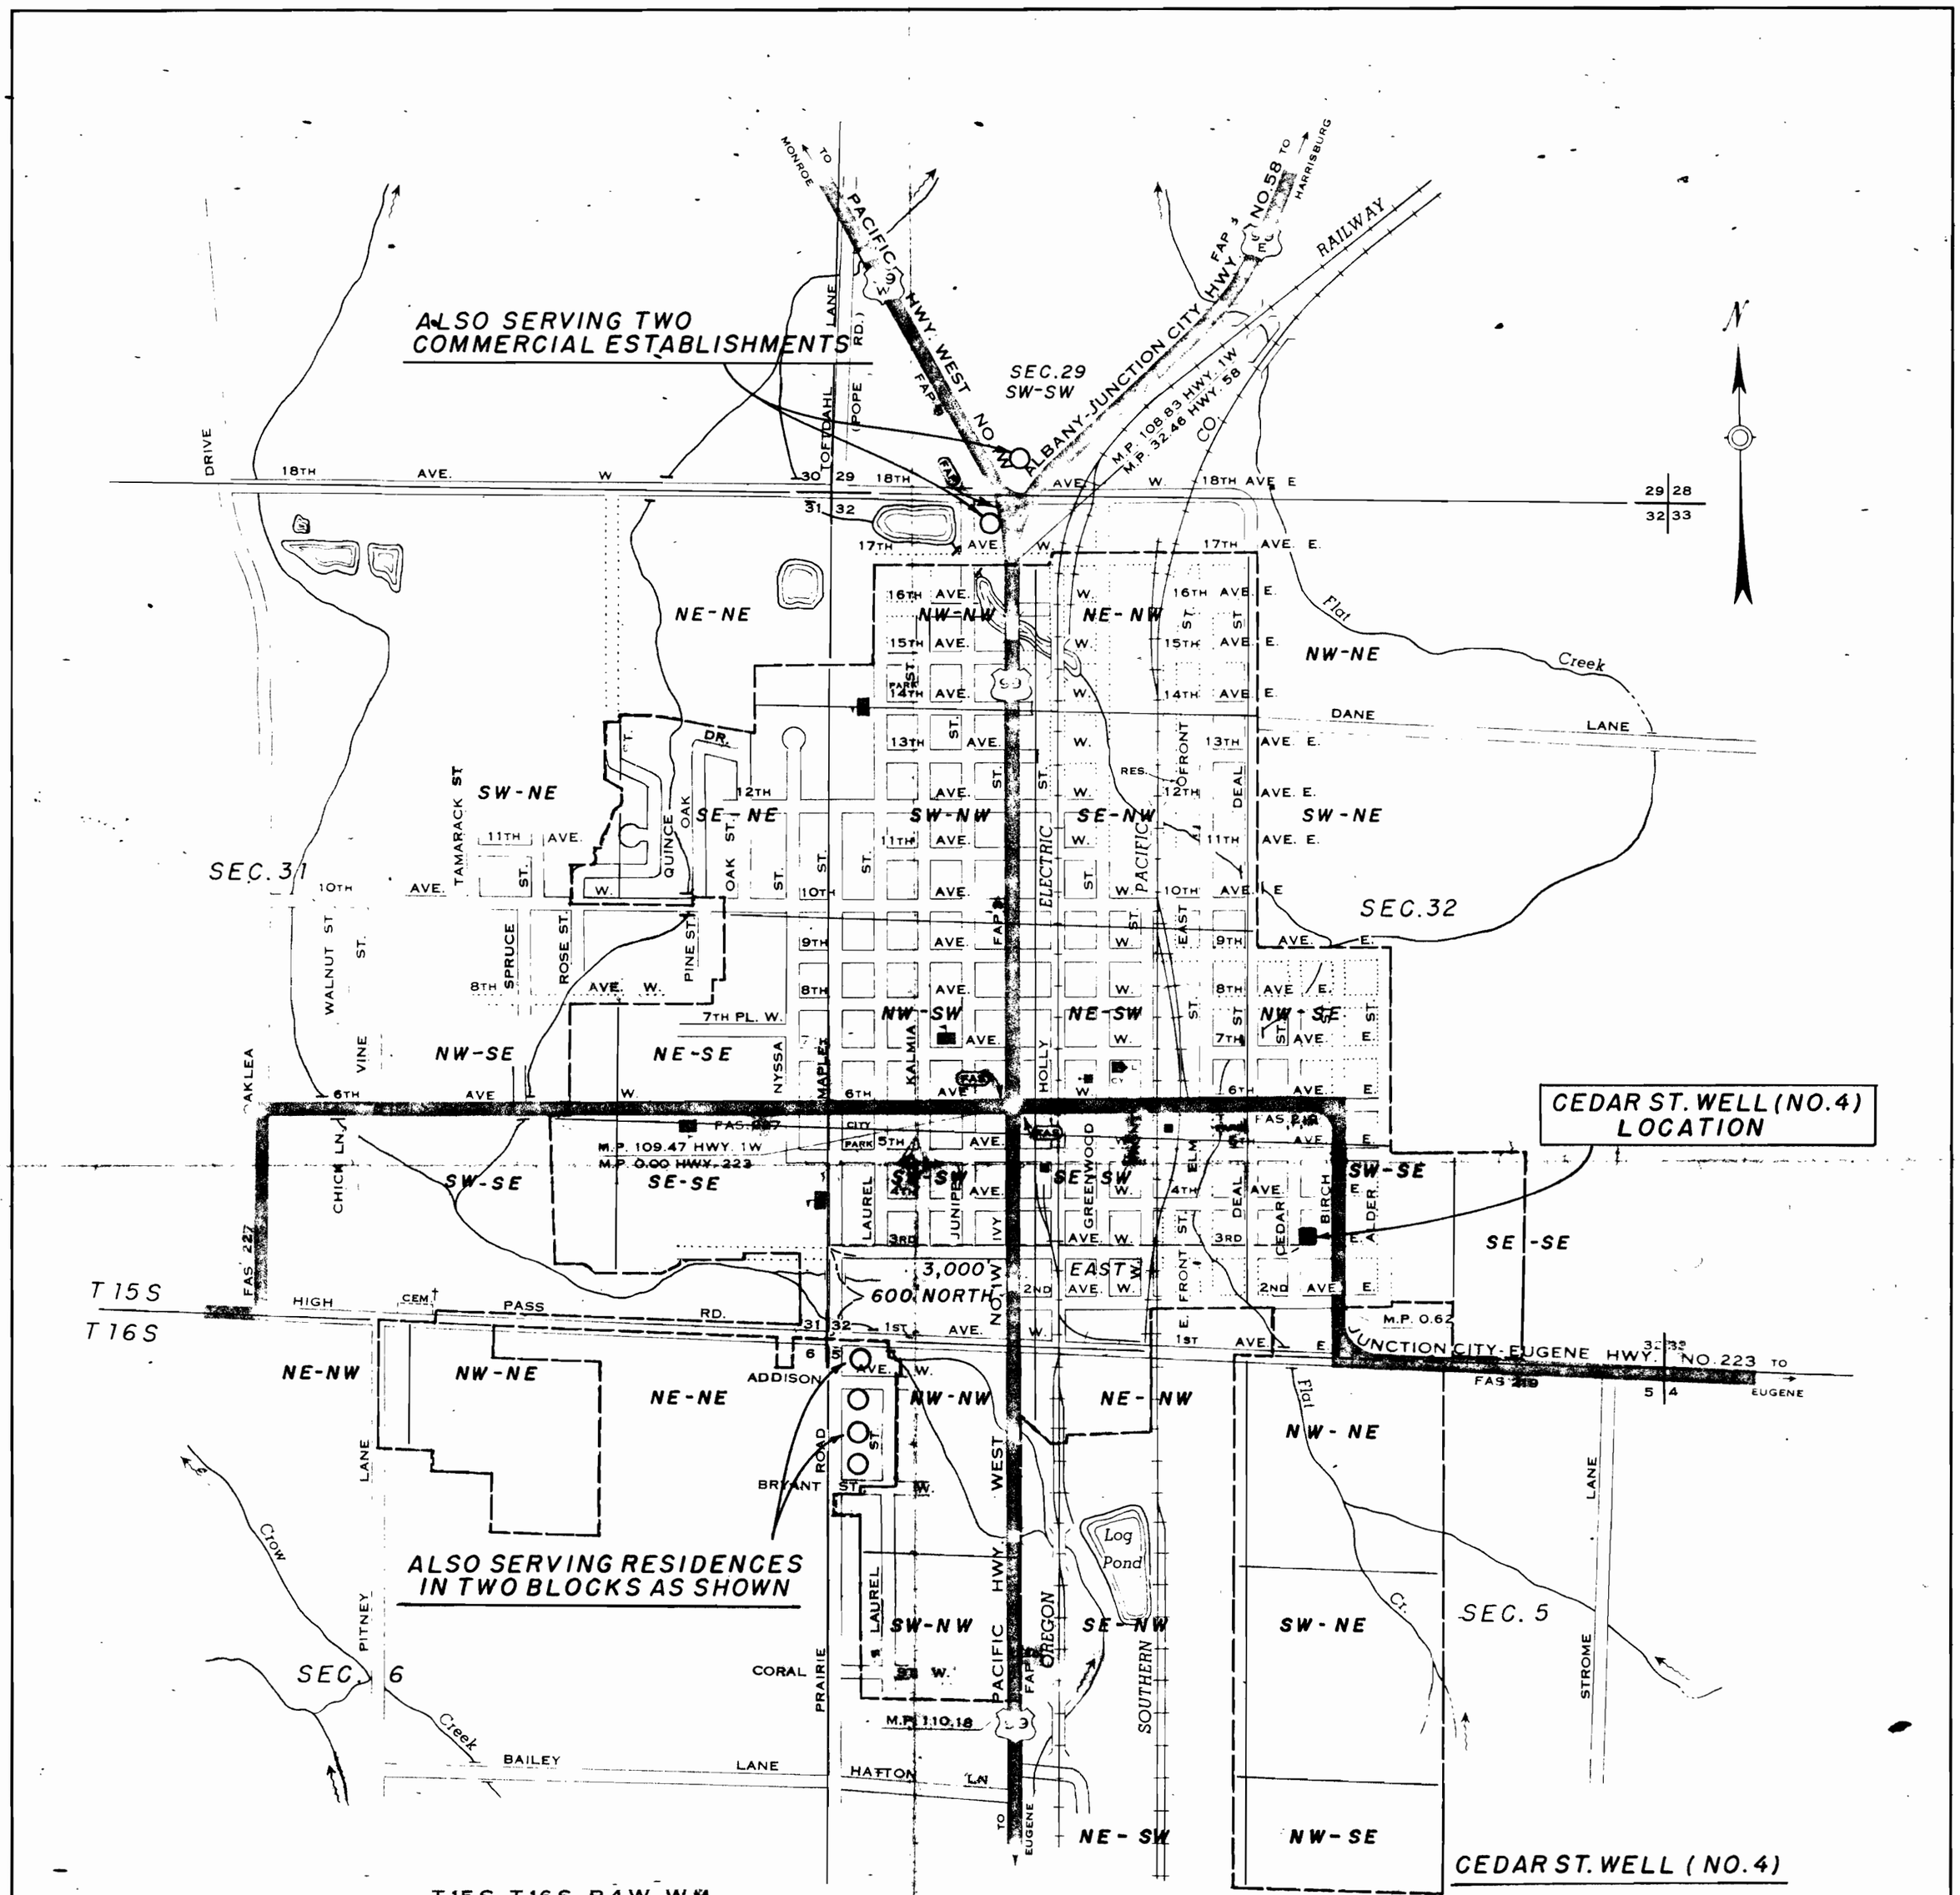

GROUND WATER APPROP. APPLICATION MAP

JUNCTION CITY

LANE COUNTY, OREGON

PREPARED BY THE
OREGON STATE HIGHWAY DEPARTMENT

IN COOPERATION WITH THE
U.S. DEPARTMENT OF TRANSPORTATION
FEDERAL HIGHWAY ADMINISTRATION
BUREAU OF PUBLIC ROADS

Population 2,265

Scale in Feet

400 0 400 800

Revised June 1970

APPLICATION FOR A PERMIT TO APPROPRIATE GROUNDWATERS OF THE STATE OF OREGON

LEGEND

- FAI — FEDERAL AID INTERSTATE SYSTEM
- FAP — FEDERAL AID PRIMARY SYSTEM
- FAS — FEDERAL AID SECONDARY SYSTEM-STATE
- FAS — FEDERAL AID SECONDARY SYSTEM-COUNTY
- FAS — OTHER FEDERAL AID SECONDARY-LOCAL
- FAS — TERMINATION OF FA SYSTEM
- TERMINATION OF ROUTE
- DIVIDED HIGHWAY
- 4 — UNDIVIDED HIGHWAY-NO. OF LANES
- STREET OPEN FOR TRAVEL
- STREET DEDICATED BUT NOT OPEN
- INTERSTATE NUMBERED ROUTE (FAI)
- U.S. NUMBERED ROUTE
- STATE NUMBERED ROUTE
- POST OFFICE
- SCHOOL
- CITY CENTER
- R.R. DEPOT
- CITY LIMITS
- PUBLIC BLDG.
- CY — CITY HALL
- CT — COURT HOUSE
- A — ARMORY
- L — LIBRARY

CLARK & GROFF ENGRS. INC.

NOV. 4, 1971

J.O. 71667

G 5660
G 5487