Section 10 T.20S. R.3W.W.M.

20 03 10

LANE COUNTY

1" = 400'

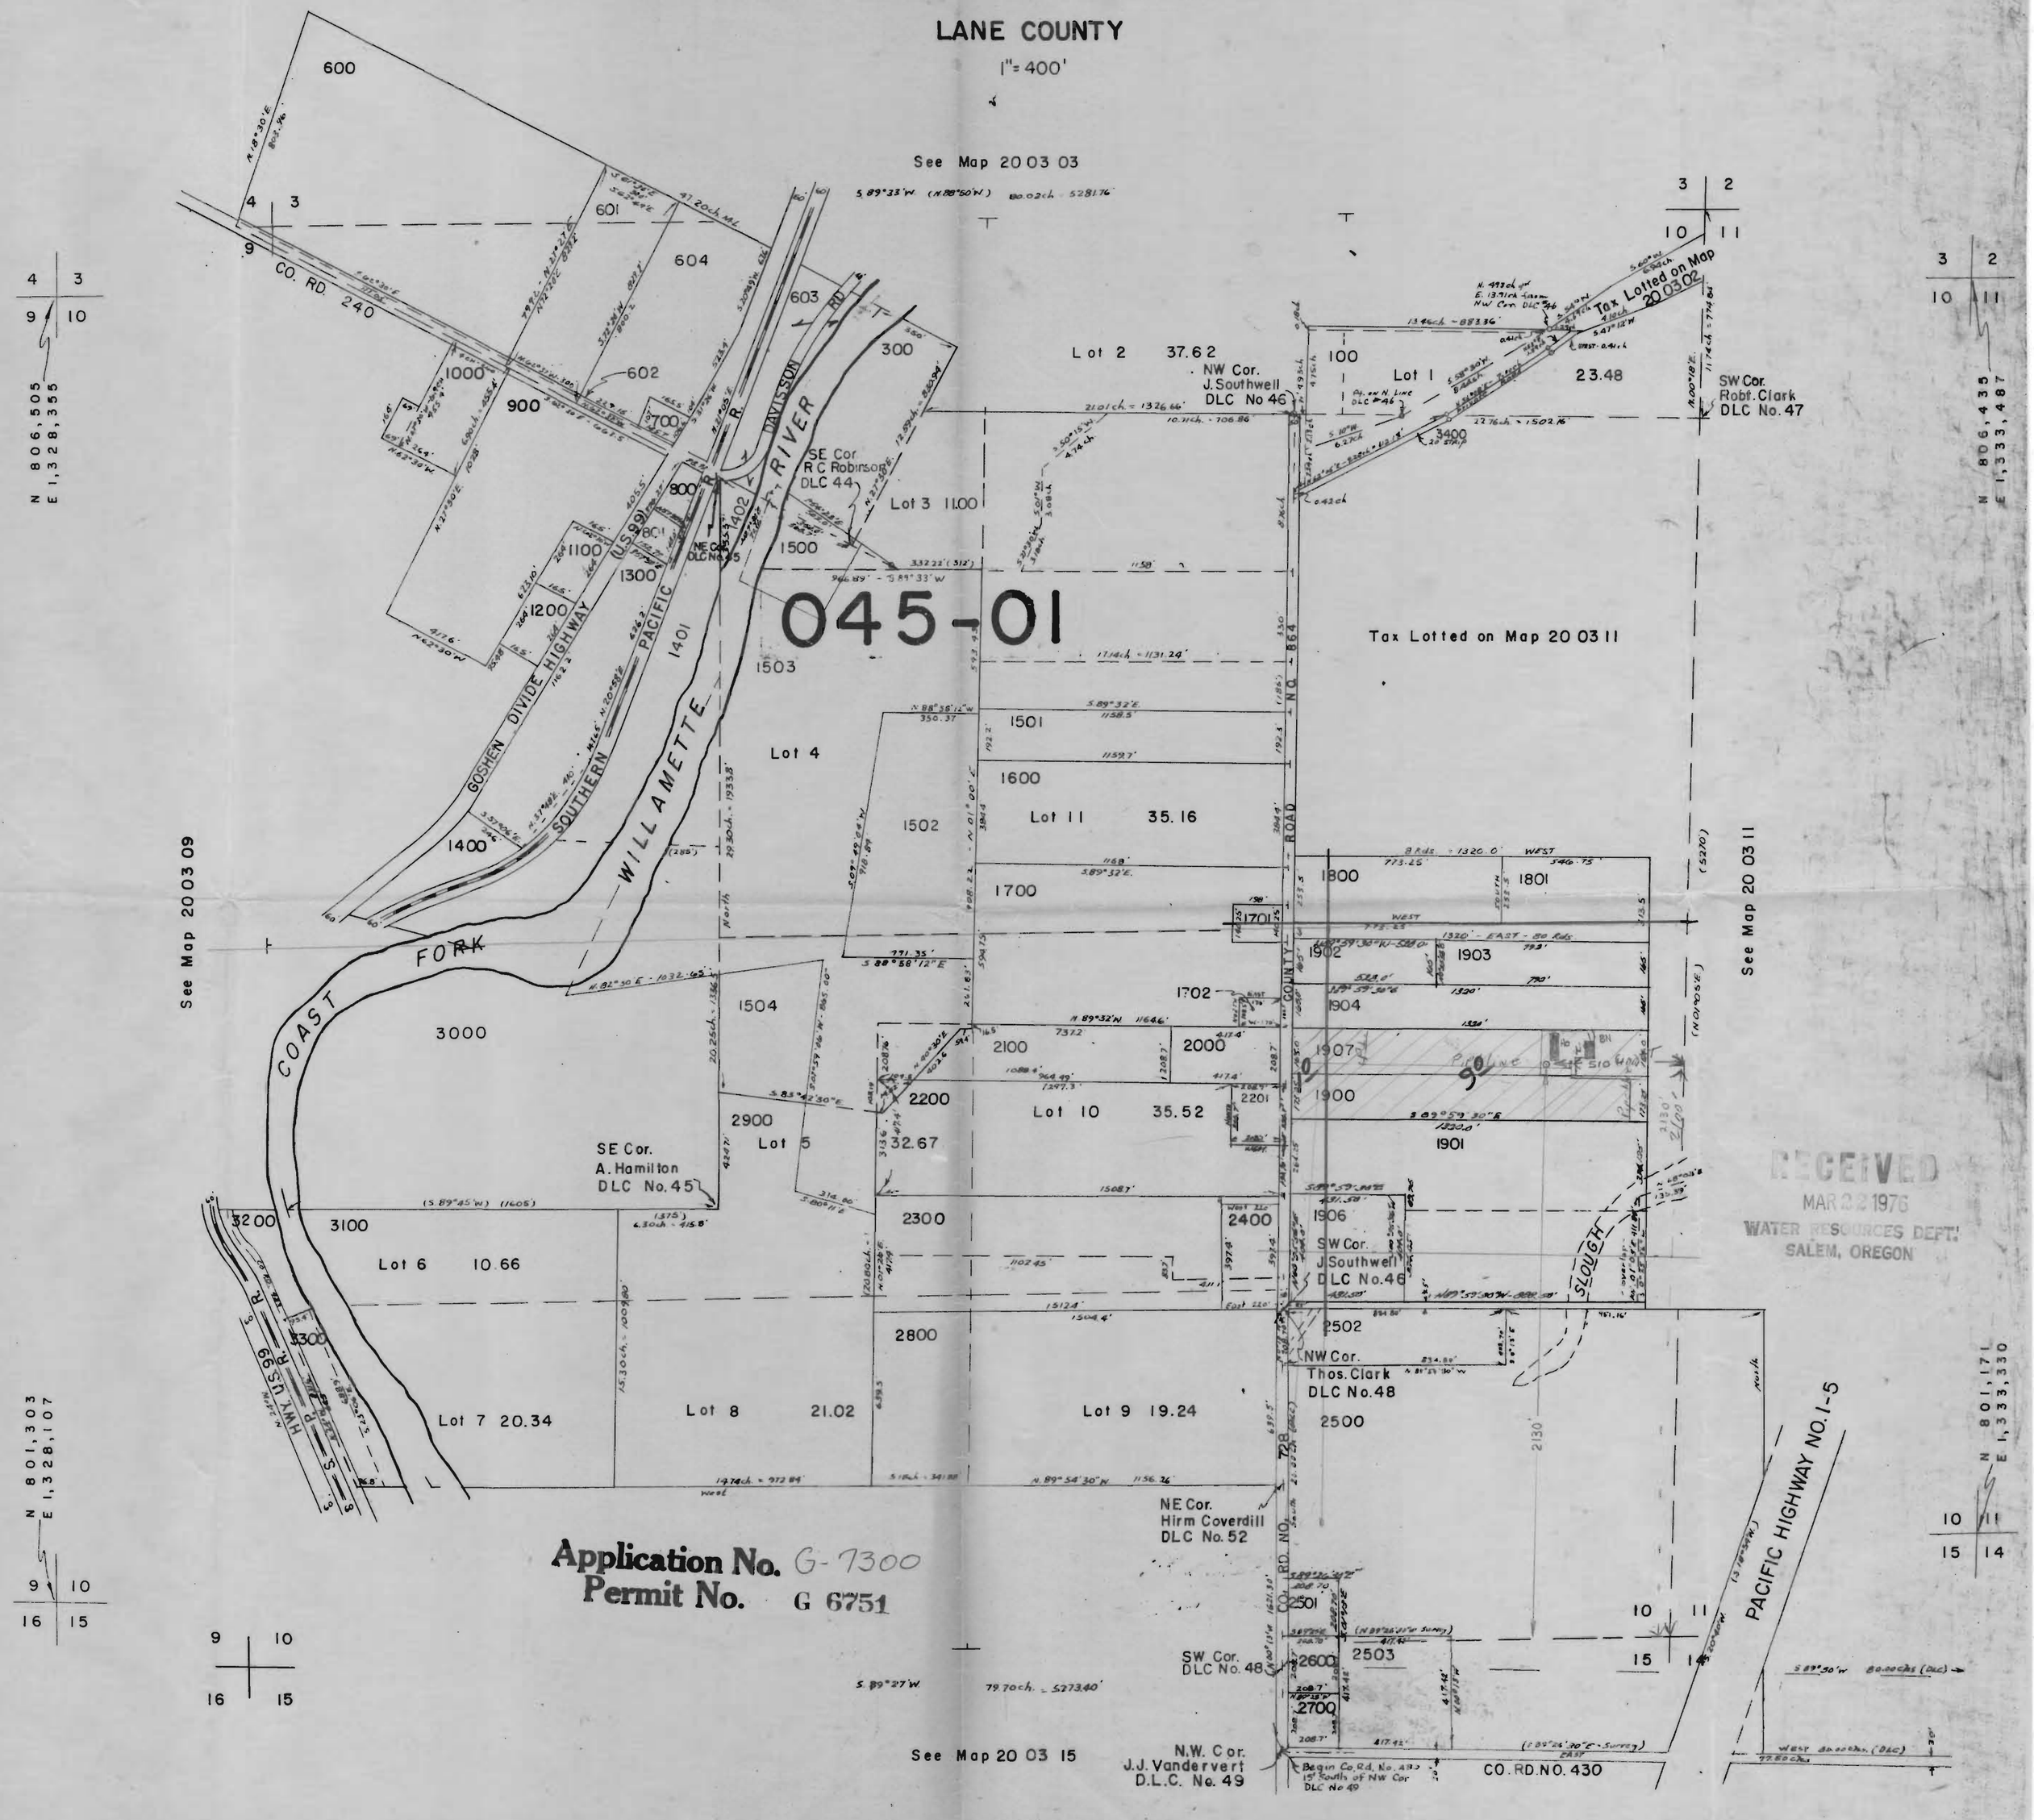

Application No. G-7300
Permit No. G 6751

RECEIVED
MAR 22 1976
WATER RESOURCES DEPT.
SALEM, OREGON