Township 10 S Range 40 E.W.M.

Application No. 52516
Permit No. 39638

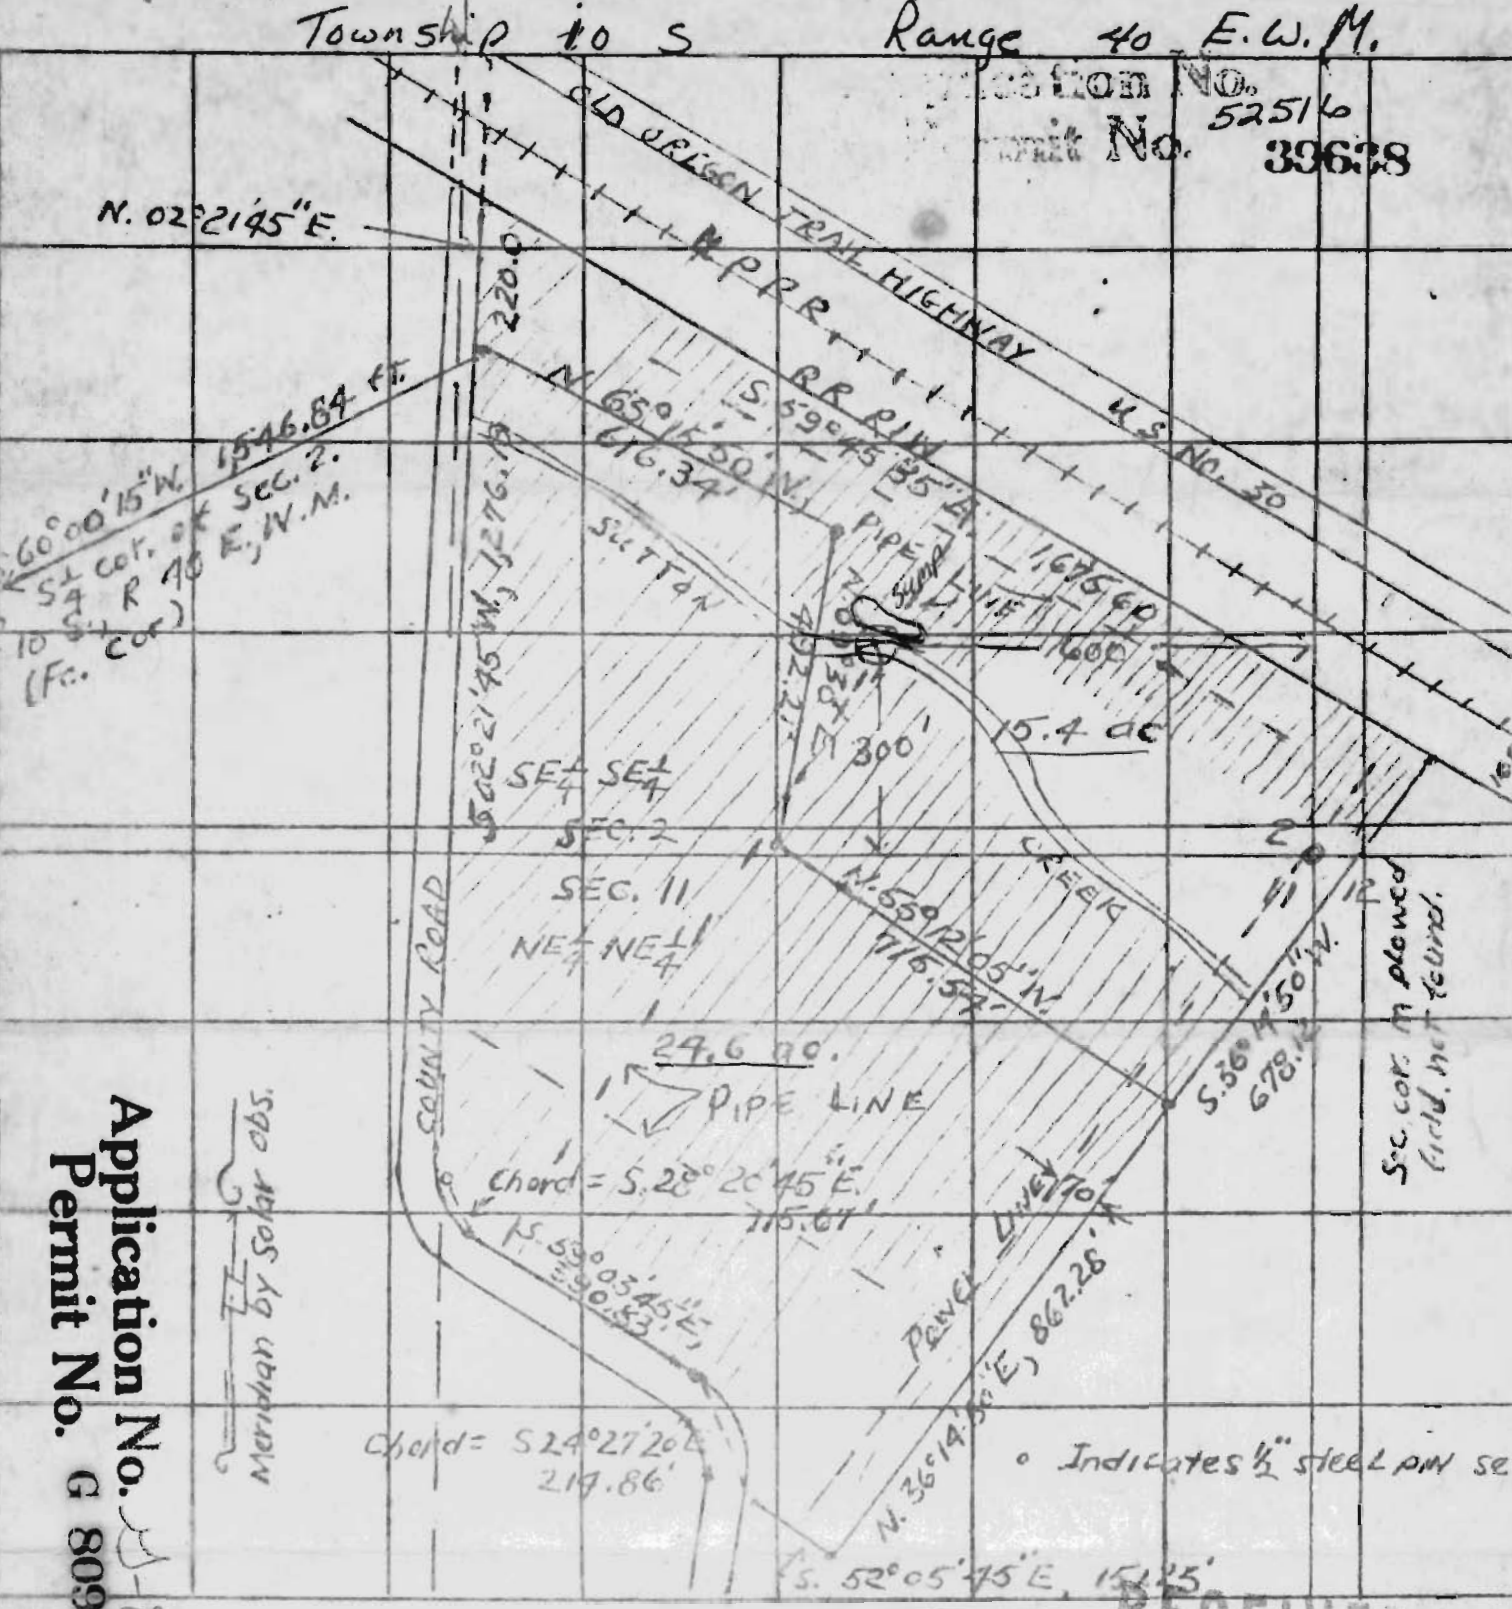


Application No. J-8727
Permit No. G 8095

MAP TO ACCOMPANY APPLICATION OF:

RECEIVED
APR 10 1978
WATER RESOURCES DEPT.
SALEM, OREGON

Name JAMES A. ATTAWAY

County BAKER

Date 10/15/74 (Scale 4" to 1 Mile) → SCALE 1" = 300'

MAP OF SURVEY

Note:

FOR PROPERTY BOUNDARY DESCRIPTIONS