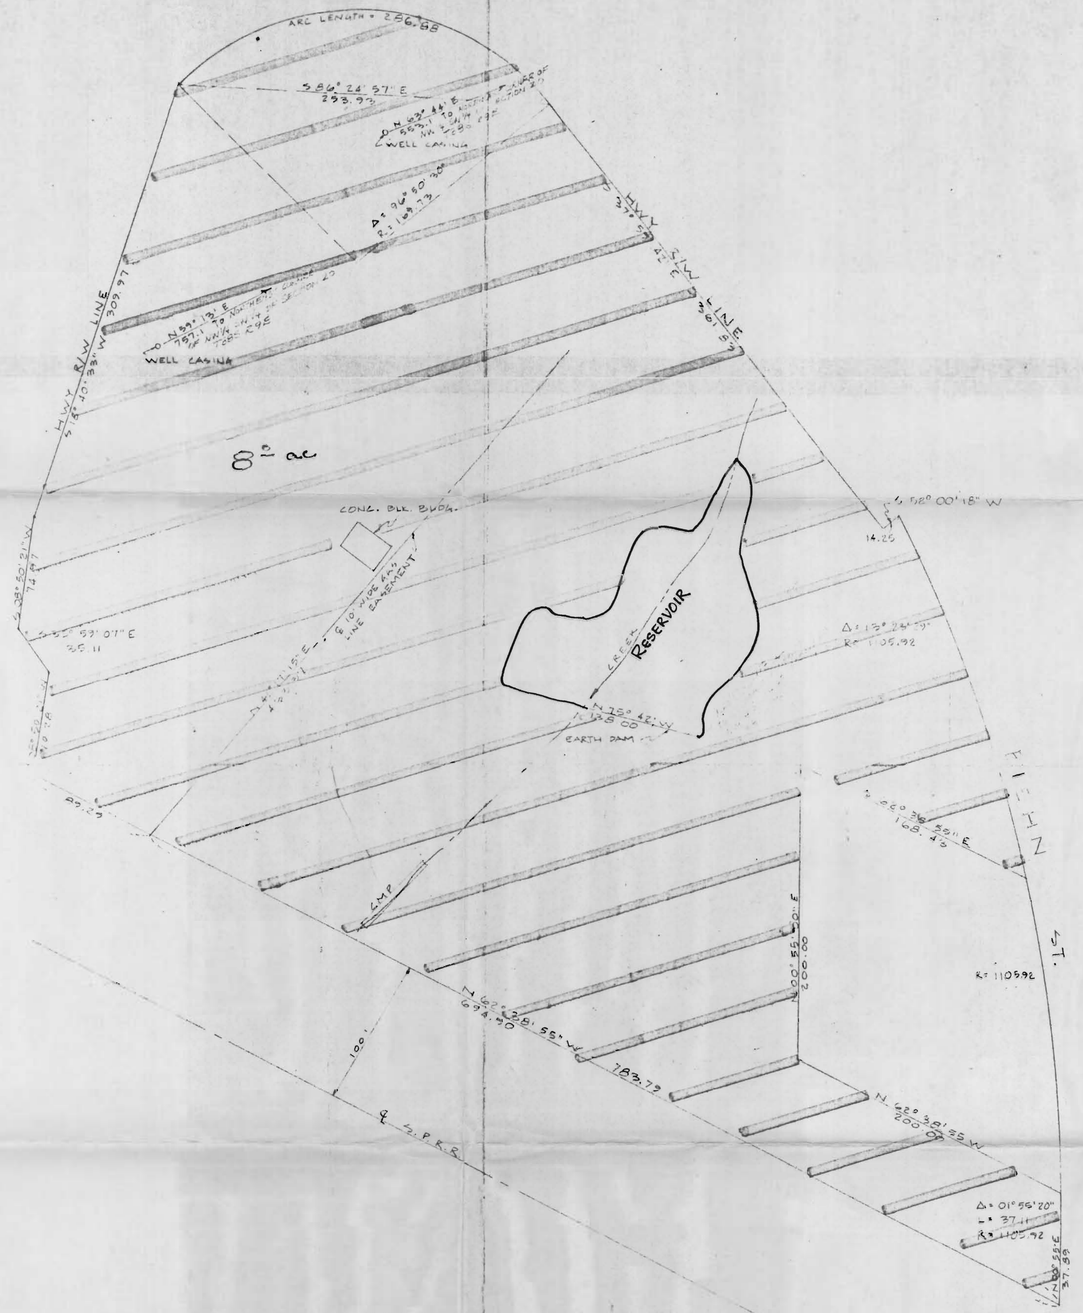

MAP OF SURVEY
IN
NW 1/4, SW 1/4, SECTION 20
T 38S, R 9E, W.M.
KLAMATH COUNTY, OR.

Application No. R57329, 57330, G 8759
Permit No. , , G 8346

RECEIVED
OCT 16 1978
WATER RESOURCES DEPT.
SALEM, OREGON

REGISTERED PROFESSIONAL LAND SURVEYOR
OREGON
DONALD A. HAMMOND
144

REV. BY	REVISION	DATE	REV. NO.

CONSULTING ENGINEERING
HAMMOND ENGINEERING
5990 WASHBURN WAY
KLAMATH FALLS, OREGON 97601
503-883-2201

MAP OF SURVEY
FOR
BRUCE FROMKE

DESIGNED BY:	DATE:	JOB NO.
DRAWN BY: KT	DATE:	SCALE: 1" = 50'
APPROVED BY:	DATE:	SHEET NO.