T. 24 S., R. 29 E., W. M.
HARNEY CO., ORE.

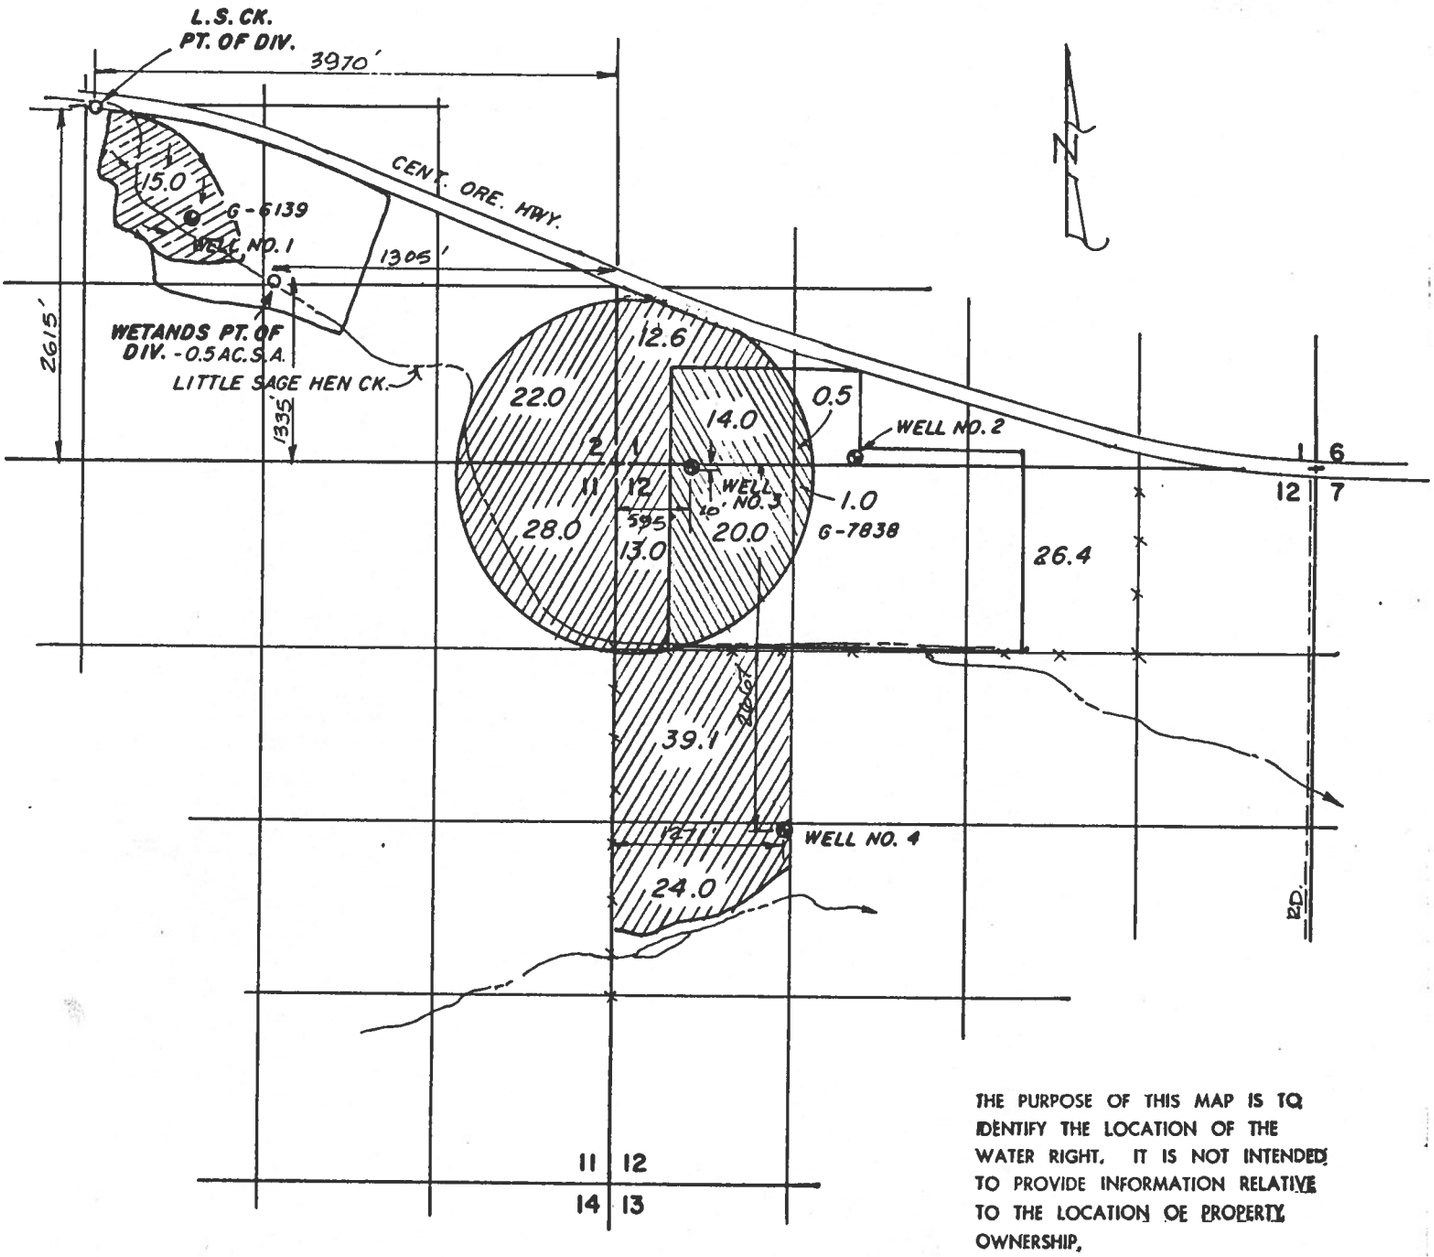

THE PURPOSE OF THIS MAP IS TO IDENTIFY THE LOCATION OF THE WATER RIGHT. IT IS NOT INTENDED TO PROVIDE INFORMATION RELATIVE TO THE LOCATION OF PROPERTY OWNERSHIP.

NOTES

1. THIS IS A REVISED APPL. MAP FOR APPL. NO.S 69727 & G-11856.
2. WELL NO. 3 TO SUPPLEMENT PERMIT G-7838 PLUS NEW ACREAGE, AS SHOWN.
3. SAGEHEN CK. APPL. TO SUPPLEMENT PERMIT G-6139.

LEGEND

- NEW GND. WATER APPL.
- SUPPLEMENTAL GND. WATER APPL.
- " SURFACE WATER APPL.

Application No. R71602
Permit No. R11906

Certified Water Right Examiner #099
Charles F. Palmer
Nov. 19, 1987
STATE OF OREGON
5/6/91

JACK & CAROLYN BAUER — BURNS, OREGON

WATER RIGHTS APPLICATION-MAP (REV.)

LOCATED IN SEC.S 1, 2, 11 & 12, T. 24 S., R. 29 E., W. M., HARNEY CO., ORE.

Scale: 1" = 1320'	Date: MAR. 21, 1991	Job: 1110
Dsn: —	M.A.P's — M. A. PALMER & SONS, INC. ENGINEERING & SURVEYING, 254 N. Alder - Box 61, Burns, Oregon 97720	Sht. No. 1 of 1
Drn: CORK		
Ckd: —		