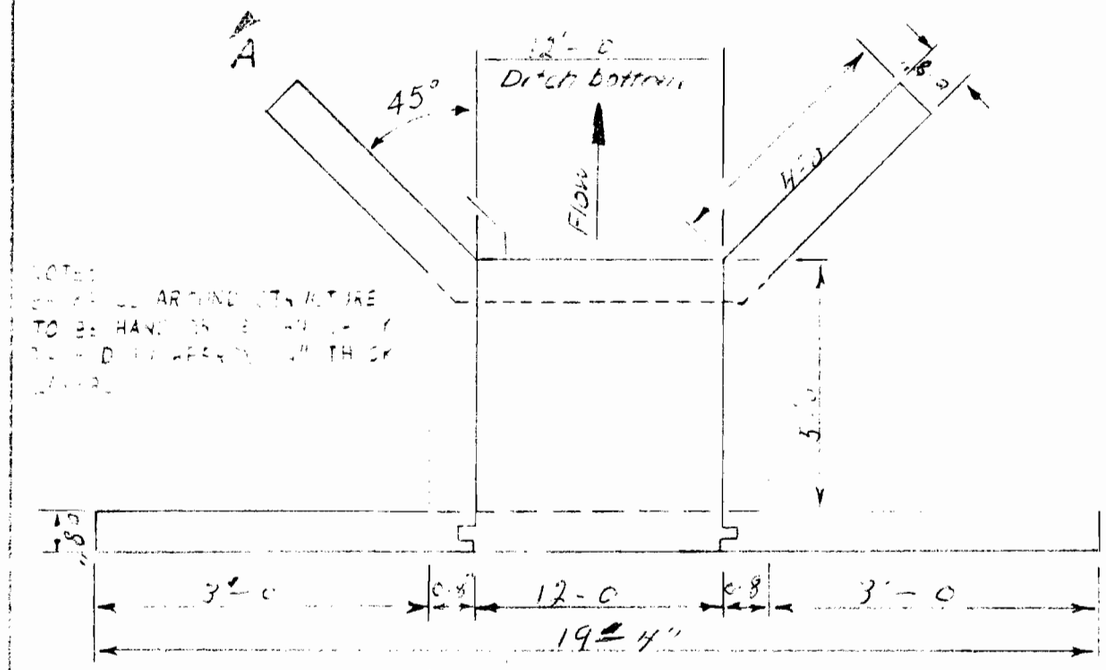

PLAN

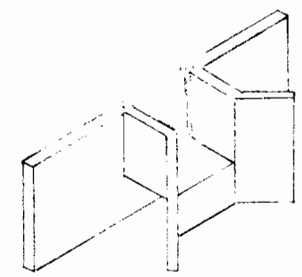

ISOMETRIC VIEW

LOCATION

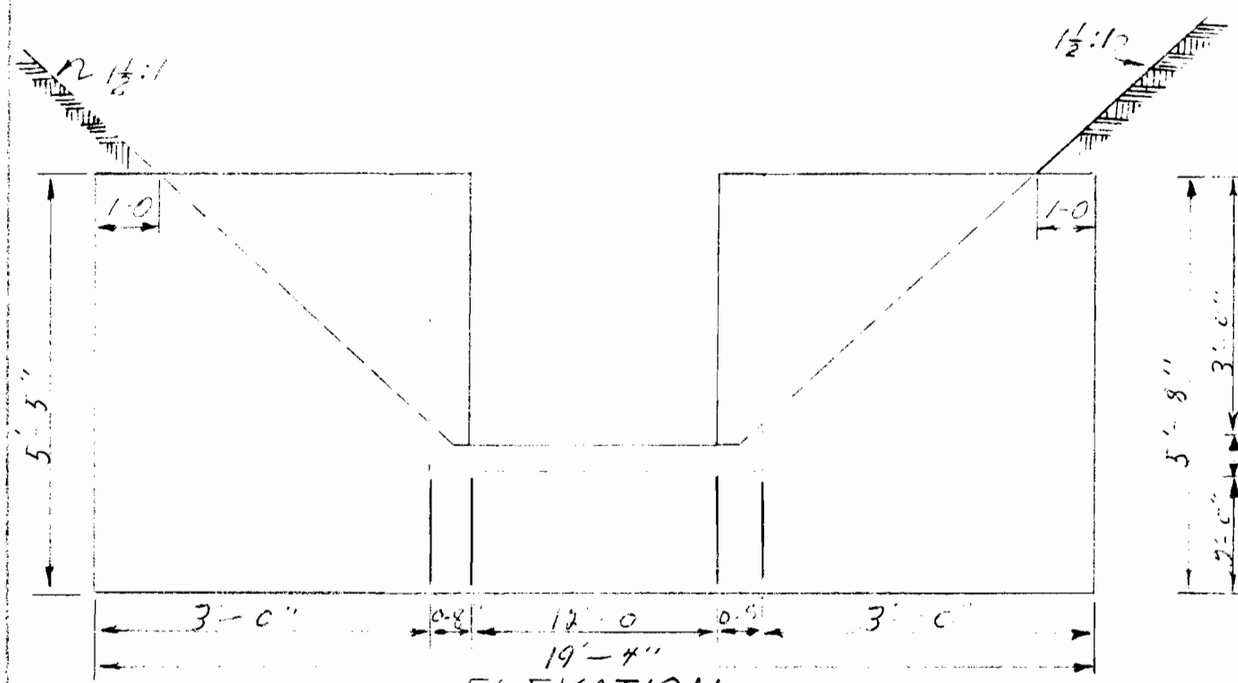

ELEVATION

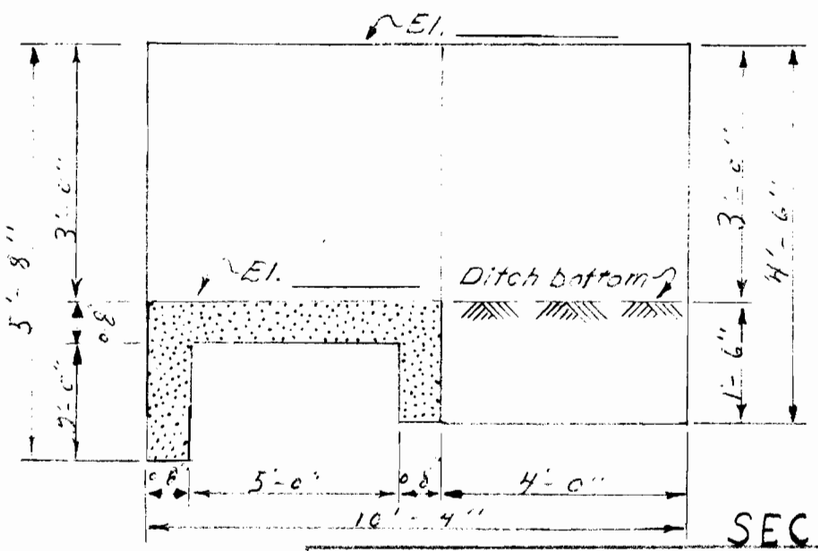

use ½" Re bar on 12" centers

SECTION A-A

CONCRETE HEADGATE STRUCTURE

OPERATOR: Carl Jacobson, Westside Rd, Cove Junction Orcs

DATE: MARCH 1972

JOB PLAN

U. S. DEPARTMENT OF AGRICULTURE
SOIL CONSERVATION SERVICE

DESIGNED BY: R. A. Edmonton Cons. Tech III

CHECKED BY:

DATE: 17 APRIL 1972

APPROVED BY:

DRAWING NO:

SHEET 1 OF 2

Form SCS-ESA (March 1967)