MAP OF MOUNTAIN SHEEP LATERAL

ARTHUR H RUDD JOSEPH ORE

SCALE 2" = 1 MILE.

Jan. 13, 1913.

I. ARTHUR H. RUDD OF JOSEPH, ORE, GON, DO HEREBY CERTIFY THAT THIS MAP WAS MADE FROM NOTES TAKEN DURING AN ACTUAL SURVEY MADE UNDER MY IMMEDIATE SUPERVISION ON JULY 18, 1908 AND THAT IT CORRECTLY REPRESENTS THE WORKS DESCRIBED IN THE ACCOMPANYING APPLICATION TOGETHER WITH THE LOCATION OF STREAMS AND OTHER DITCHES IN THE IMMEDIATE VICINITY, AND HAS WRITTEN THEREON THE AREA IN EACH SMALLEST LEGAL SUBDIVISION WHICH IT IS PROPOSED TO IRRIGATE.

Arthur H. Rudd
Surveyor.

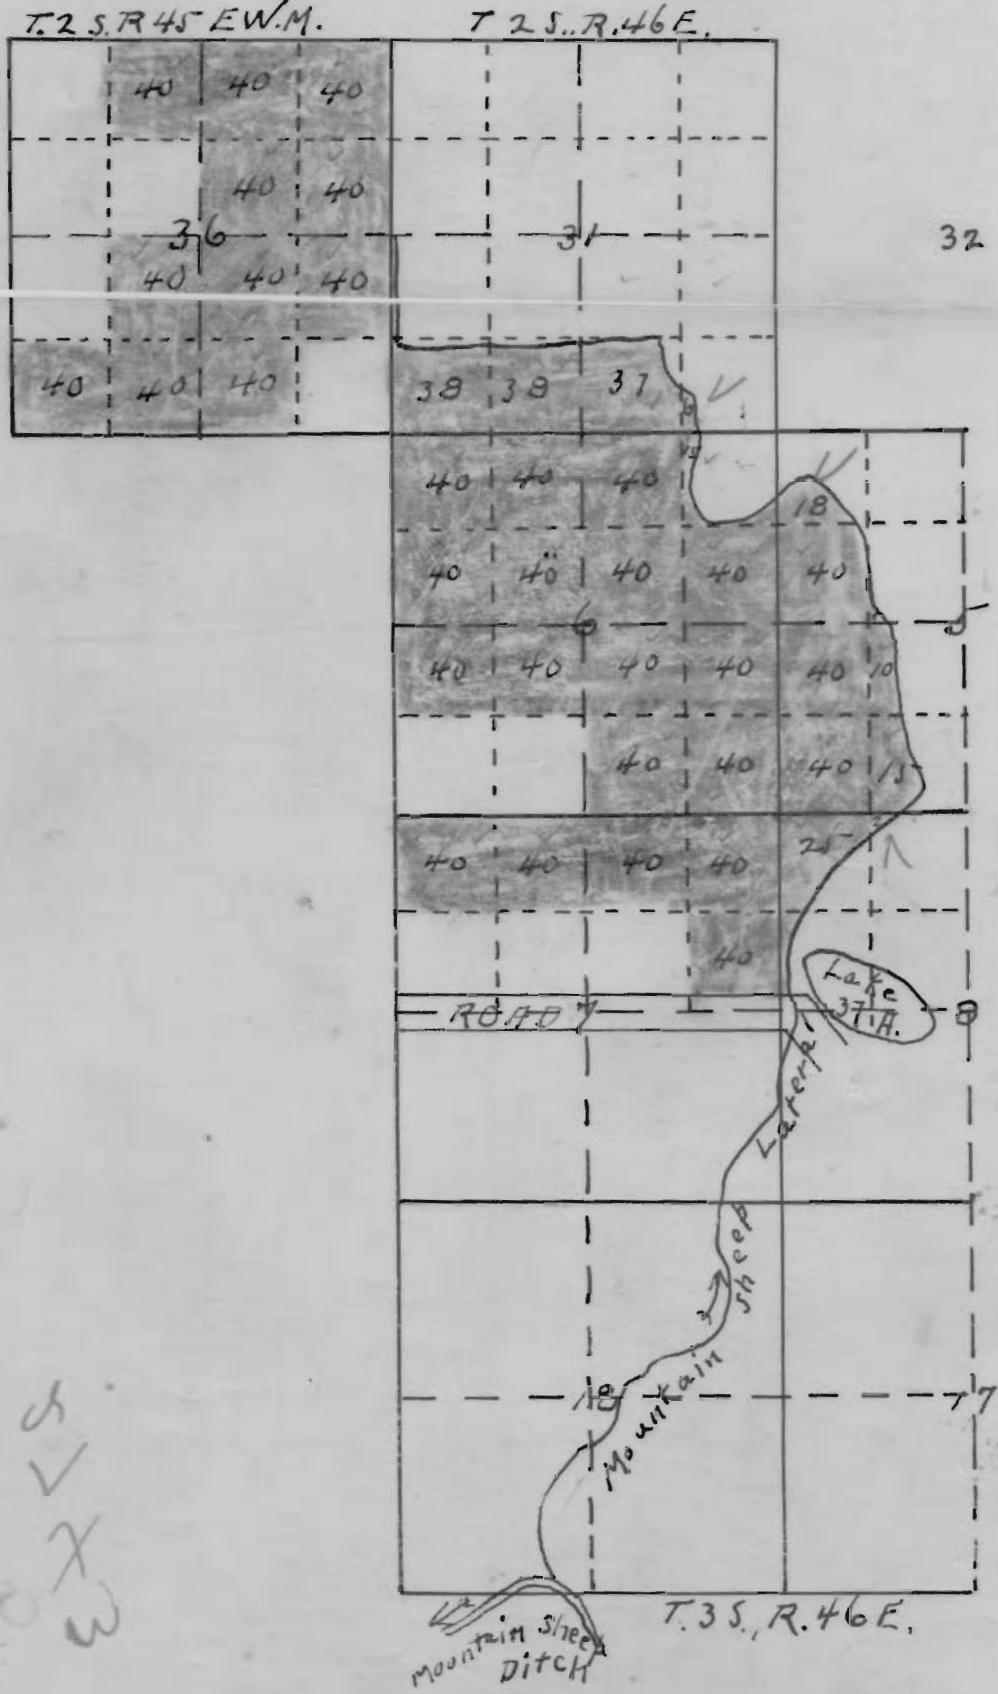

OFFICE OF STATE ENGINEER
RECEIVED
JAN 18 1913.

Application No. 2743
Permit No. 1448