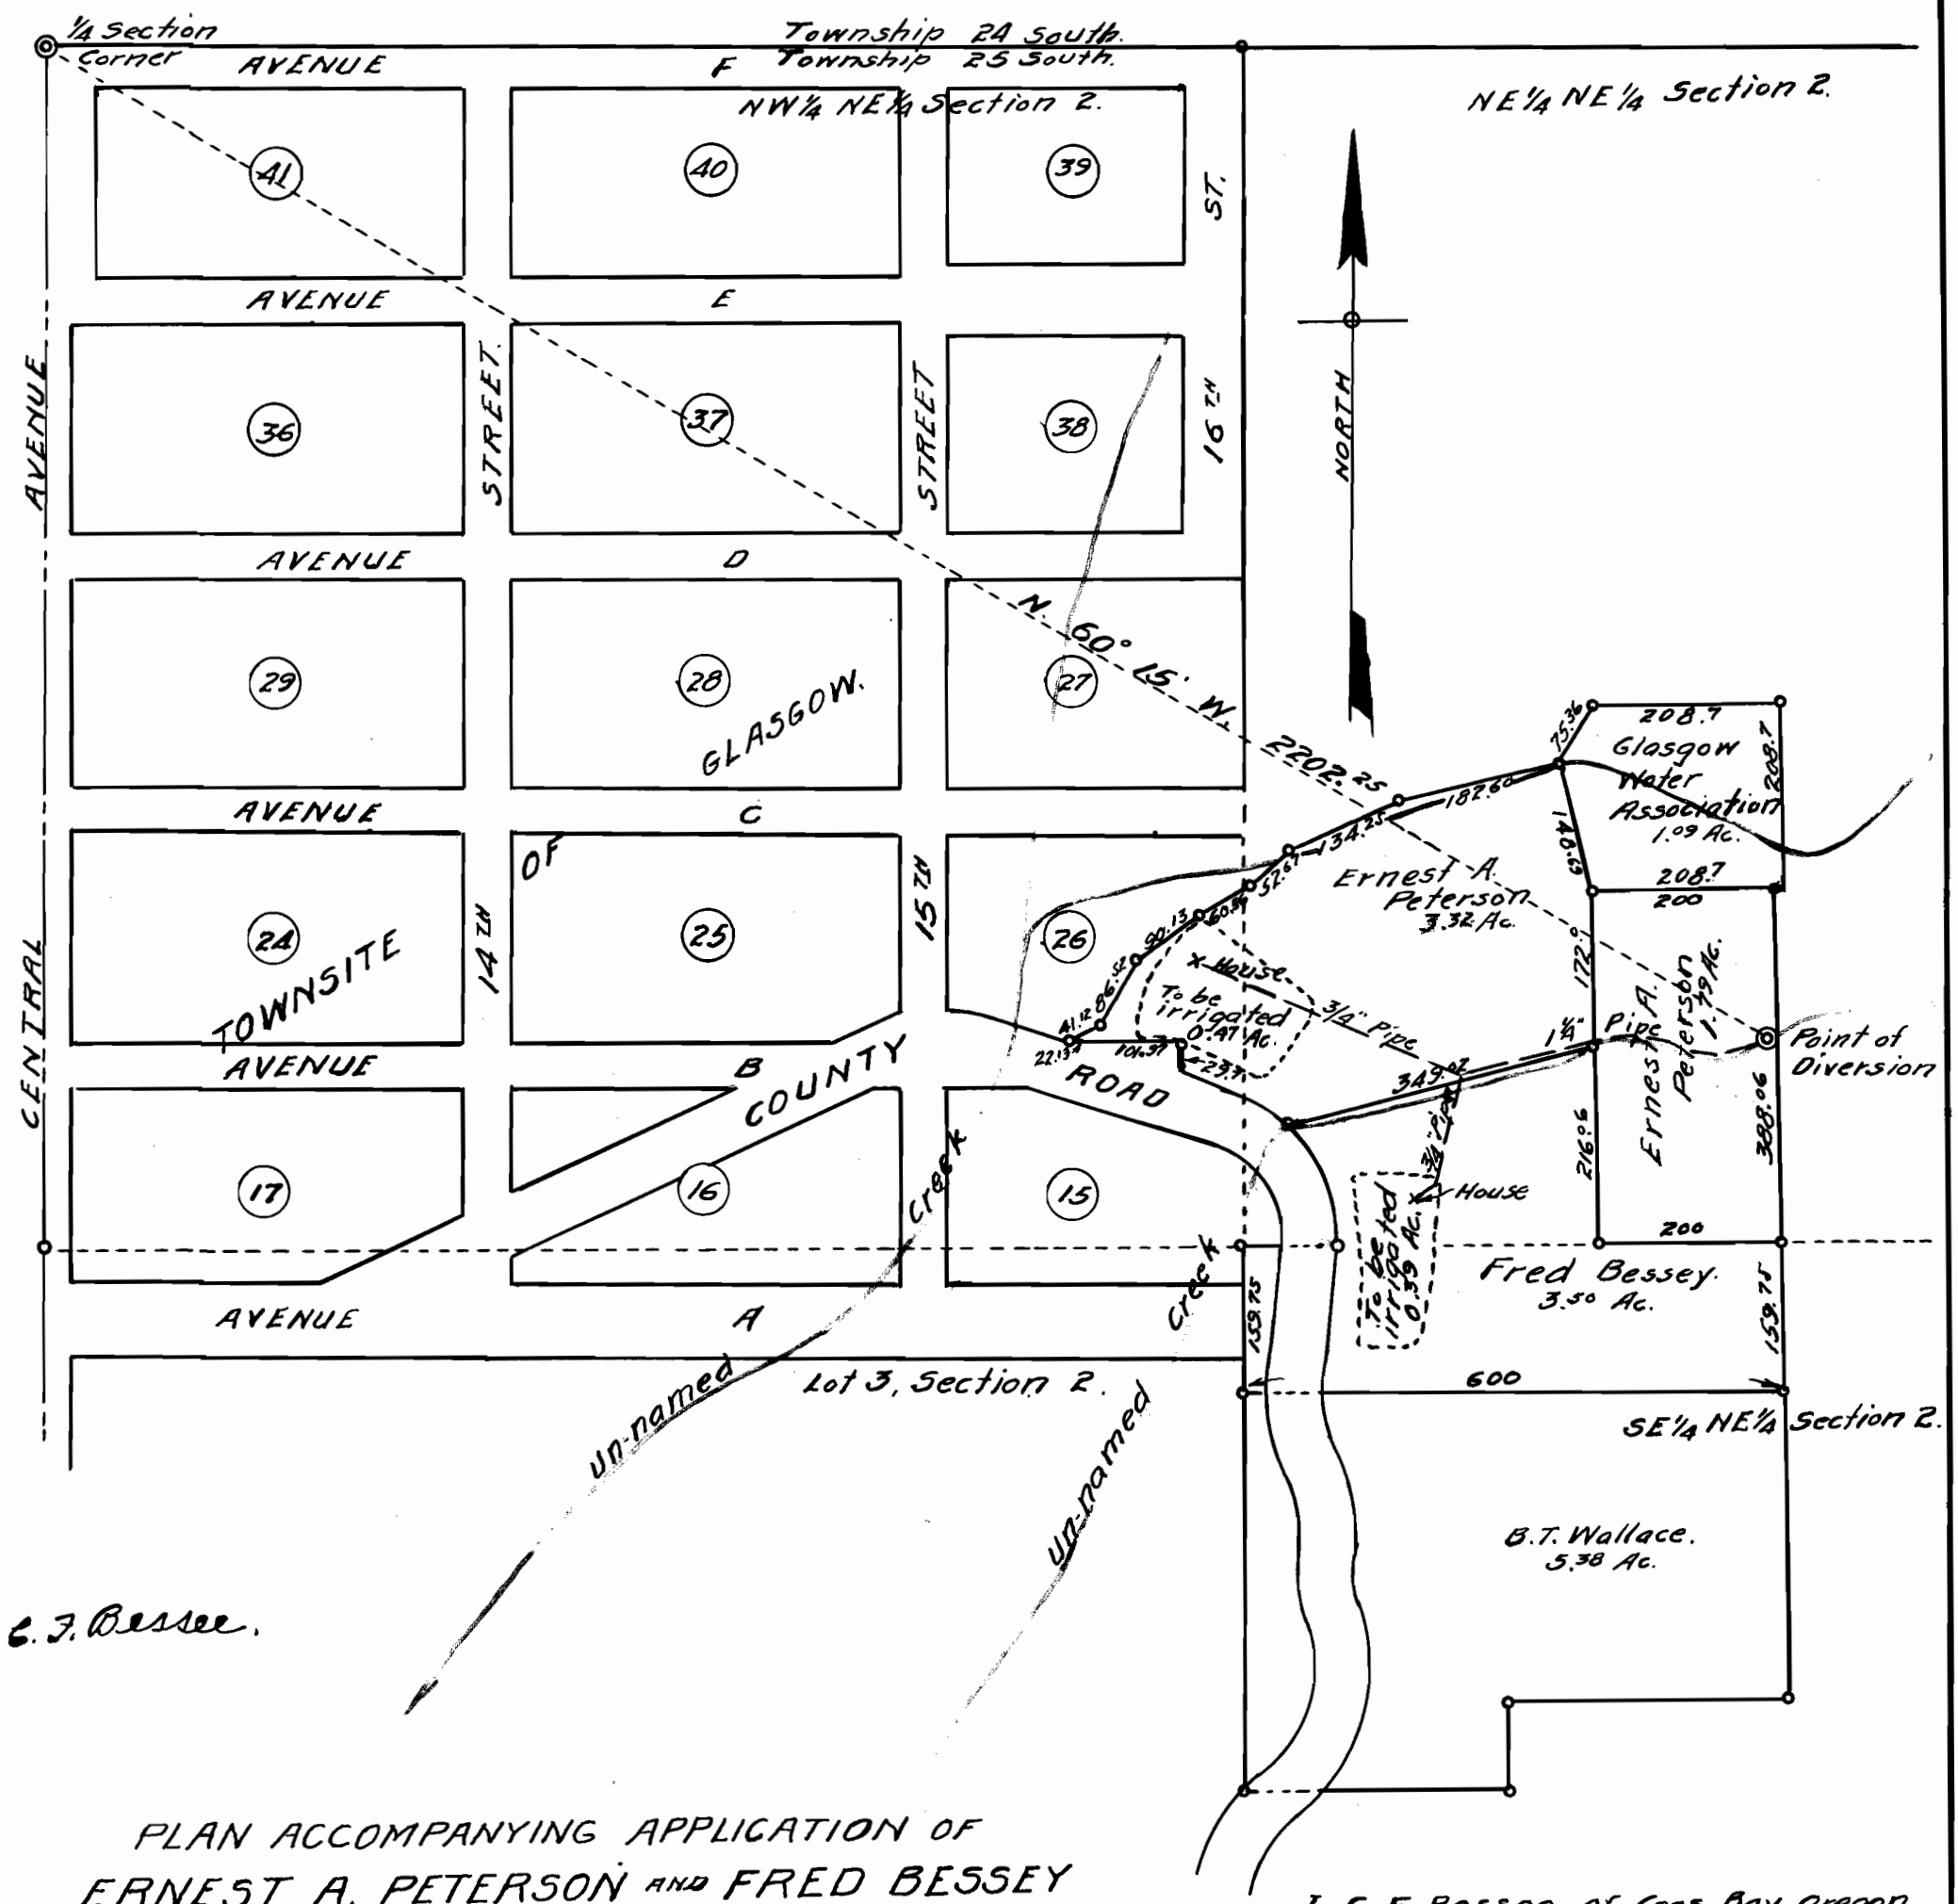

PLAN ACCOMPANYING APPLICATION OF
ERNEST A. PETERSON AND FRED BESSEY
FOR RIGHT TO APPROPRIATE WATER
FROM AN UN-NAMED CREEK IN
N.E 1/4 OF NE 1/4 OF SECTION 2, TP. 25 S., RG. 13 W., W.M.

SCALE:- 1 INCH = 200 FEET.

I, C. F. Bessee of Coos Bay, Oregon, do hereby certify that this map was made from notes taken during an actual survey made by me on the 30th day of May, 1946, and that it correctly represents the Point of Diversion and the approximate location of the proposed pipe lines and places of use.

C. F. Bessee.

17048