# MAP

TO ACCOMPANY

APPLICATION FOR WATER RIGHT

TO COPSEY DITCH No. 2.

DEC. 23 Th., 1913.

Point of Diversion and
Location of Head Gate bear
South 26° 30' E. from N.W.
Cor. Sec. 35, 1547 Feet.

Scale 2 inches = 1 Mile.

I, Judson C. Hubbart, of Galice, Oregon, do hereby certify that this map was made from notes taken during an actual survey made by me on December 11th., 1913, and that it correctly represents the works described in the accompanying application, together with the location of streams and other ditches in the immediate vicinity and has written thereon the area in each smallest legal subdivision which it is proposed to irrigate.

Judson C. Hubbart.
Surveyor.

RECEIVED
JAN 9 1914
SALEM, OREGON

33

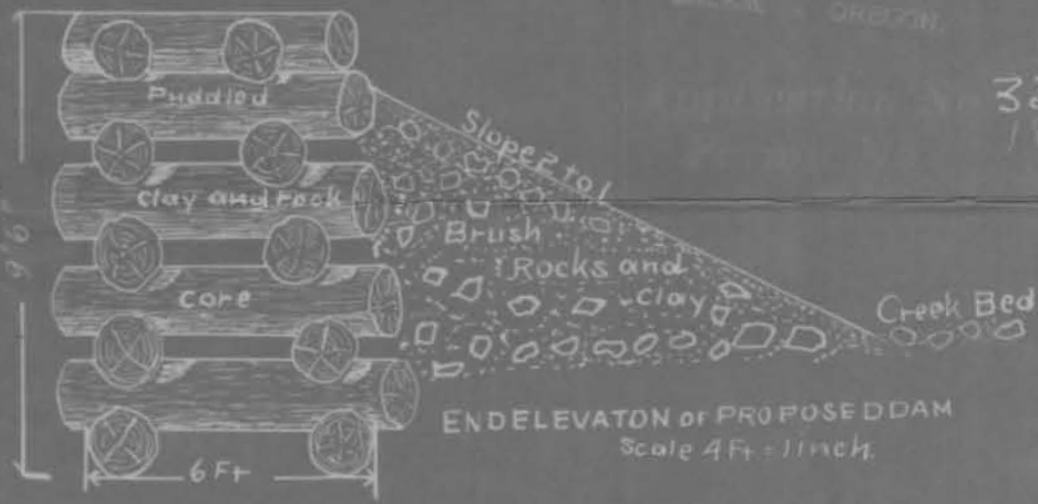

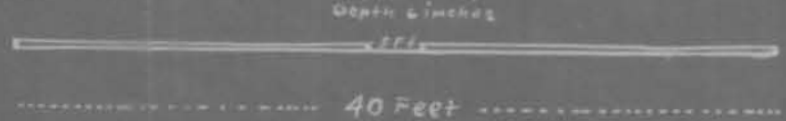
END ELEVATON of PROPOSED DAM
Scale 4 Ft. = 1 Inch.