16-4-1 ROBERT E. FISCHER — Appl.# 30187
5130 S.W. Dogwood Lane
Portland 19

RECEIVED
AUG 18 1955
STATE ENGINEER
SALEM, OREGON

EDNA

IN SECTION 13, T1S, R1W, W.M.
WASHINGTON COUNTY, OREGON

SCALE-1"=100' JUNE, 1950

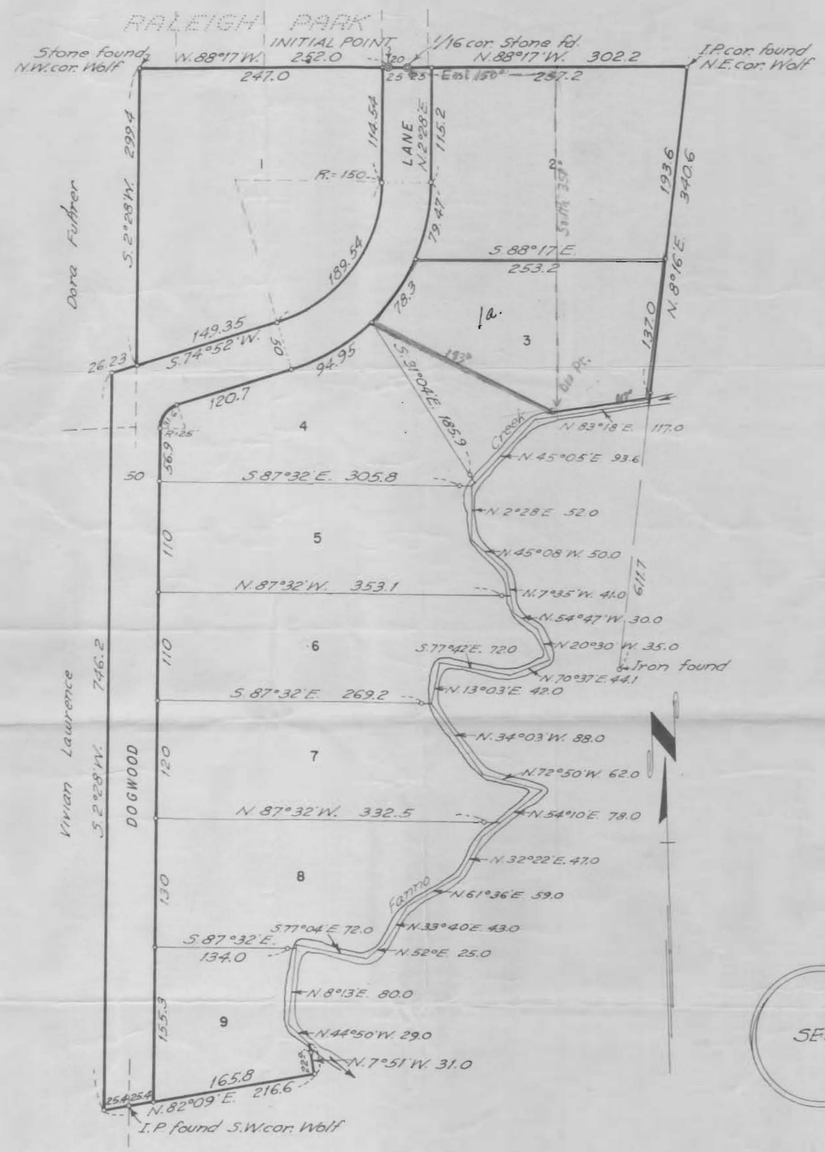

KNOW ALL MEN BY THESE PRESENTS:-
That we, Lorenz S. Wolf and Edna E. Wolf, husband and wife, Dora Fuhrer, a widow Samuel B. Lawrence and Vivian J. Lawrence, husband and wife, do hereby make, establish and declare the annexed map of "EDNA", as described in the accompanying surveyors certificate, a true and correct map and plat thereof, all tracts being of the dimensions shown on said map and all roads and streets of the width therein set forth and that we do hereby dedicate to the use of the public as public ways forever all roads and streets shown on said map.

Lorenz S. Wolf
Edna E. Wolf
Dora Fuhrer

Samuel B. Lawrence
Vivian J. Lawrence

State of Oregon
County of Washington S.S.

BE IT REMEMBERED, that on this 12 day of June, 1950, before me a Notary Public in and for said County and State, personally appeared Lorenz S. Wolf, Edna E. Wolf, Dora Fuhrer, Samuel B. Lawrence, and Vivian J. Lawrence, to me known to be the individuals named and described in and who executed the foregoing instrument and they acknowledged to me that they executed the same freely and voluntarily.

IN TESTIMONY WHEREOF, I have hereunto set my hand and affixed my official seal this day and year first in this my certificate written.

Alton C. Allen
Notary Public for State of Oregon.
My Commission expires June 13, 1953

SEAL

State of Oregon
County of Washington S.S.

I, H.P. Barrows, County Surveyor for Washington County, Oregon, certify that during May, 1950 I accurately surveyed, subdivided and platted into lots and streets the following described tract of land in Section 13, T1S, R1W, W.M. Washington County, Oregon, to-wit:-

Beginning at the Initial Point, a 2"x36" galvanized iron pipe found driven 6" below the surface of the ground N.88°17'W. 20 feet from a stone at the recognized S.E. corner of the SW¼ of the N.E. ¼ of Section 13, T1S, R1W, W.M., said Initial Point being also the Initial Point of RALEIGH PARK and bears 1386.1 feet westerly from the ¼ corner on the east line of said Section 13. Running thence N. 88°17' W. 252.0 feet to a stone; thence S. 2°28' W. 239.4 feet; thence S. 74°52' W. 26.23 feet; thence S. 2°28' W. 746.2 feet to an iron in the O.P.C.R.R. now abandoned; thence N. 82°09' E. 216.6 feet to an iron; thence N. 7°51' W. 31.0 feet to the center of Fanno Creek; thence following the center of said Fanno Creek upstream, with all its meanderings thereof, as follows:- N 44°50' W. 29 ft.; N. 8°13' E. 80 ft; S. 77°04' E. 72 ft; N. 52° E. 25 ft; N. 33°40' E. 43 ft; N. 61°36' E. 59 ft, N. 32° 22' E. 47 ft; N. 54°10' E. 78 ft; N. 72°50' W. 62 ft; N. 34°03' W. 88 ft; N. 13°03' E. 42 ft; S. 77°42' E. 72 ft; N. 70°37' E. 44.1 ft; N. 20°30' W. 35 ft; N. 54°47' W. 30 ft; N. 7°35' W. 41 ft; N. 45°08' W. 50 ft; N. 2°28' E. 52 ft; N. 45°05' E. 93.6 ft; N. 83°18' E. 117.0 ft. to a point on the easterly line of the Wolf property; Thence leaving said Fanno Creek and running along said easterly line N. 8°16' E. 340.6 feet to an iron pipe found at the recognized north east corner thereof; thence N. 88°17' W. 302.2 feet to the Initial Point.

That the attached plat is a true and correct representation of the lots and streets as laid out upon the ground with 5/8"x30" iron rods at each lot corner and curve point, unless otherwise noted on the plat, except those lot corners falling in the center of Fanno Creek, in which case an iron is placed on the lot line approximately 10 feet from the true corner in the center of the creek. All lots bordering Fanno Creek run to the center of same.

REGISTERED OREGON LAND SURVEYOR
H.P. Barrows
JANUARY 9, 1948
H. P. BARROWS

H.P. Barrows.

Subscribed and sworn to before me this 14th day of June, 1950.

Lloyd E. Hoop
Notary Public for State of Oregon.
My Commission expires Nov 26, 1950

SEAL

Approved 6/14-1950 H.K. Benham
County Judge

Approved 6/14-1950 Jas. Lewis
Commissioner

Approved June 14-1950 H.K. Johnson
Commissioner

Approved _____ Beaverton Planning Commission
by Ralph A. Luedtke
President

Approved 6-14-50 J. E. Carpenter
County Assessor
By Helen Steinke, Dep.

Approved June 14, 1950 H.P. Barrows
County Surveyor

Taxes Paid from 1939 to 1949 incl. R.N. Russell
Sheriff
by _____
Tax Deputy

Attest June 15-1950. W.A. Tupper
County Clerk

SEAL

Application No. 30186
Permit No. 23811

STATE OF OREGON
County of Washington ss.
I, W.A. Tupper, county clerk of the aforesaid county and state, do hereby certify that I have examined the within plat and find the same to be a full, true and correct survey, showing clearly and the whole thereof, in the same appears of record in Plat Book 13, Page 31, thereof.
WITNESS my hand and seal this 15th day of June, 1950.
W.A. Tupper, County Clerk
Ingeborg Hansen, Deputy