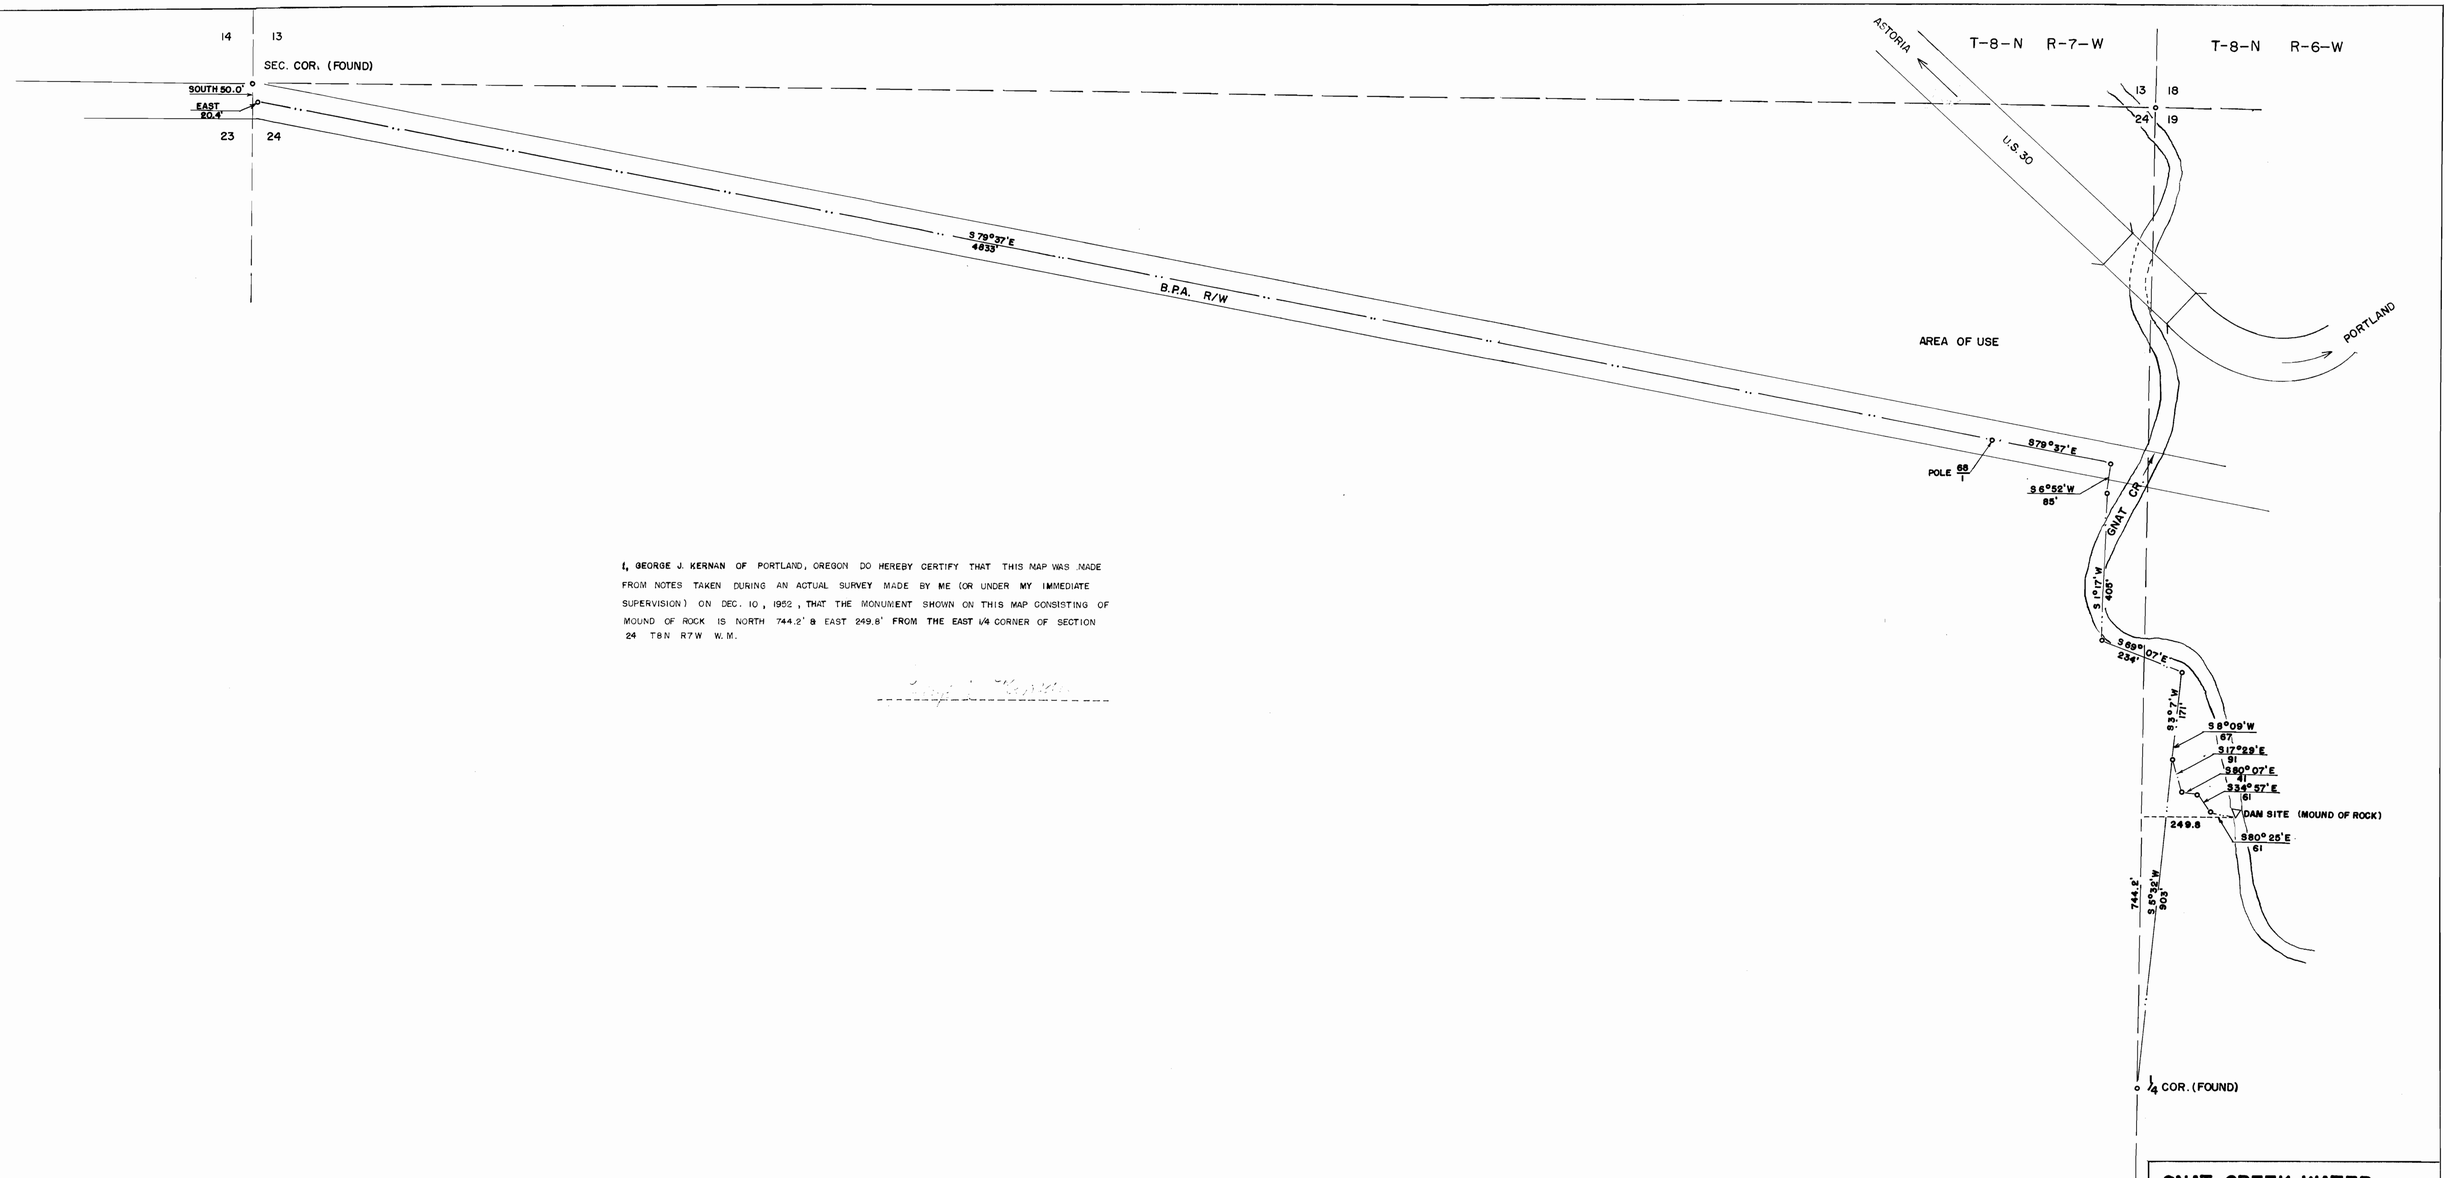


I, GEORGE J. KERNAN OF PORTLAND, OREGON DO HEREBY CERTIFY THAT THIS MAP WAS MADE FROM NOTES TAKEN DURING AN ACTUAL SURVEY MADE BY ME (OR UNDER MY IMMEDIATE SUPERVISION) ON DEC. 10, 1952, THAT THE MONUMENT SHOWN ON THIS MAP CONSISTING OF MOUND OF ROCK IS NORTH 744.2' & EAST 249.8' FROM THE EAST 1/4 CORNER OF SECTION 24 T8N R7W W.M.

**Application No.** 32151
**Permit No.** 25369

Oregon State Game Commission - Portland, Oregon

# GNAT CREEK WATER RIGHT FILING

| | |
|---|---|
| SCALE 1" = 200' | PLATE 1 OF 1 PLATES |
| DRAWN 2-10-58 BY KSL | |
| ENGINEER | |
| CHECKED BY ASS'T. DIRECTOR | |
| APPROVED BY DIRECTOR | |

J. K. GILL CO. 1500H