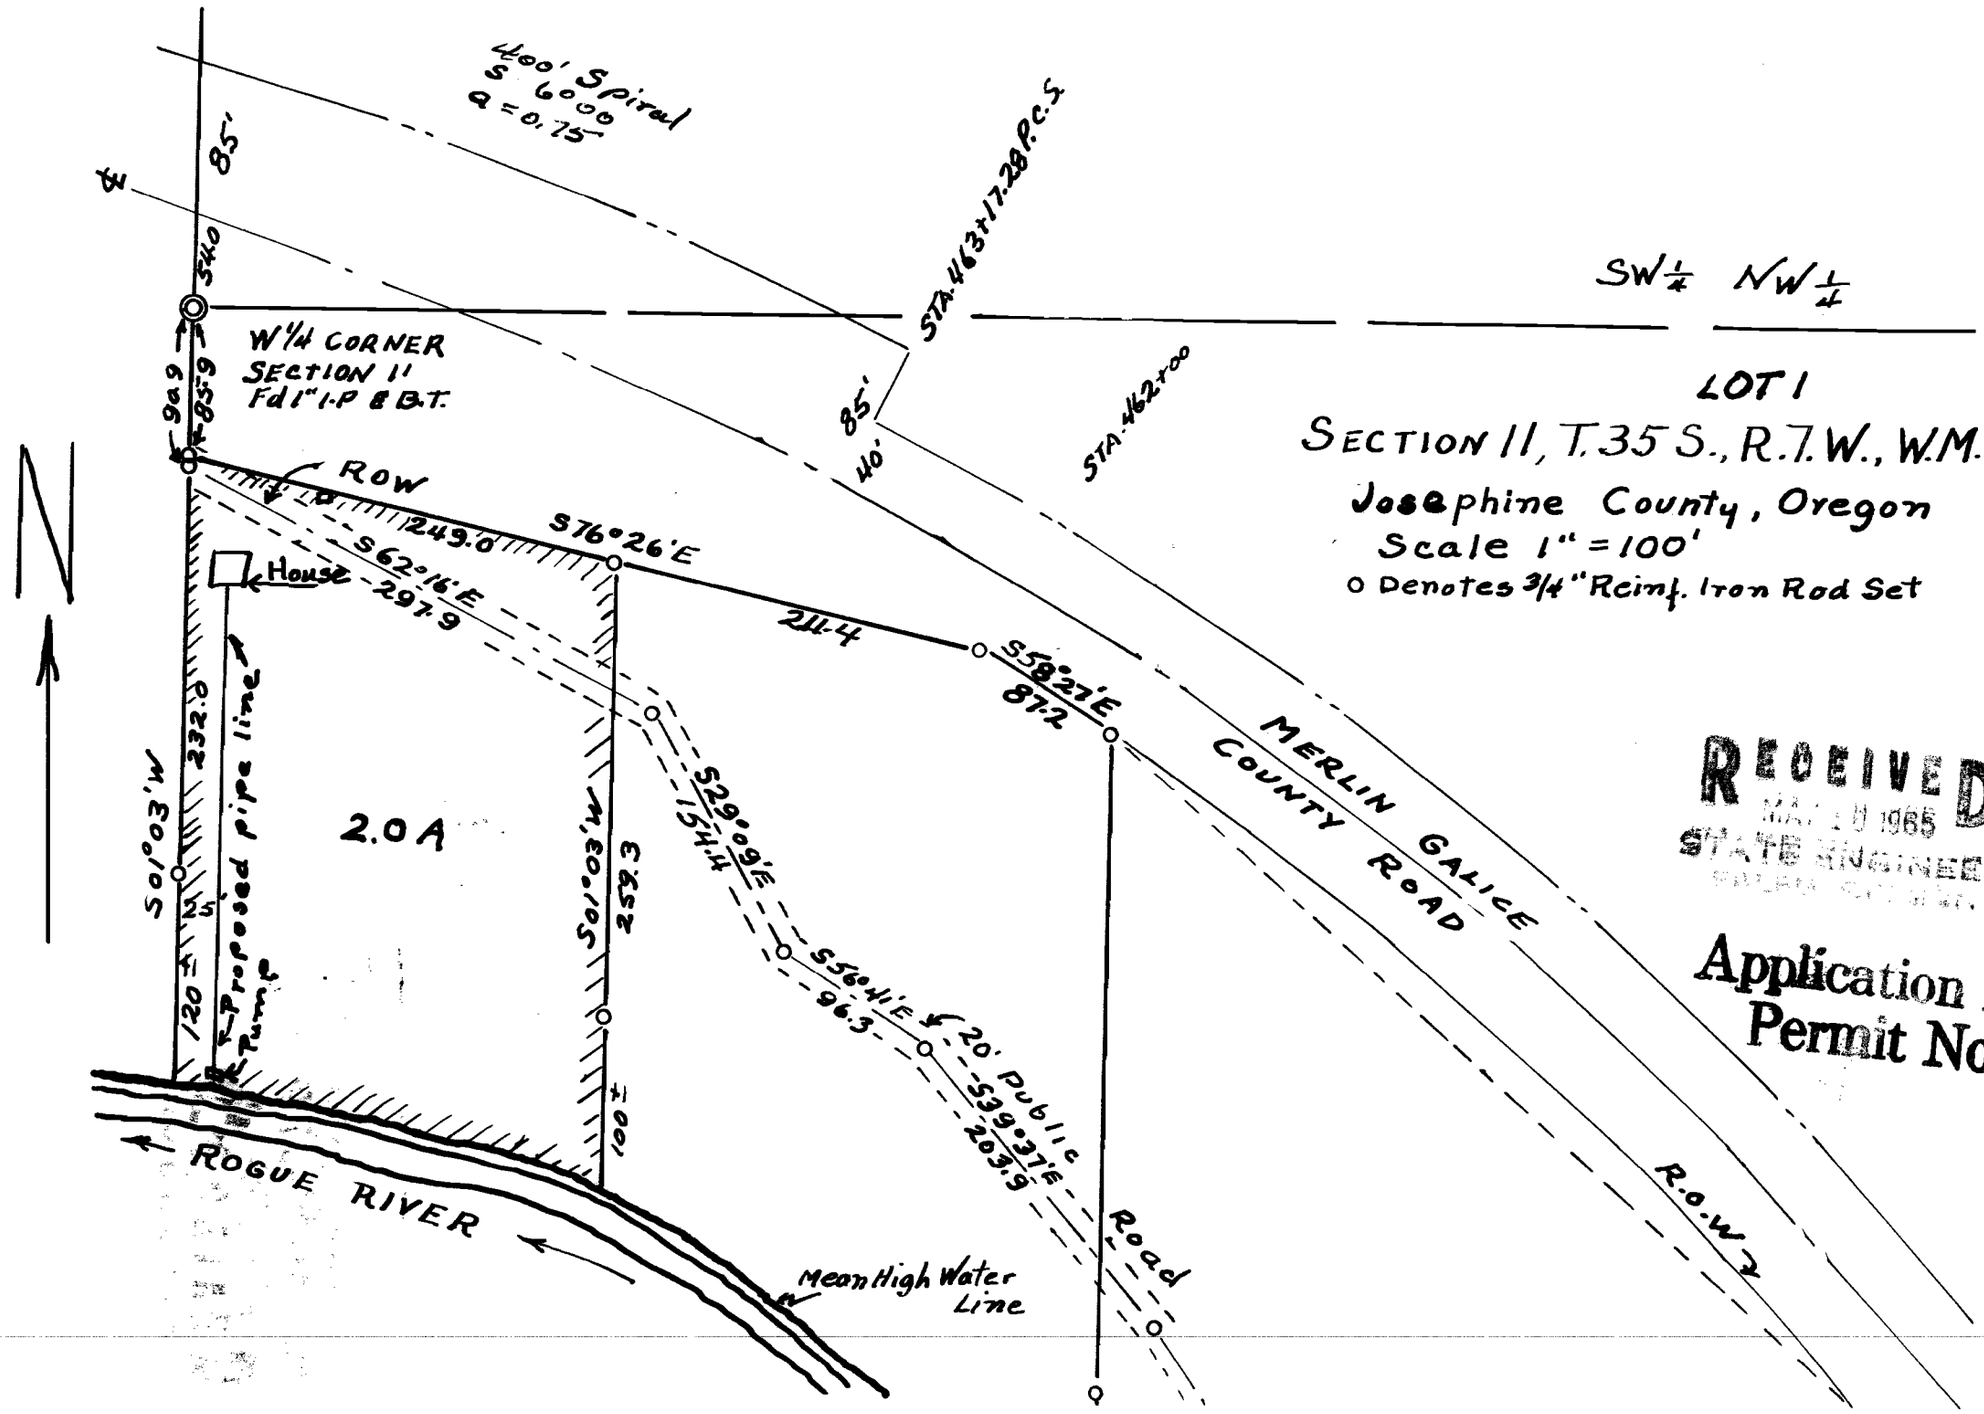

RECEIVED
MAY 10 1965
STATE ENGINEER
SALEM, OREGON

Application No. 40906
Permit No. 30486