Map
OF
BARNES PARK HEIGHTS

SCALE – 200 FT. = 1 IN.

Know all men by these presents that The Mountain Park Real Estate Company a Corporation under the Laws of the State of Oregon owner of the land described in the map hereon and hereto marked "Barnes Park Heights" hereby dedicate to the use of the Public all the Streets alleys Lanes and Avenues as marked and platted on the said map or plat, hereon except the right to build over Mountain avenue upon said Streets, Alleys, Lanes and Avenues Steam, electric or horse Railways and overhead wires also all Navigable or Steam or Electric and the right to lay down and maintain water pipes thereon and therein and the right to enter and maintain poles and wires for the purpose of doing the same in connection with electricity. In witness whereof to these and hold to the use of the Public forever.

In Witness Whereof the Mountain Park Real Estate Company has caused these presents to be signed by its President and Secretary and its Corporate Seal to be affixed this 28th day of April 1892.

Corporate Seal The Mountain Park Real Estate Company
Seal 3 By D Campbell President
Attest C J McLongall Secretary

Executed in the presence of
D A McJones E Wilcox

State of Oregon } Be it remembered that on this
Multnomah County } 28th day of April 1892 before me
the undersigned a Notary Public in and for said County
State personally came D Campbell President of the Mountain
Park Real Estate Company and C J McLongall Secretary
of the Mountain Park Real Estate Company to me known
to be the persons described in the foregoing instrument as such
as President and Secretary of the said Company and severally
severally to me to be the individuals described in and
executed the said instrument and they severally
acknowledged to me that he the said D Campbell as
President and the said C J McLongall as Secretary
of said Company. Executed the foregoing instrument as and
for the act and deed of said Company freely and for the
uses and purposes therein mentioned and that the said C J McLongall
being by me duly sworn did depose and say that he is the Secretary of
Company and resides at Portland Oregon that he is the corporate Custodian
of and is acquainted with and has in his possession the Corporate Seal of said
Company that the Seal affixed to the foregoing instrument is such Corporate
Seal that the same was affixed by him as Secretary of said Company on the
28th day of April 1892 by order of the Board of Directors of said Company and that
he signed his name thereto by the like order of the Board of Directors of said
Company. In Witness Whereof I have hereunto set my hand and seal
the day and year in this Certificate above written

D A McJones
Notary Public for Oregon

State of Oregon
County of Multnomah } ss I H E Graves being first duly sworn
the land represented on the annexed plat that I have carefully
monuments the land as represented on said plat that I planted as Stone Monuments
indicating the initial point of Survey of the exterior dimensions and Stone of the Center of said
tract said Monuments is located 3136 ft South & 1/4 & 1/E Corner between Secs 25 & 26 T 1 N R 1 W
and Secs 30 & 31 T 1 N R 1 E of W M

Subscribed and Sworn to before me this 28th day of April 1892

H E Graves
Surveyor.

Notarial Seal
Notarial Seal 3

D A McJones
Notary Public for Oregon

Received for record 29 April 1892
at 11 o'clock A M

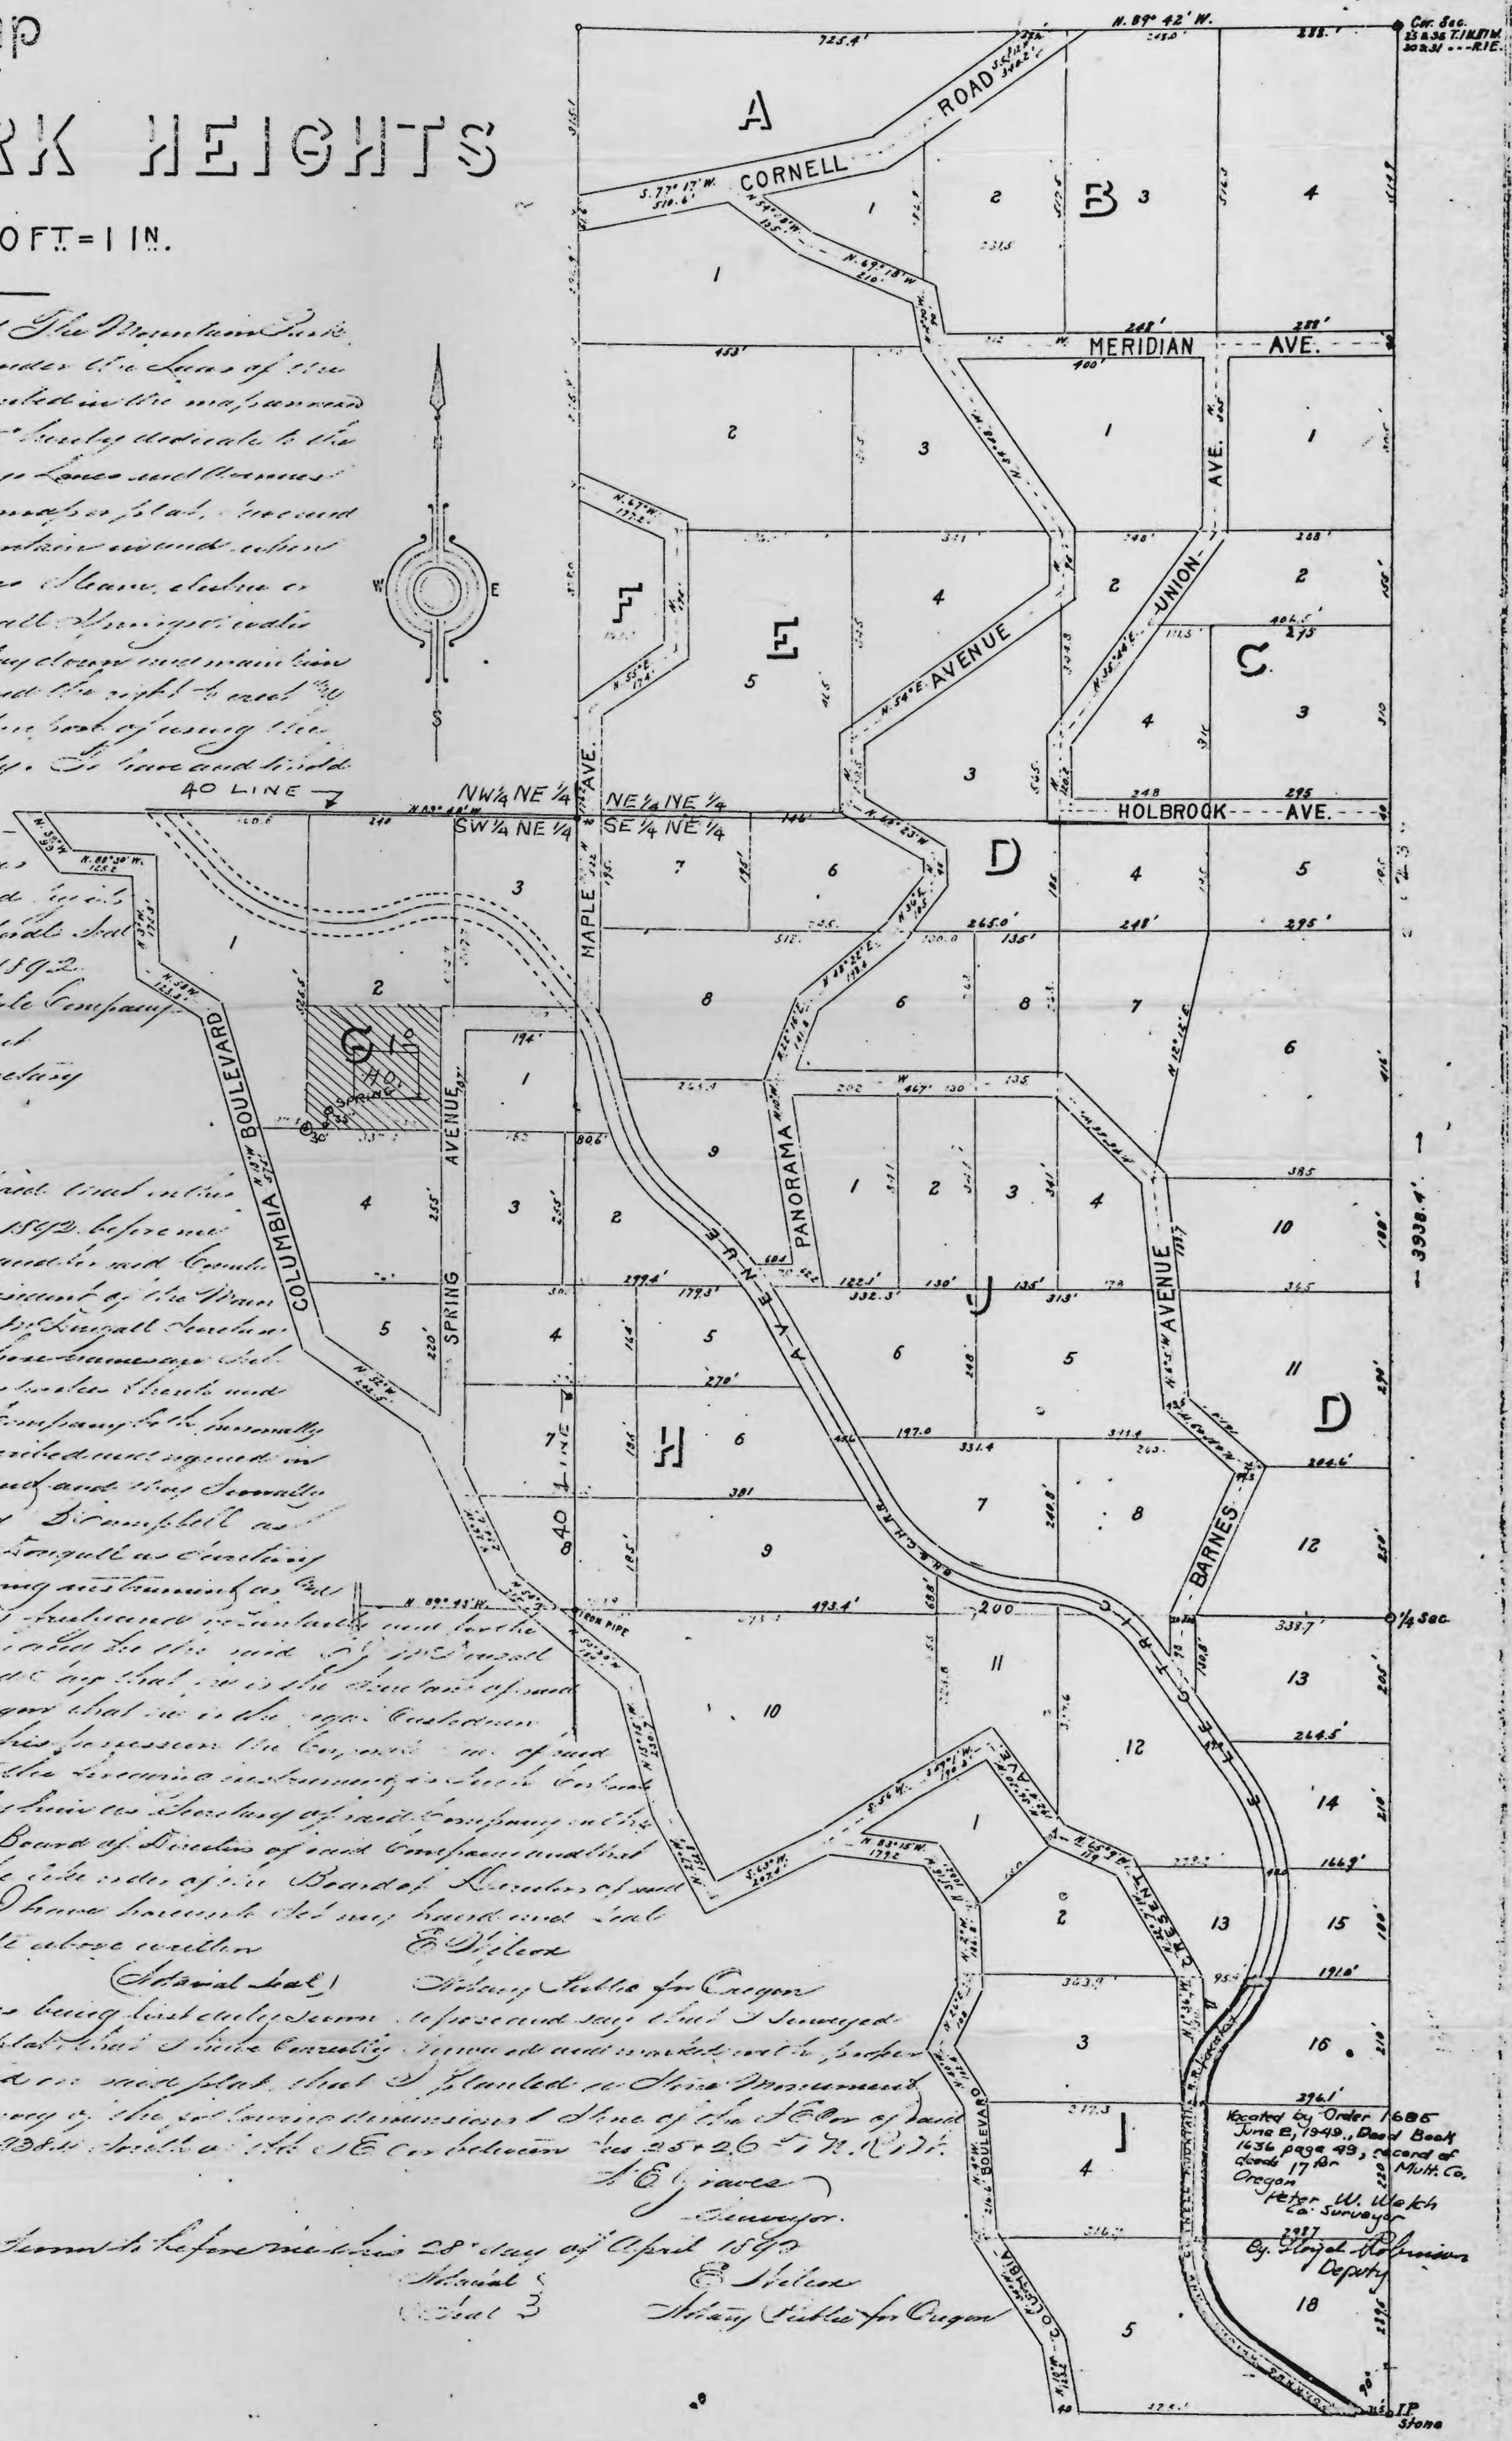

RECEIVED
JUL 24 1968
STATE ENGINEER
SALEM, OREGON

APPLICATION NO. 44710
Permit No. 331174

RECEIVED
JUL 1 1968
STATE ENGINEER
SALEM, OREGON