UNION COUNTY

R38E R39E

T5S

T5S

18 17 16 15 14 13

19 20 21 22 23 24

30 29 28 27 26 25

31 32 33 34 35 36

MC CANSE UNIT

SHAW PLACE

LAMPKIN UNIT

MAY'S UNIT 36

Hwy 35

Hwy 35

Shaw Point Ditch

Shaw Point Ditch

RECEIVED
JUL 3 1970
STATE ENGINEER
SALEM OREGON

R38E R39E

UNION COUNTY

RECEIVED
APR 2 0 1972
STATE ENGINEER
SALEM, OREGON

R 38E

R 39E

T 6 S

T 6 S

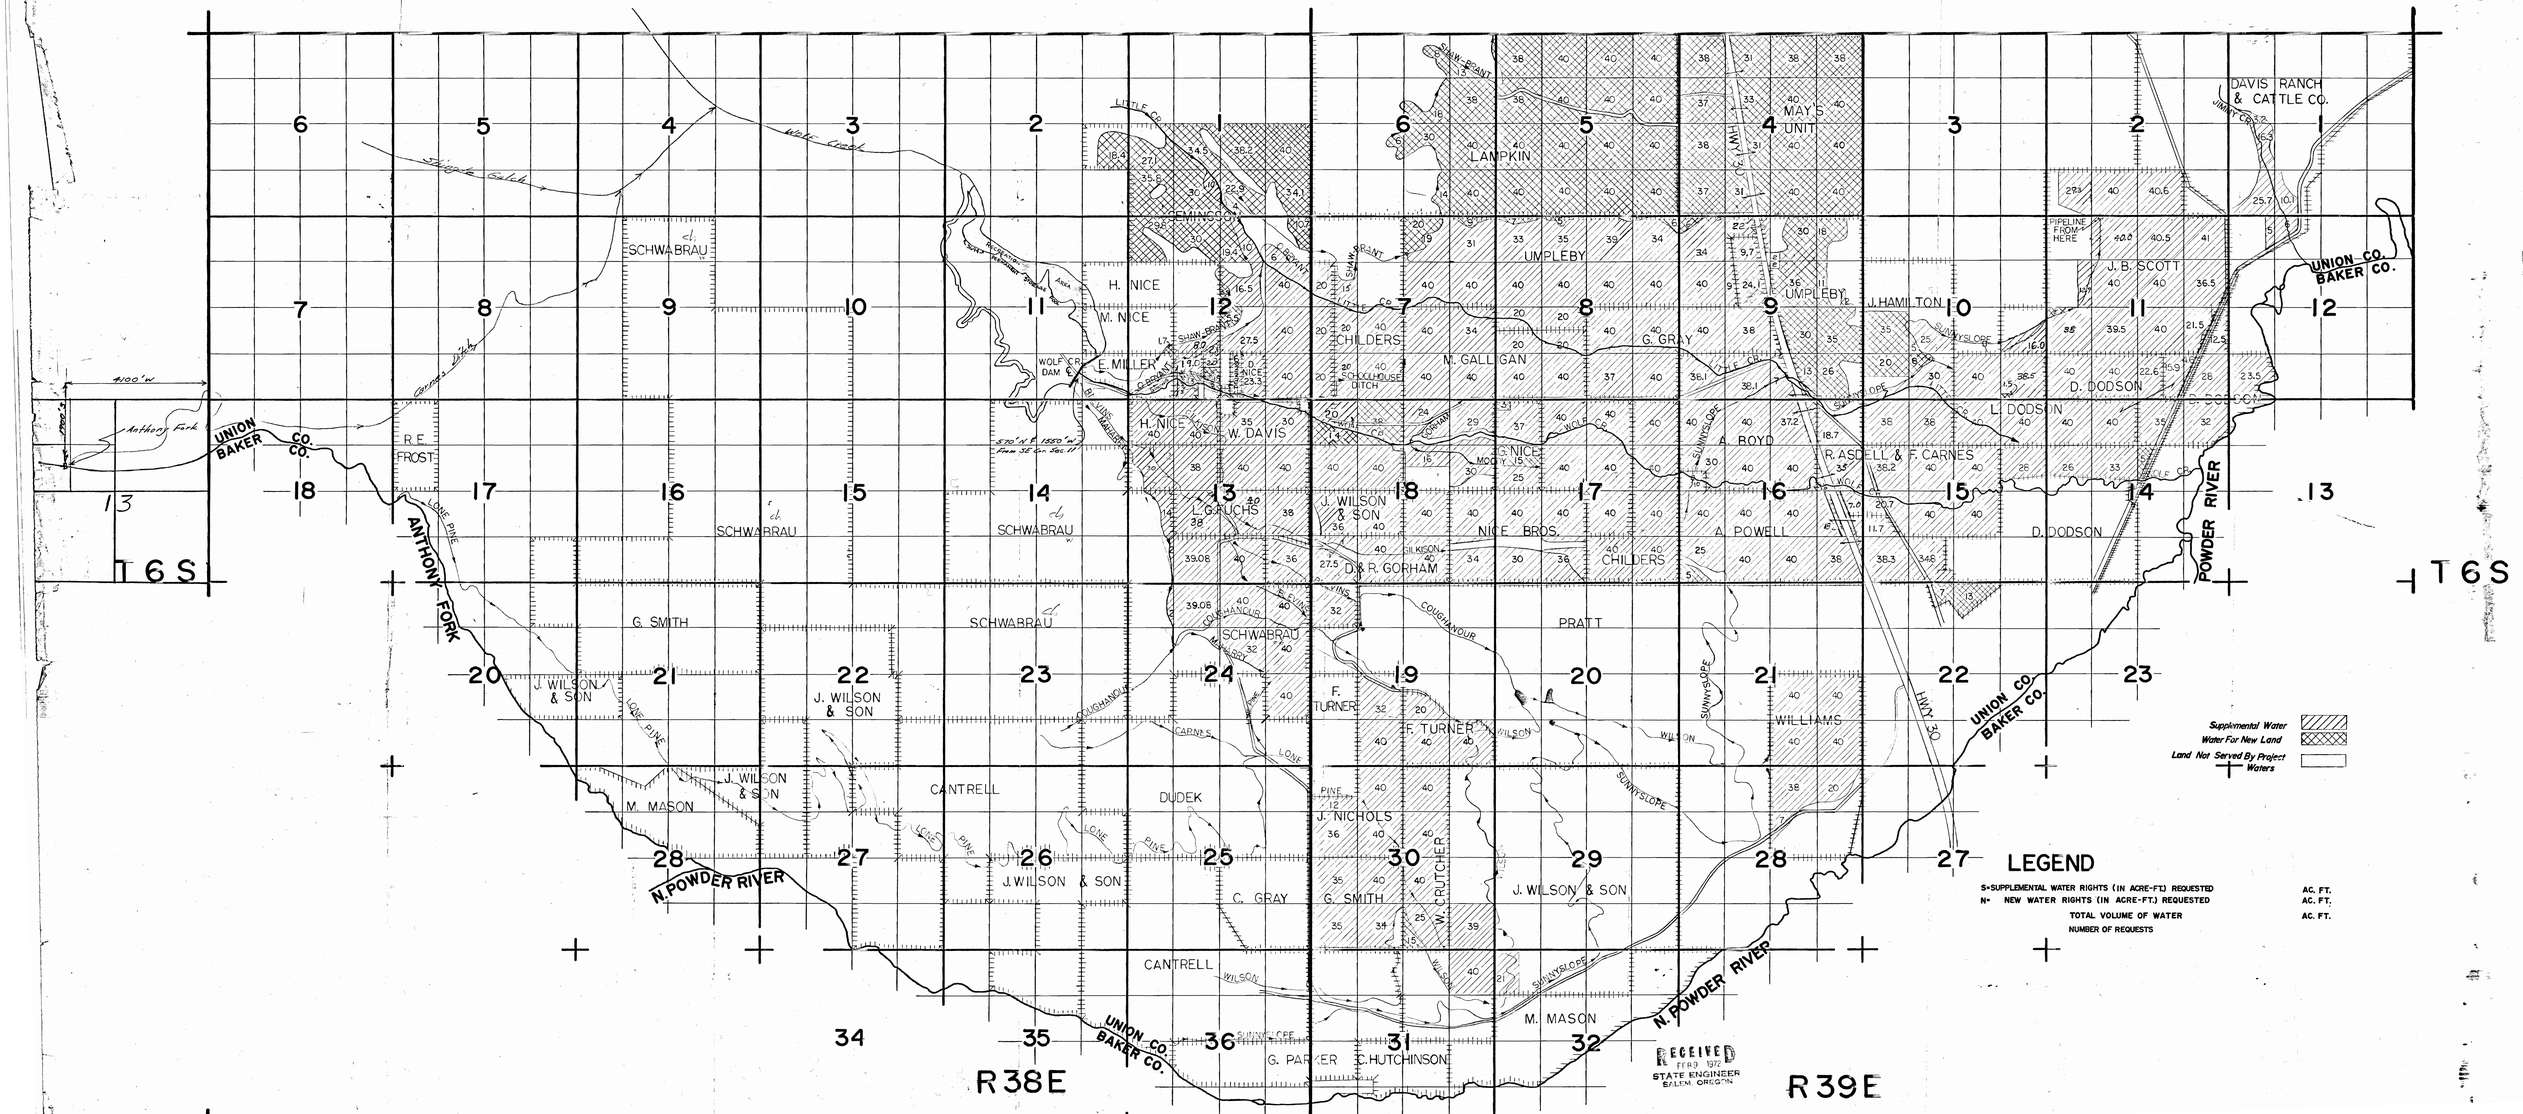

Supplemental Water
Water For New Land
Land Not Served By Project Waters

LEGEND

S=SUPPLEMENTAL WATER RIGHTS (IN ACRE-FT) REQUESTED — AC. FT.
N= NEW WATER RIGHTS (IN ACRE-FT.) REQUESTED — AC. FT.
TOTAL VOLUME OF WATER — AC. FT.
NUMBER OF REQUESTS

RECEIVED
FEB 1974
STATE ENGINEER
SALEM, OREGON